



EAVES DETAIL

Scale 1:10

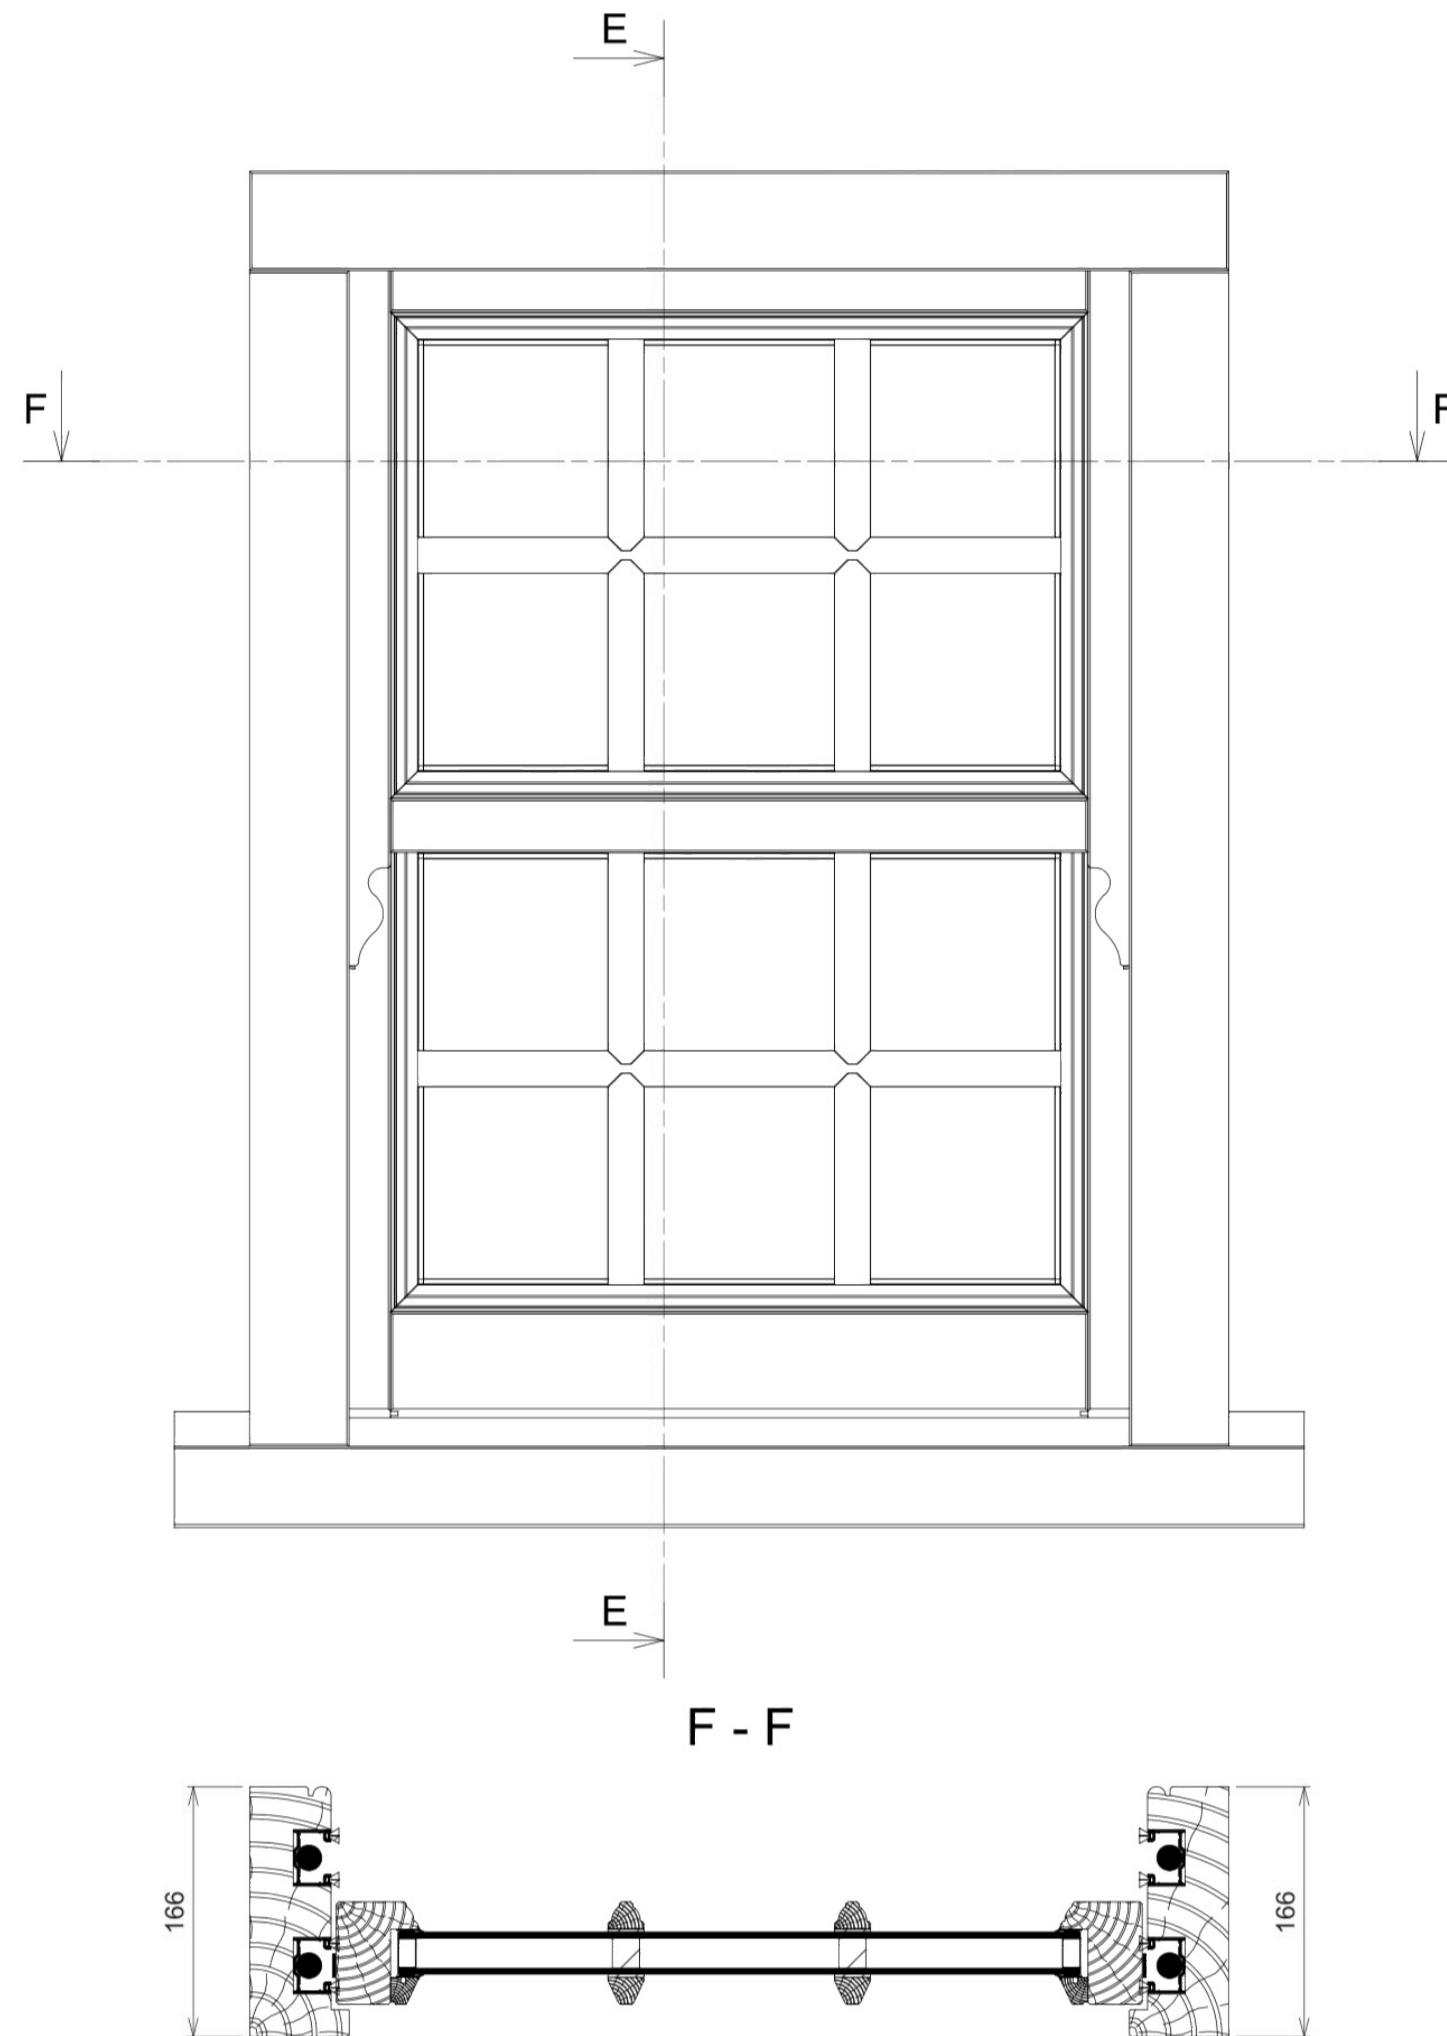

OPEN RAFTER FEET & NARROW FASCIA

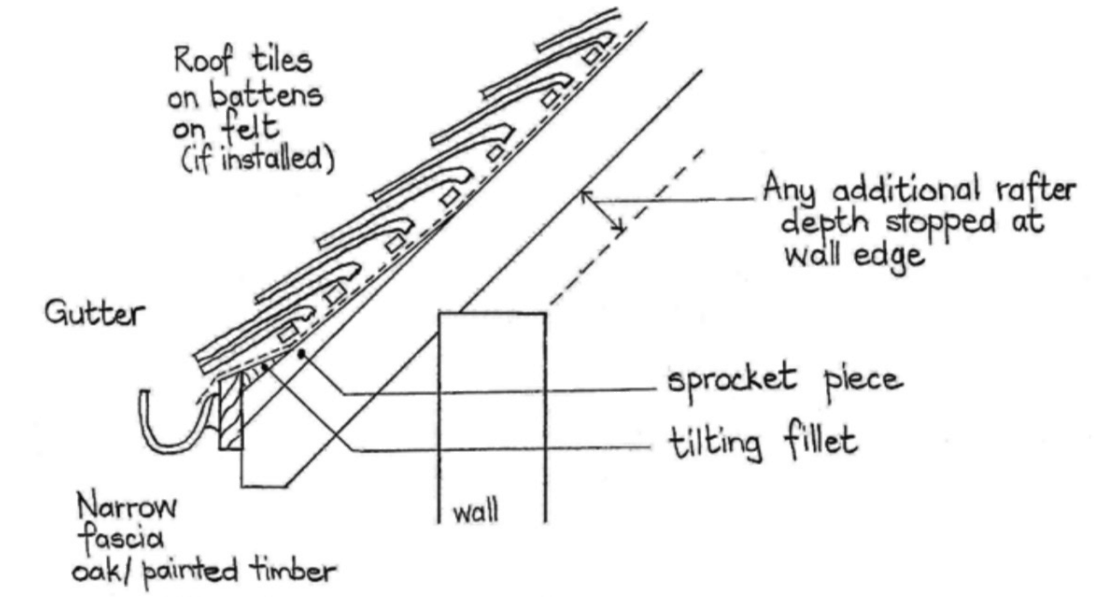

Chartered Surveyors

Norton Studio, School Lane
Arundel, West Sussex
BN18 9DR



tel: 01903 885444
email: info@afuller.co.uk
www.andrewfuller.co.uk

Job Title	Norton Studio, School Lane, Arundel Proposed new dwelling		
Client	Mr A Fuller		
Drawing Name	Details		
Drawing Status	Construction		
Drawn by	AF	Date	10/19
Checked by		Date	
Drawing Scale	1:5 1:10	at A2	
Drawing No	13577/ 107	Status	Revision
			A

Revisions

A Nov 19 Revised front elevation