



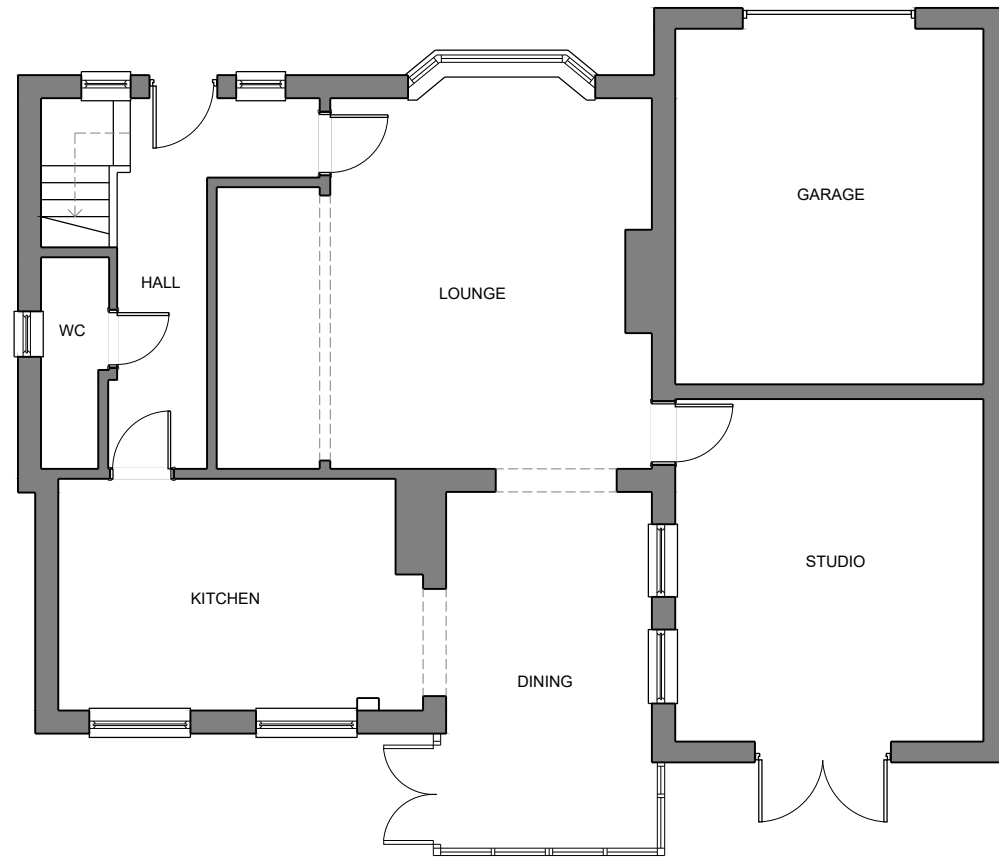


EXISTING GROUND FLOOR PLAN

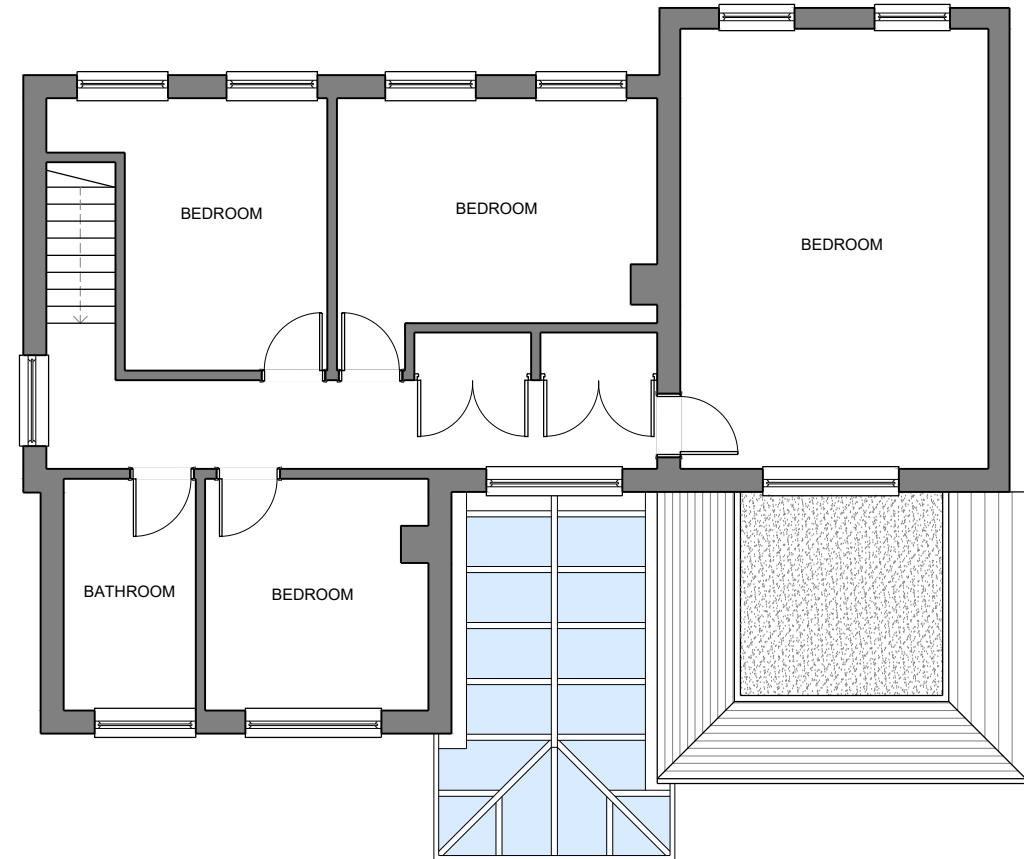


EXISTING FIRST FLOOR PLAN



EXISTING BLOCK PLAN (1:500)

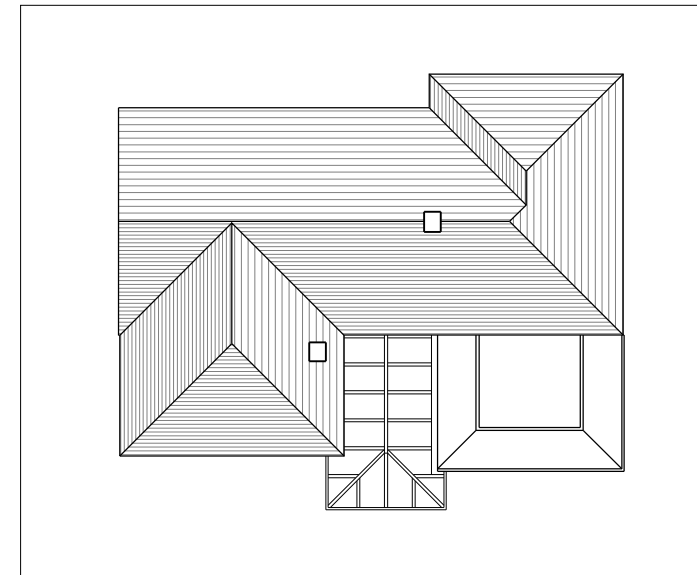

EXISTING ROOF PLAN (1:200)

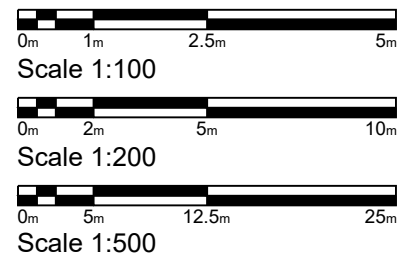

 mark alford design architecture Heatherlands Bracken Lane Storrington West Sussex RH20 3HS T: 01903 740033 E: office@markalforddesign.com	drawn by: MSA date: SEP 21 scale: 1:100 1:200 1:500 @ A3		
	issue status: design ☐ BofQ ☒ construction ☐ record ☐		
	drawing number: 20383 / P100		revision:
	This drawing may not be used or reproduced without written consent. Copyright reserved No dimensions to be scaled from this drawing except for Planning purposes.		