





PROPOSED FRONT ELEVATION (NORTH WEST)

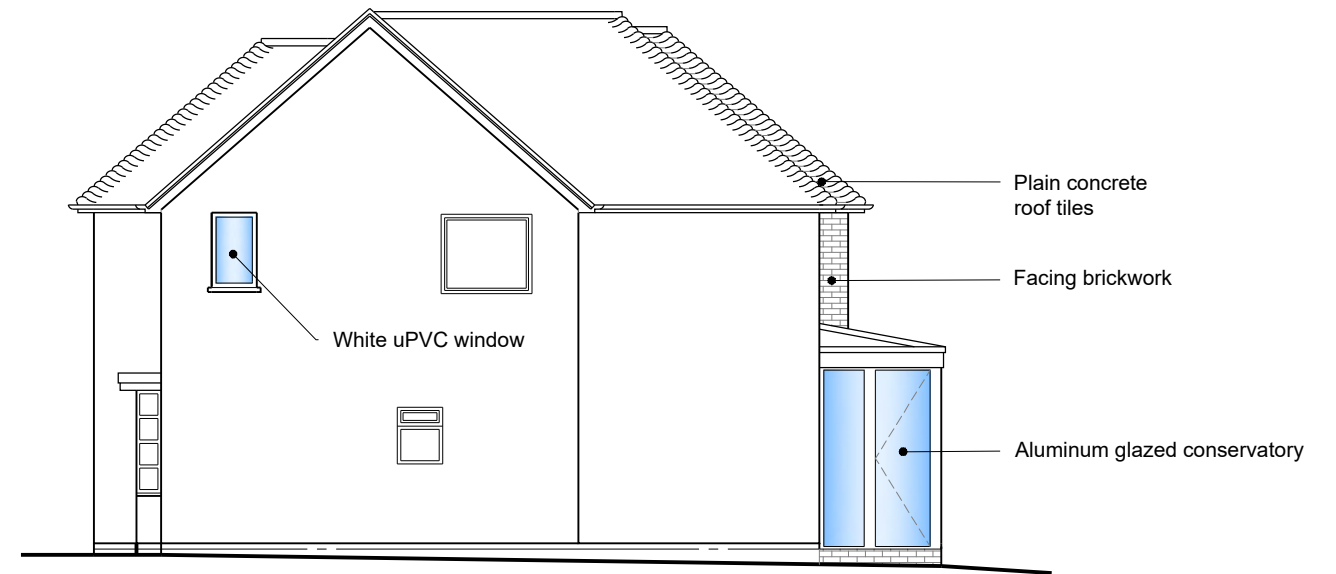

PROPOSED SIDE ELEVATION (SOUTH WEST)



PROPOSED REAR ELEVATION (SOUTH EAST)

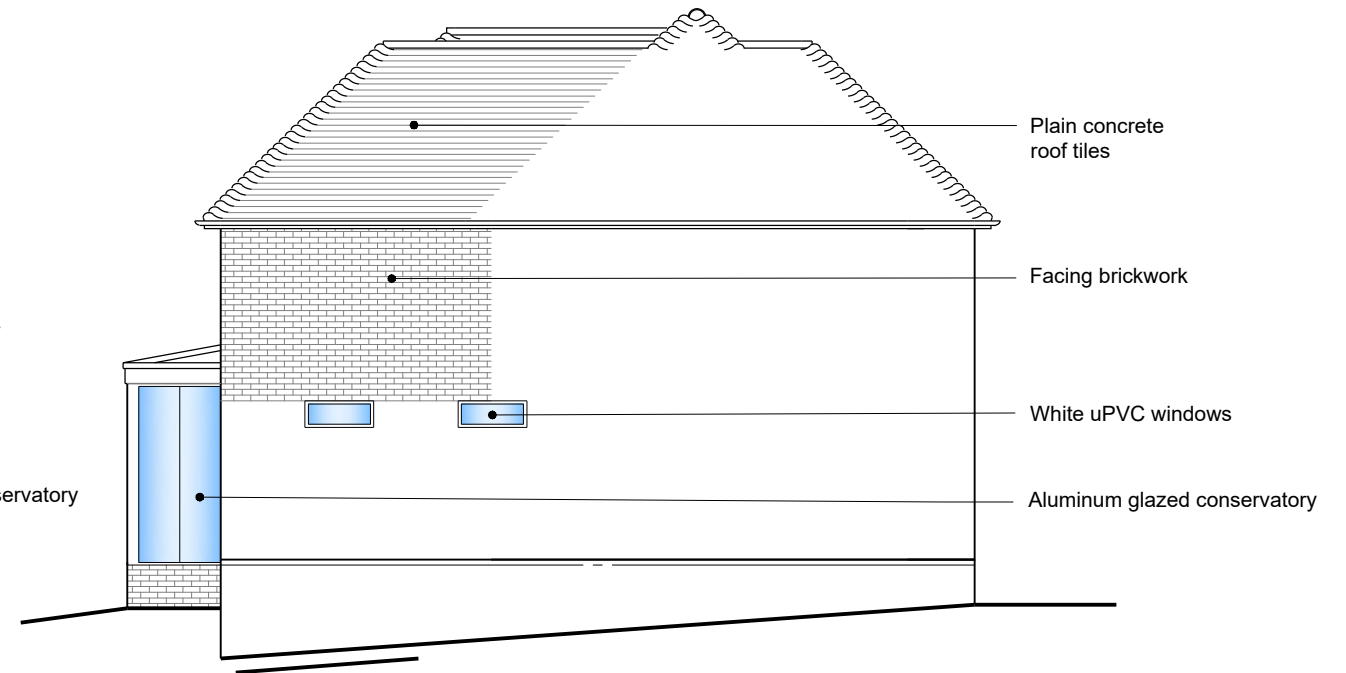

PROPOSED SIDE ELEVATION (NORTH EAST)

0m 1m 2.5m 5m
Scale 1:100

mark alford design architecture
Heatherlands Bracken Lane Storrington West Sussex RH20 3HS
T: 01903 740033 E: office@markalforddesign.com

client: MR R KEMSLEY
project title: 25 TORTON HILL ROAD, ARUNDEL
PROPOSED REAR EXTENSION
drawing title: PROPOSED ELEVATIONS

drawn by: MSA date: SEP 21 scale: 1:100 @ A3

issue status: design ☒ BofQ ☐ construction ☐ record ☐

drawing number: **20383 / P103** revision:

This drawing may not be used or reproduced without written consent. Copyright reserved
No dimensions to be scaled from this drawing except for Planning purposes.