




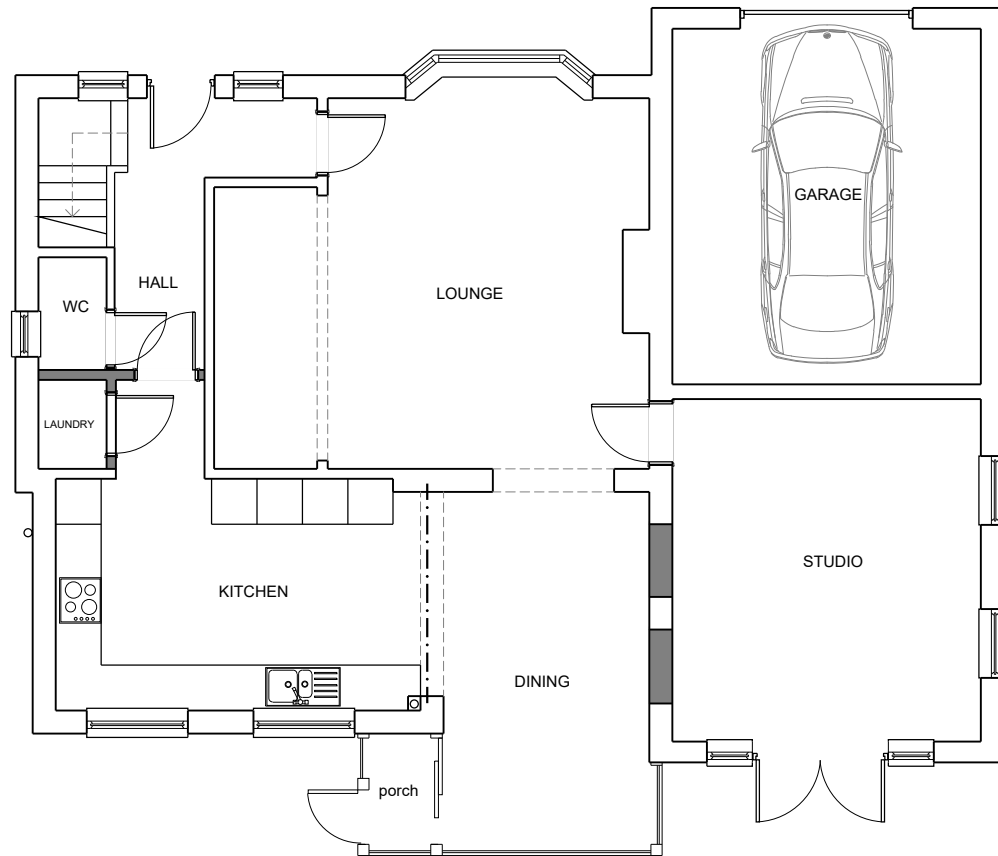


PROPOSED GROUND FLOOR PLAN

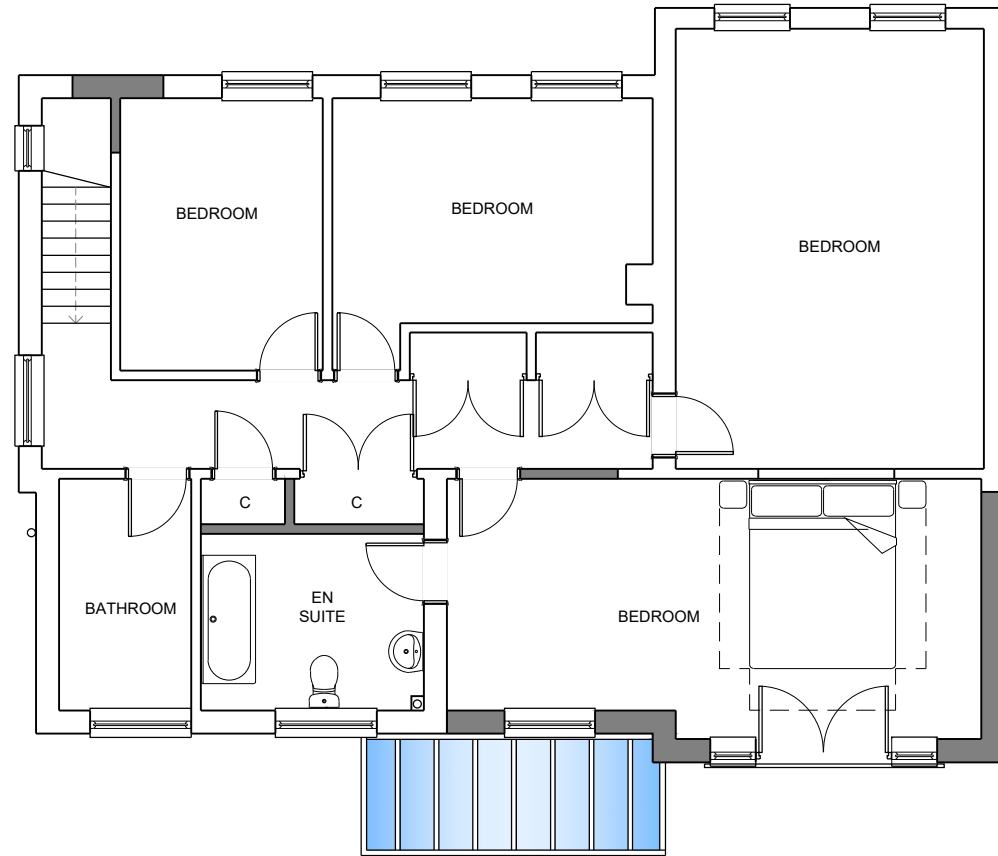


PROPOSED FIRST FLOOR PLAN

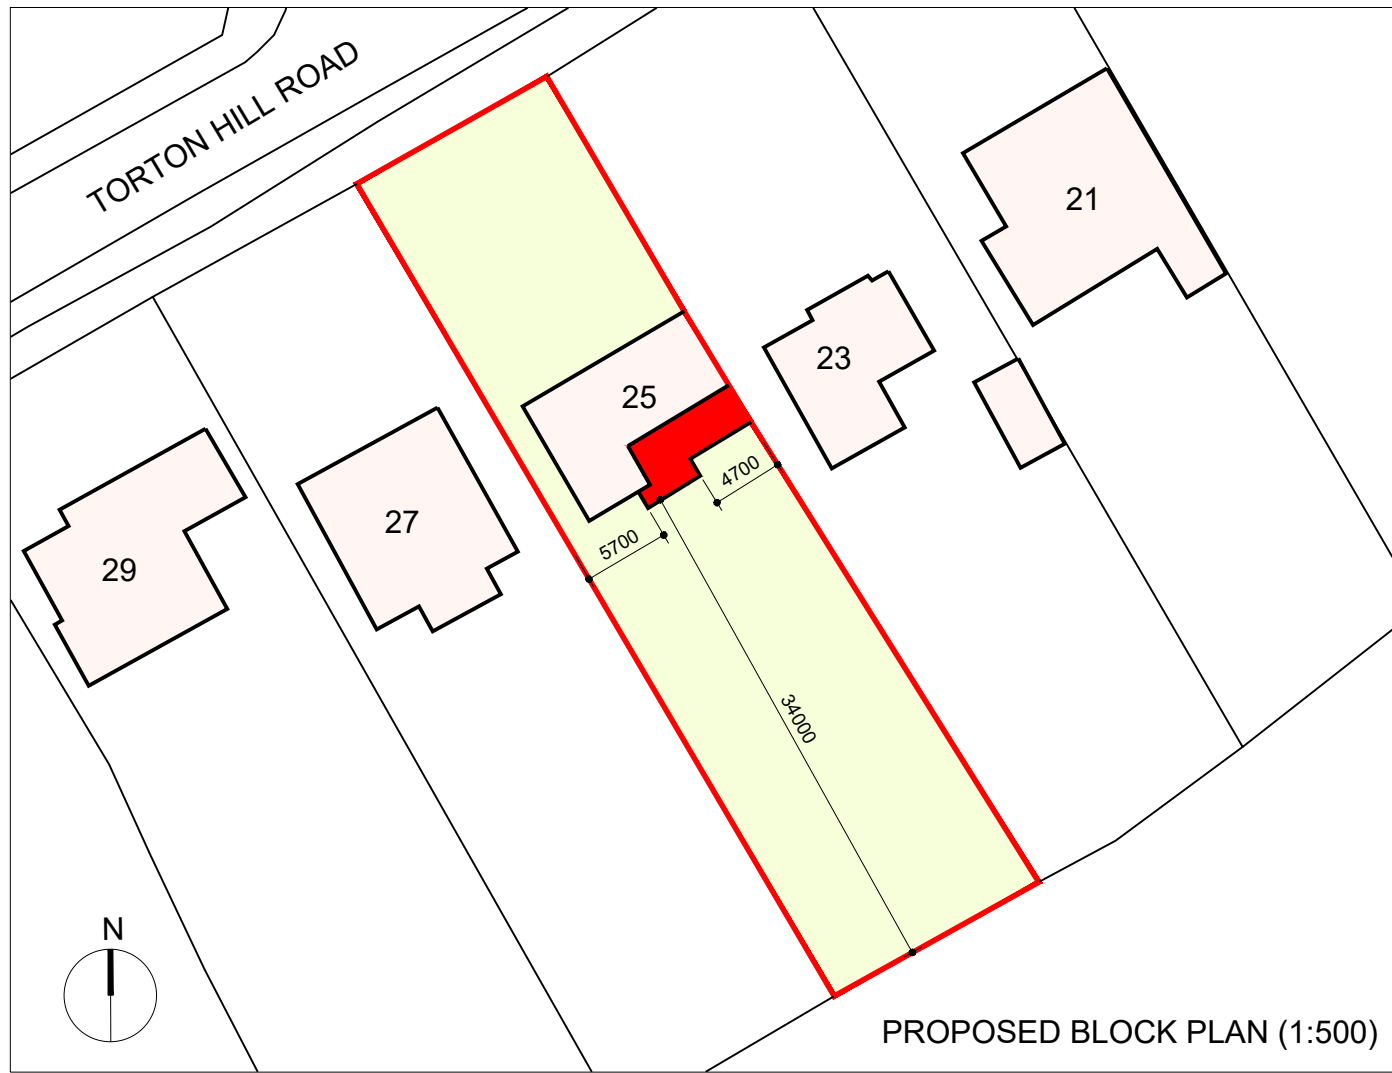

PROPOSED BLOCK PLAN (1:500)

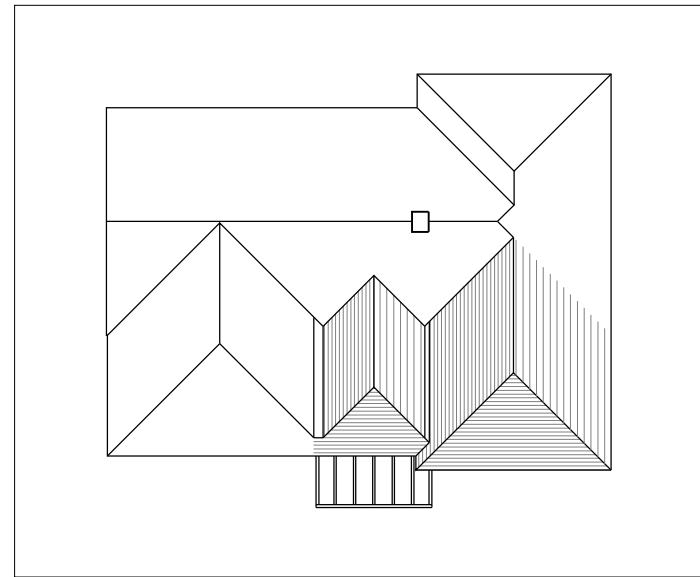

PROPOSED ROOF PLAN (1:200)

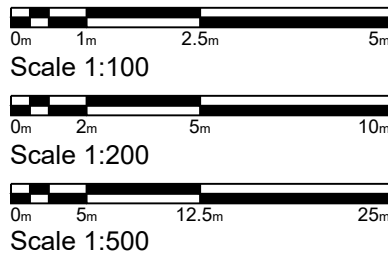

ma mark alford design architecture Heatherlands Bracken Lane Storrington West Sussex RH20 3HS T: 01903 740033 E: office@markalforddesign.com	drawn by: MSA date: SEP 21 scale: 1:100 1:200 1:500 @ A3		
	issue status: design ☒ BofQ ☐ construction ☐ record ☐		
	client: MR R KEMSLEY	drawing number:	20383 / P102
	project title: 25 TORTON HILL ROAD, ARUNDEL PROPOSED REAR EXTENSION	revision:	P1
drawing title: PROPOSED PLANS		This drawing may not be used or reproduced without written consent. Copyright reserved No dimensions to be scaled from this drawing except for Planning purposes.	