


This drawing and its contents are the strict copyright of Architectura Design. No reproduction without permission. Do not scale. Written dimensions to be used where given. All dimensions and details to be checked on site.
FOR PLANNING PURPOSES ONLY

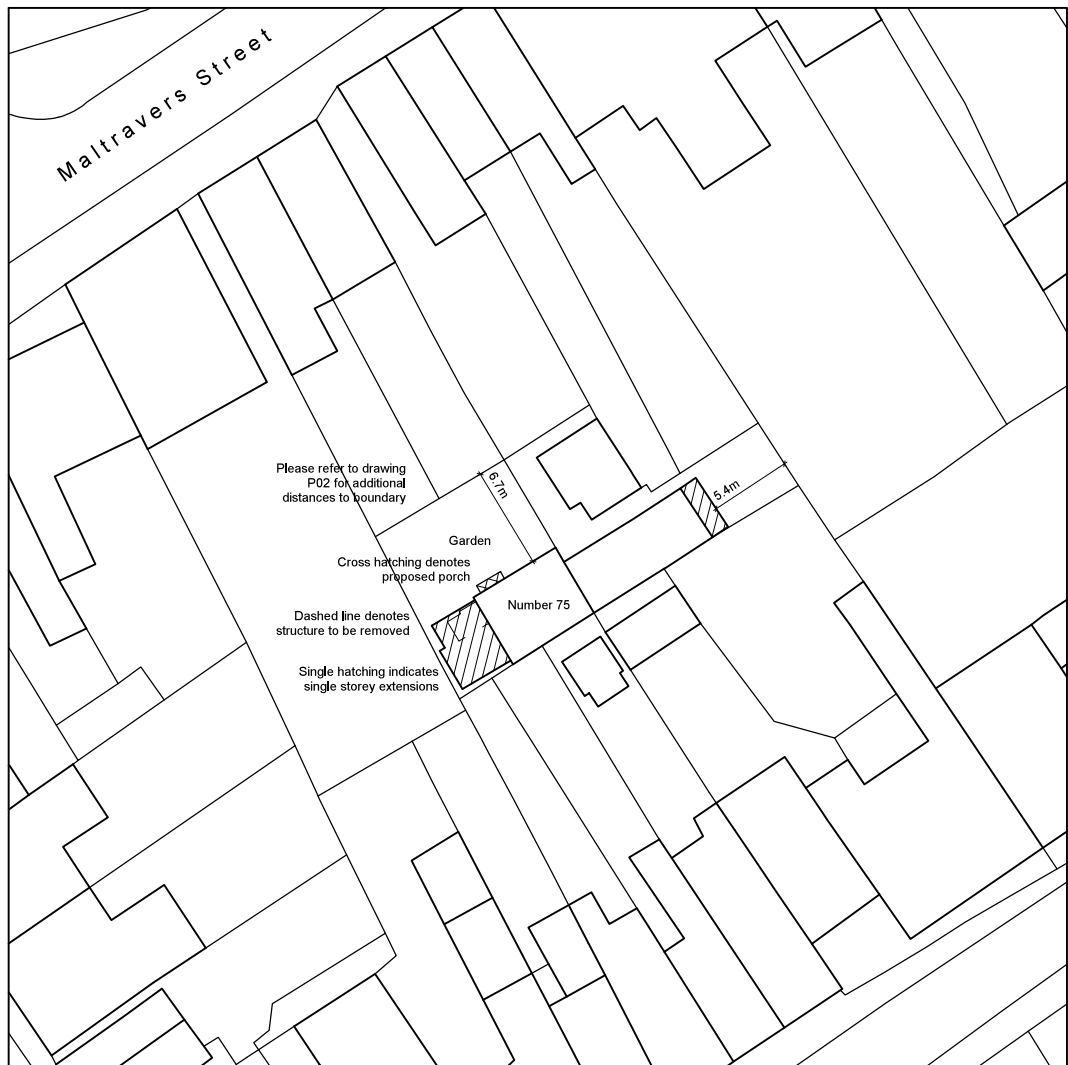


Block Plan
Scale 1 : 5 0 0



Location Plan
Scale 1 : 1 2 5 0

Serial Number 172117
©Crown Copyright and database right 2019
Ordnance Survey License: 100048957
Reproduction in whole or part is prohibited
without the prior permission of Ordnance Survey

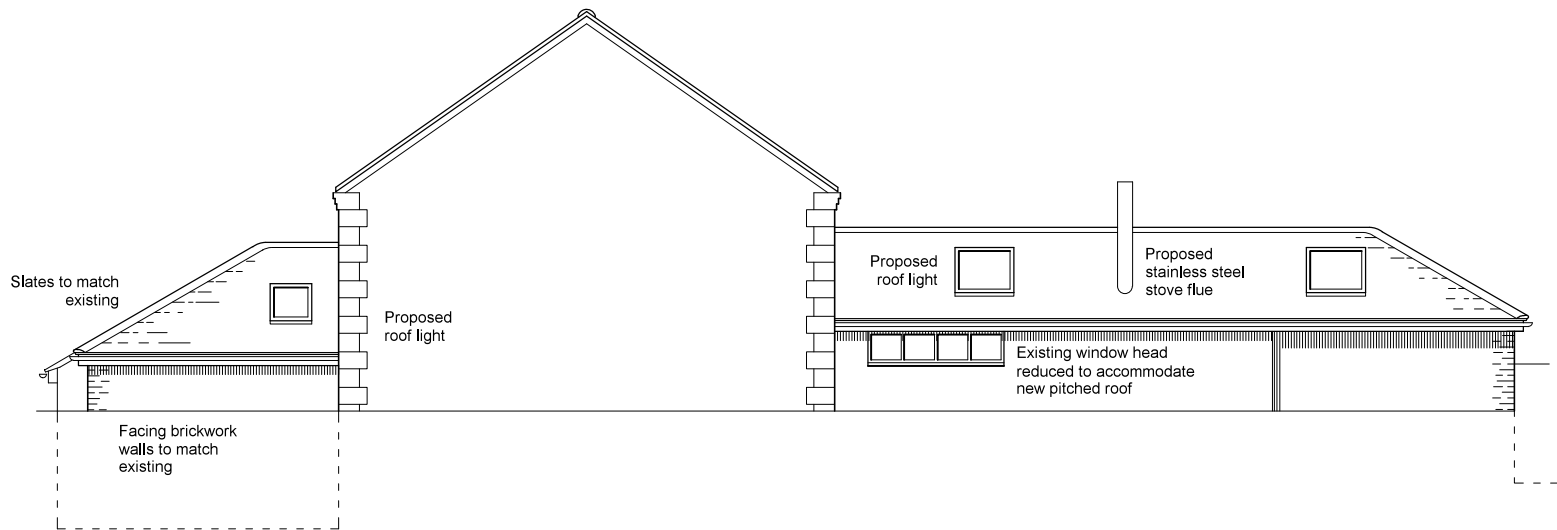

South Elevation

Architectura
Architectural Design & Drawing Service

Proposed Extension and Alterations
at Owls Hoot, Arundel
for Mr R Dowson & Ms S Harnett

Drawing P01 Oct 2019 Scale 1:100,1:500&1:1250@A3
Planning Drawing - Location & Block Plans & S Elevation