



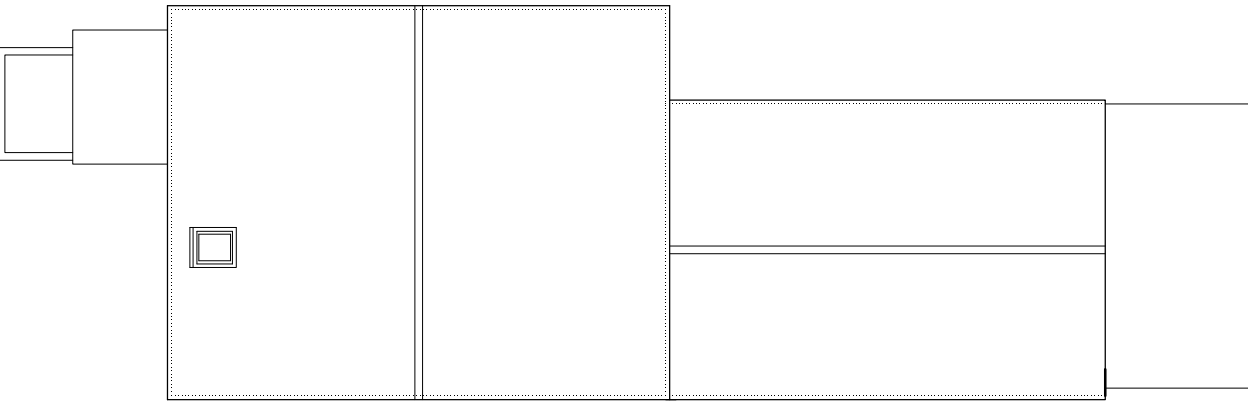


Roof Plan

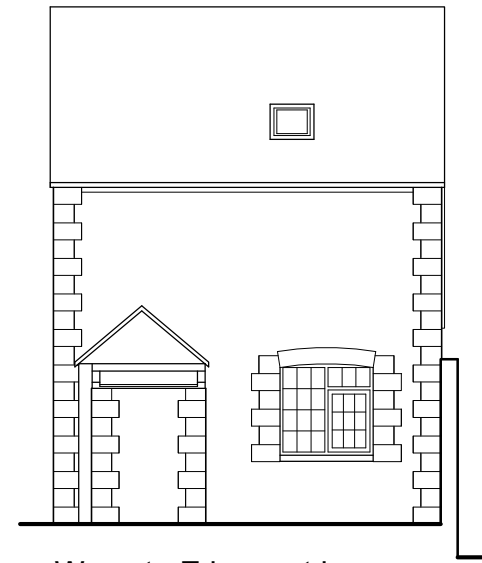

West Elevation


This drawing and its contents are the strict copyright of Architectura Design. No reproduction without permission. Do not scale. Written dimensions to be used where given. All dimensions and details to be checked on site. FOR PLANNING PURPOSES ONLY

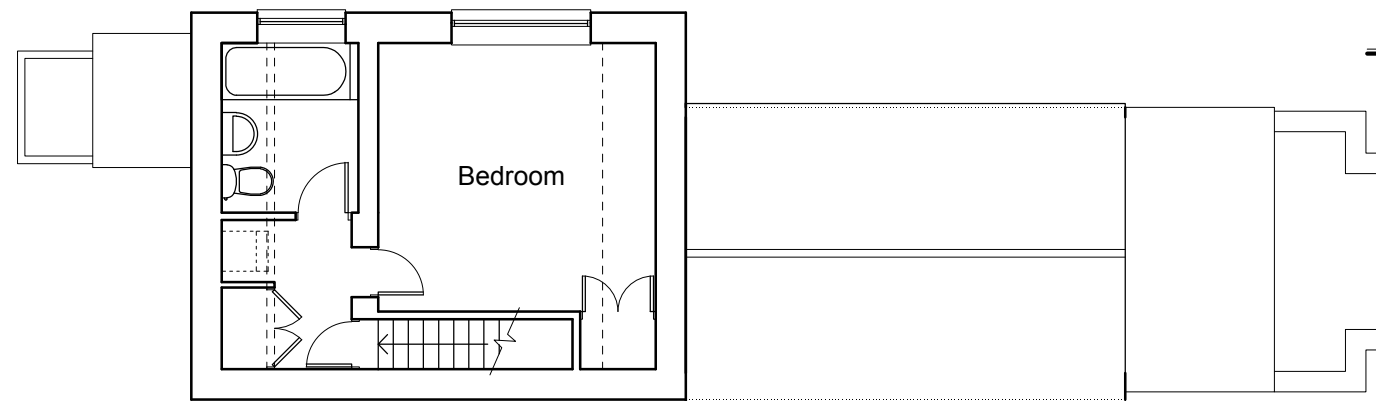


First Floor Plan



North Elevation

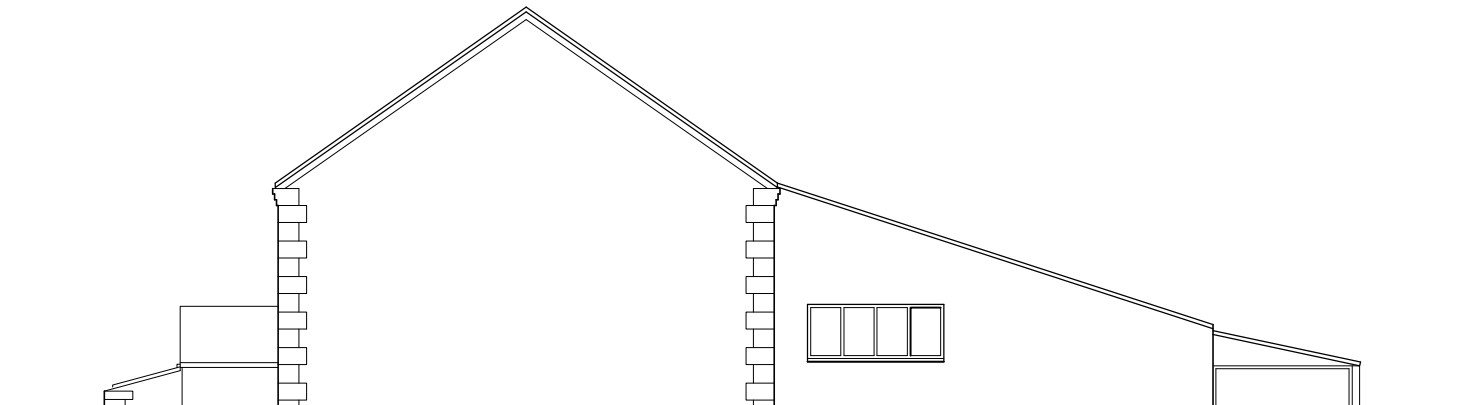

South Elevation

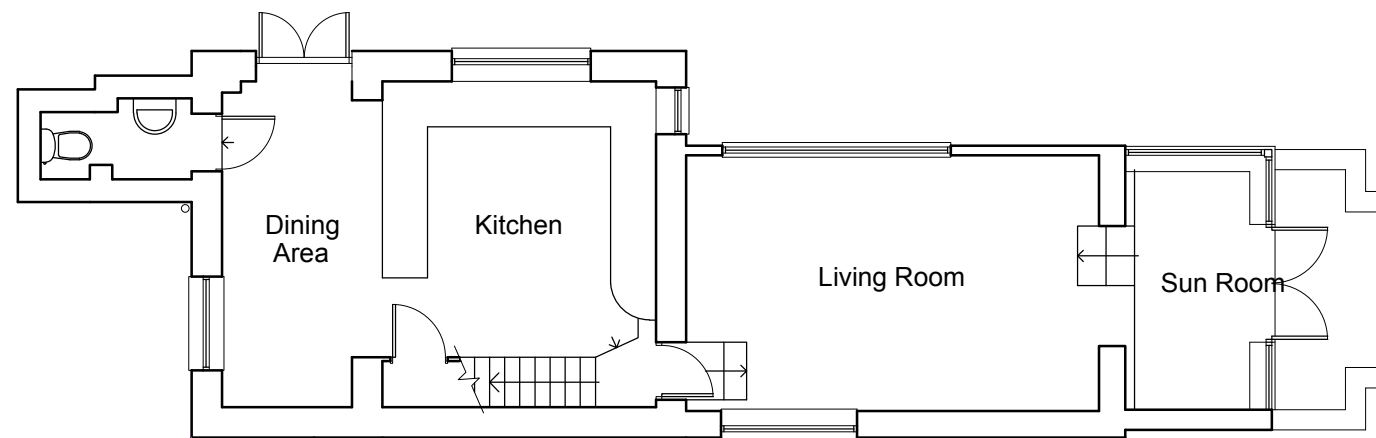

Ground Floor Plan



East Elevation

0 1 2 3 4 metres

Architectura
Architectural Design & Drawing Service

Proposed Extension and Alterations
at Owls Hoot, Arundel
for Mr R Dowson & Ms S Harnett

Drawing S01 October 2016 Scale 1:100 @ A3
Survey Drawing - Floor Plans & Elevations