
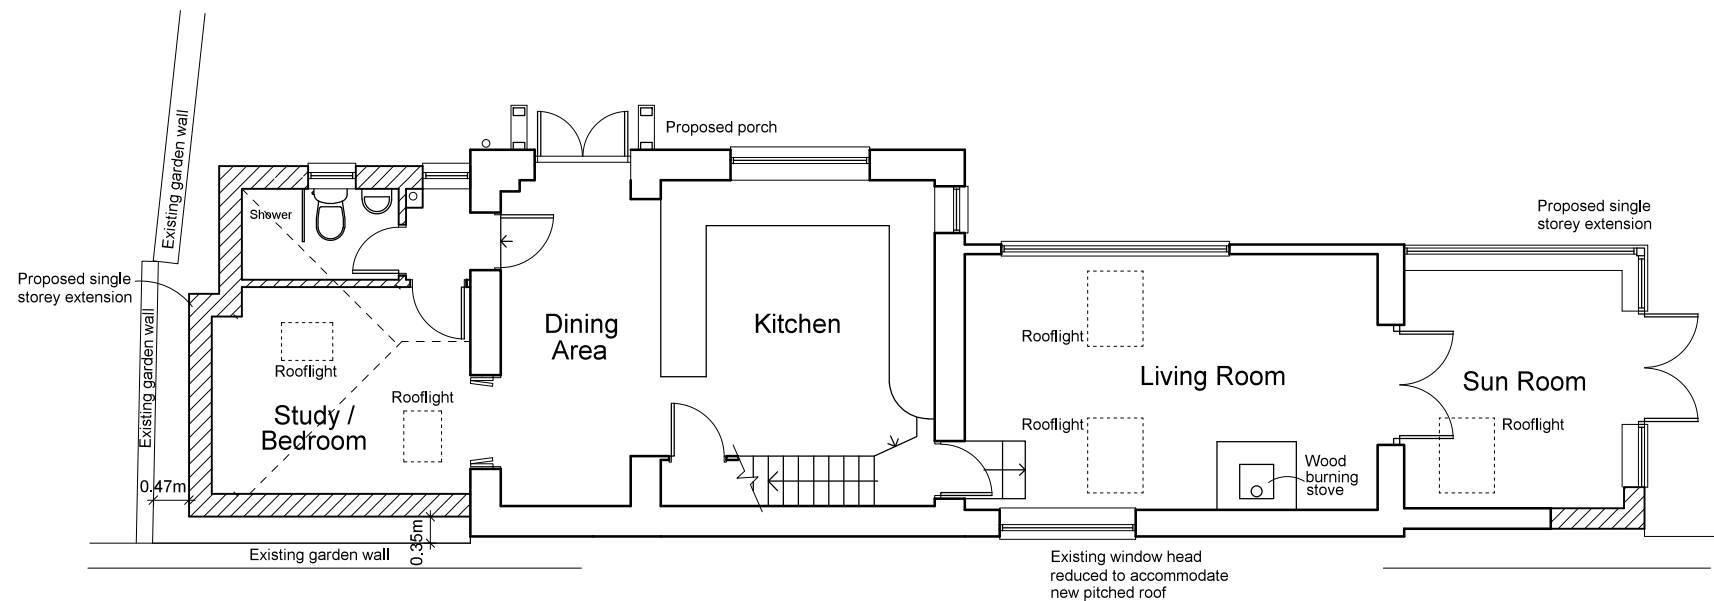
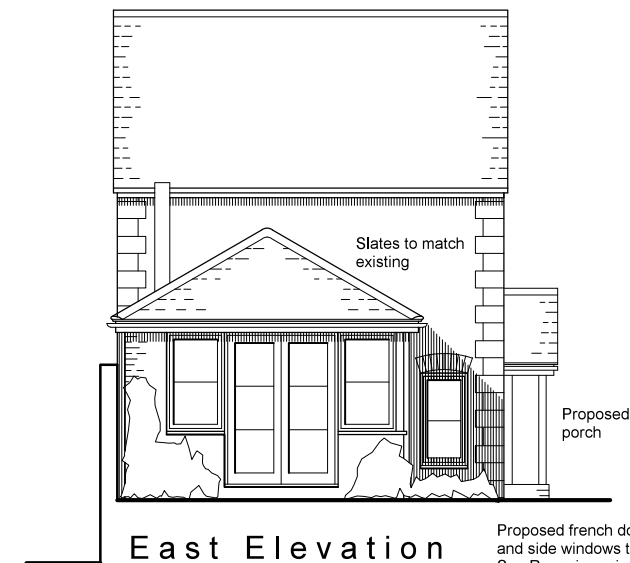
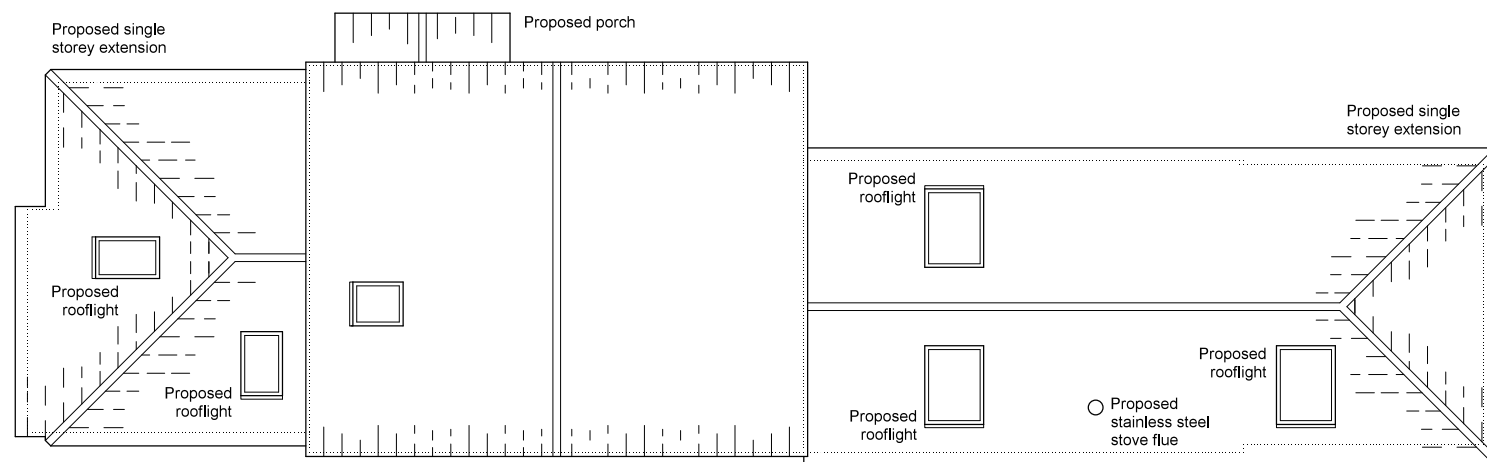
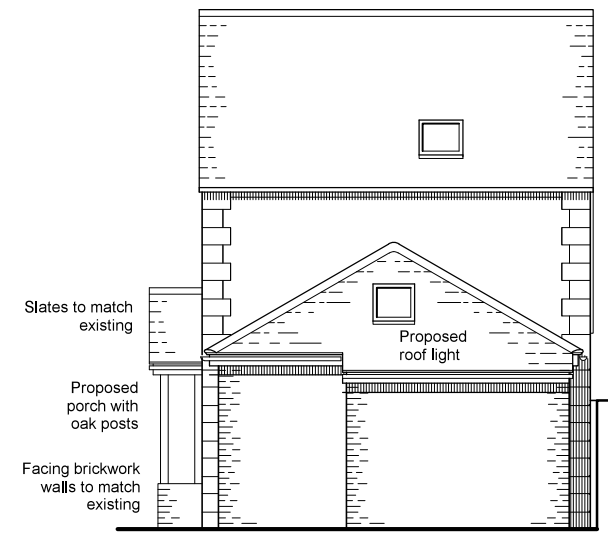


This drawing and its contents are the strict copyright of Architectura Design. No reproduction without permission. Do not scale. Written dimensions to be used where given. All dimensions and details to be checked on site.
FOR PLANNING PURPOSES ONLY

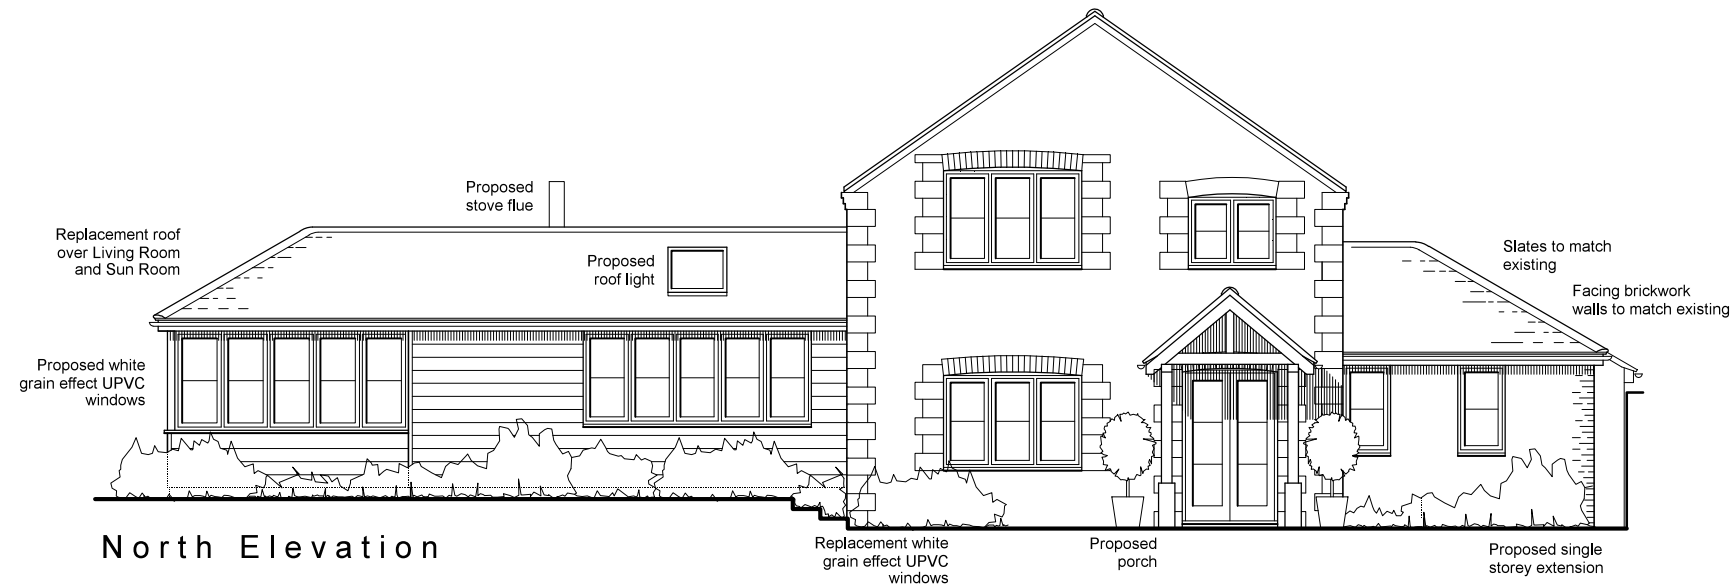

0 1 2 3 4 metres

Architectura
Architectural Design & Drawing Service

Proposed Extension and Alterations
at Owls Hoot, Arundel
for Mr R Dowson & Ms S Harnett
Drawing P02 October 2019 Scale 1:100 @ A3
Planning Drawing - Ground Floor & Roof Plan & Elevations