
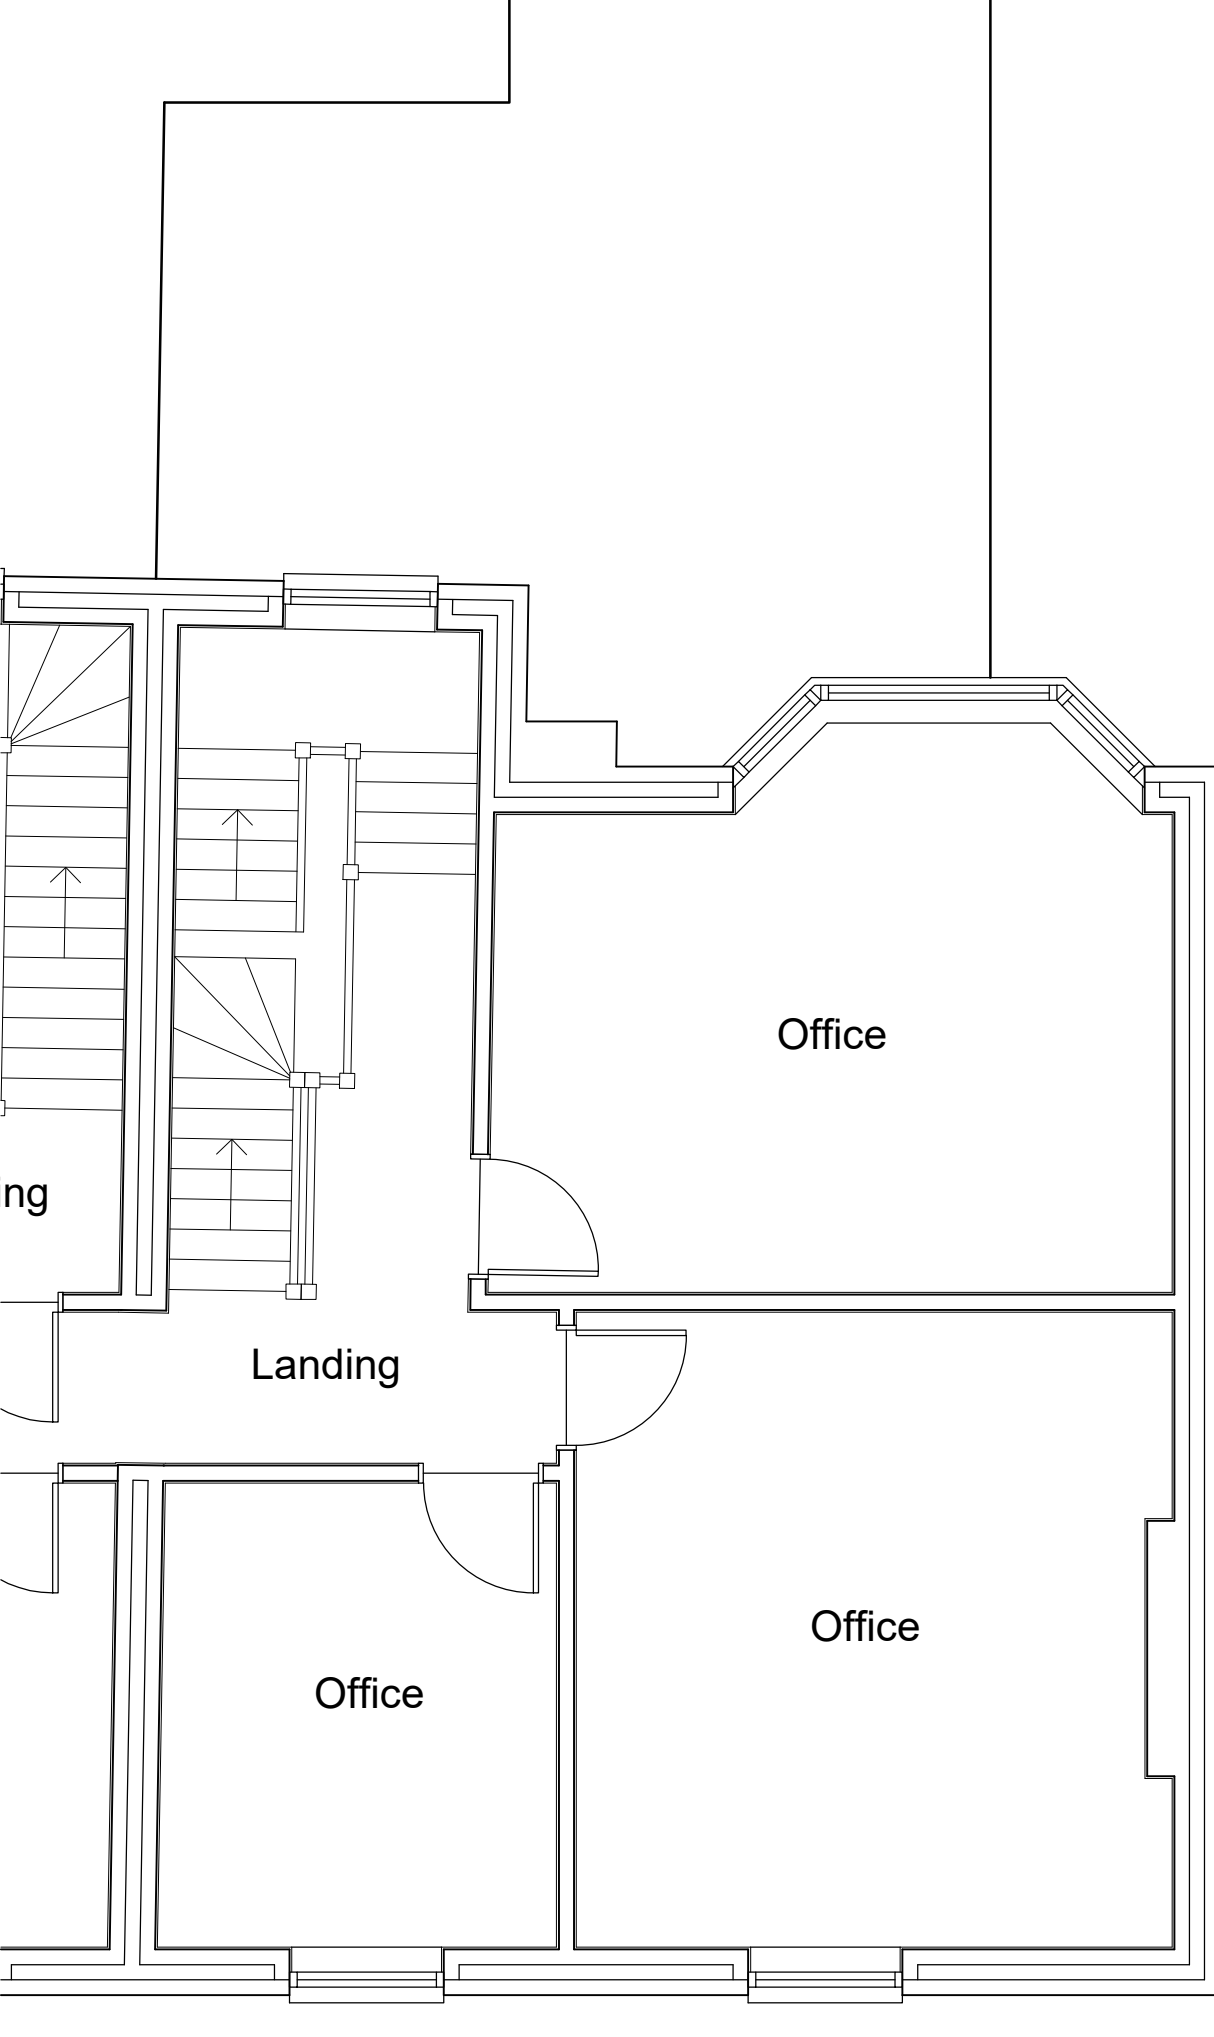
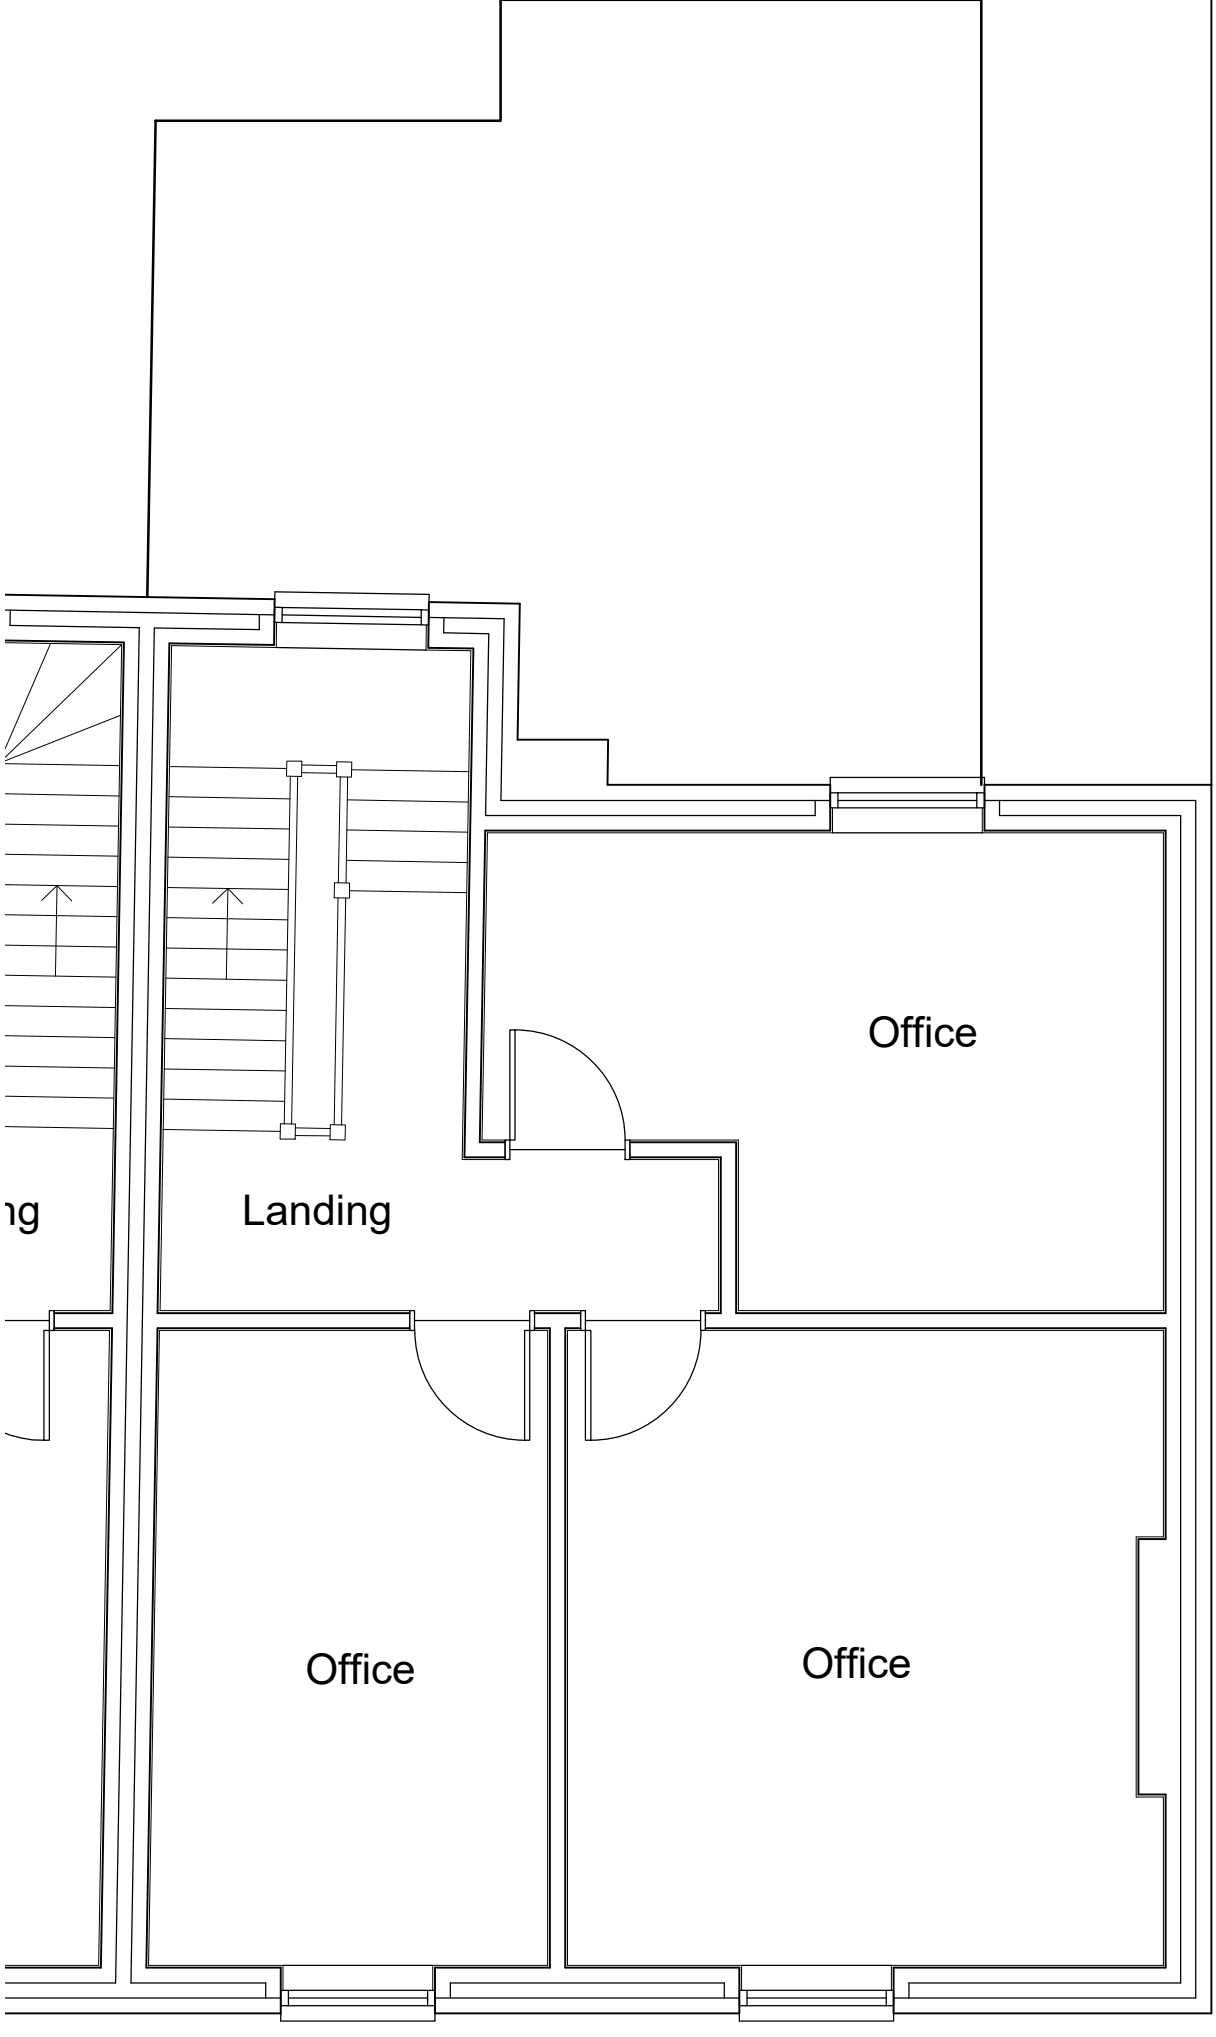
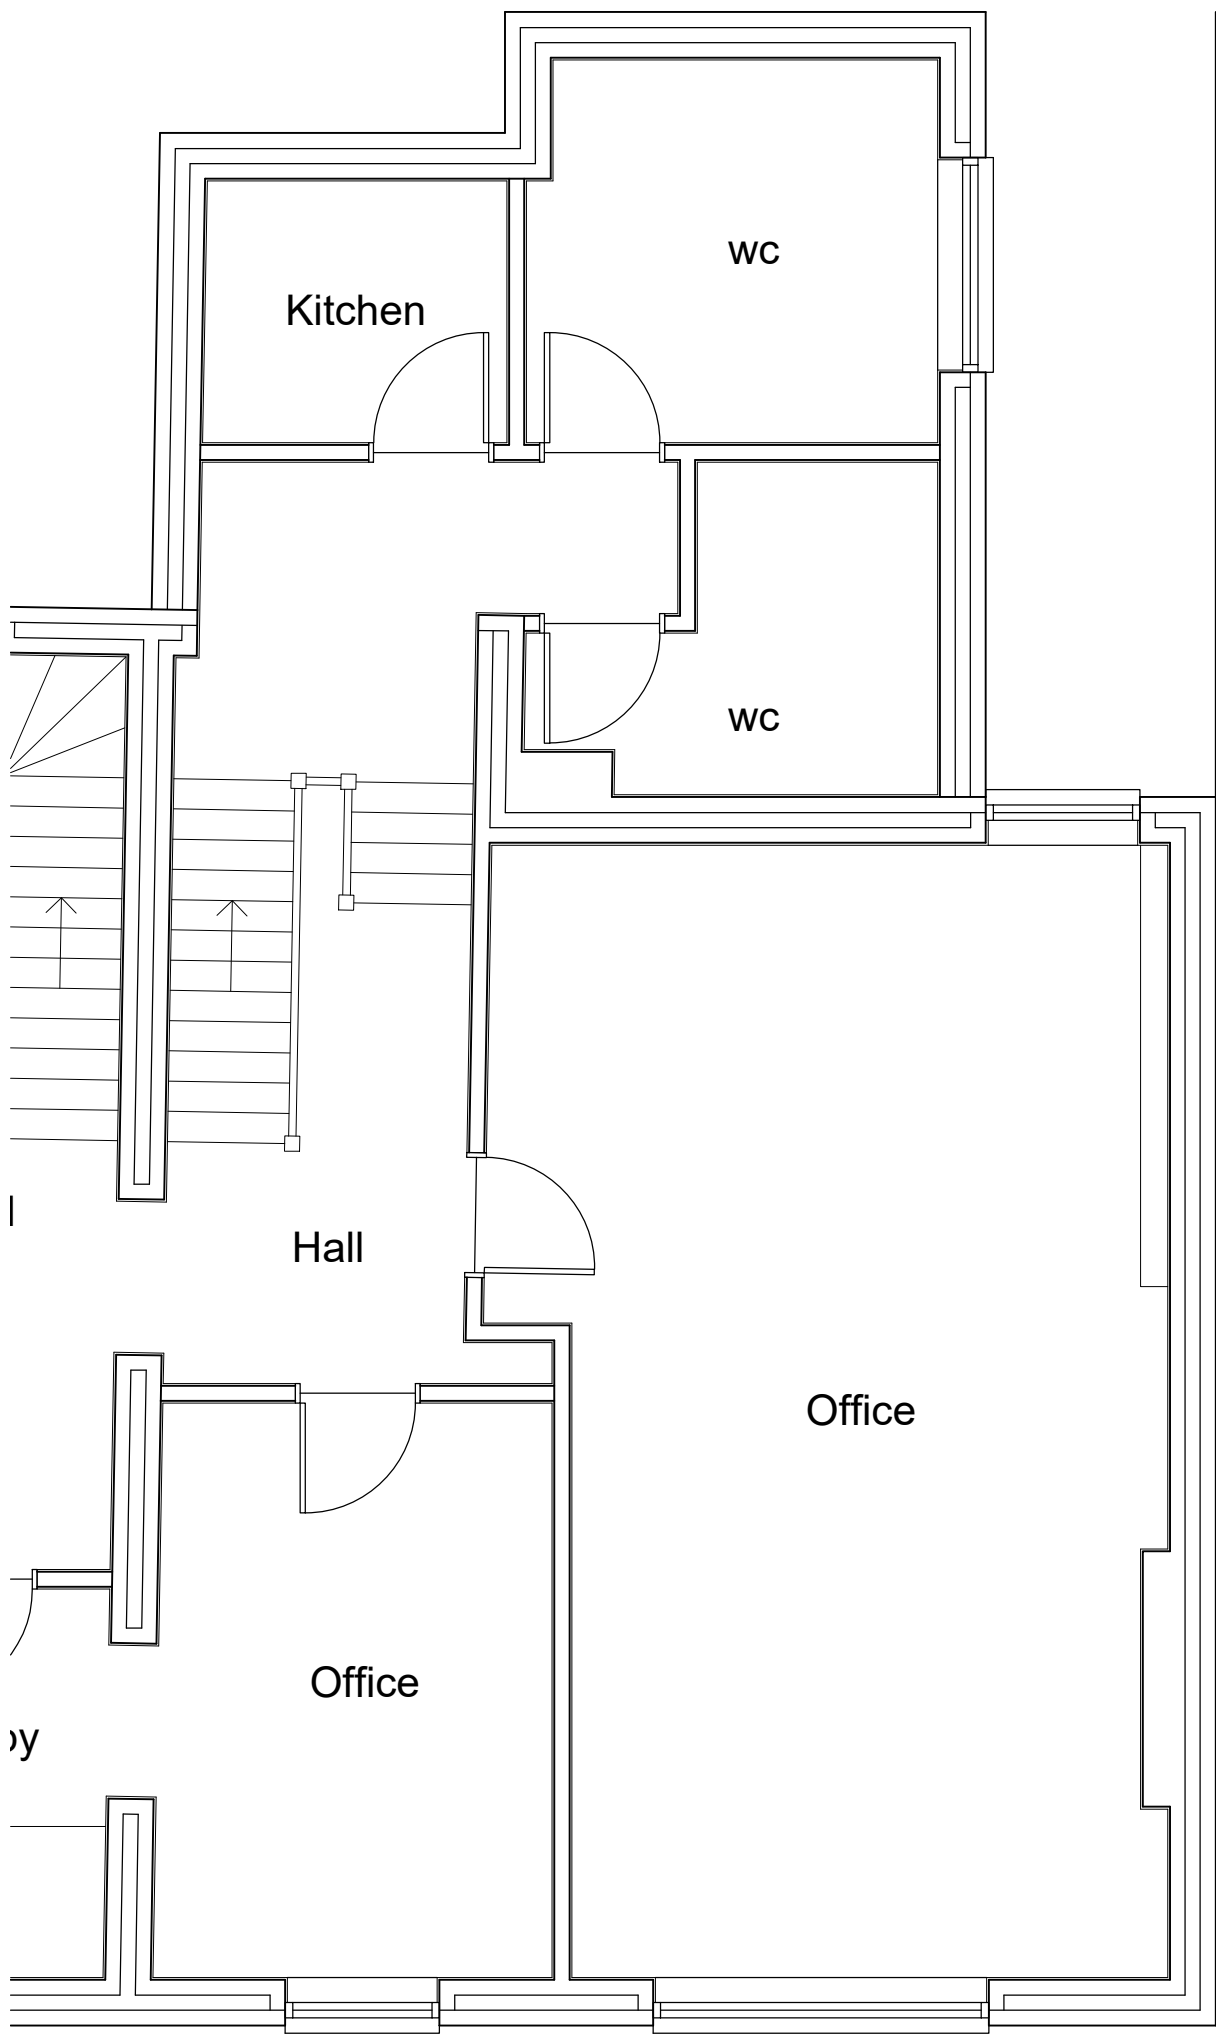


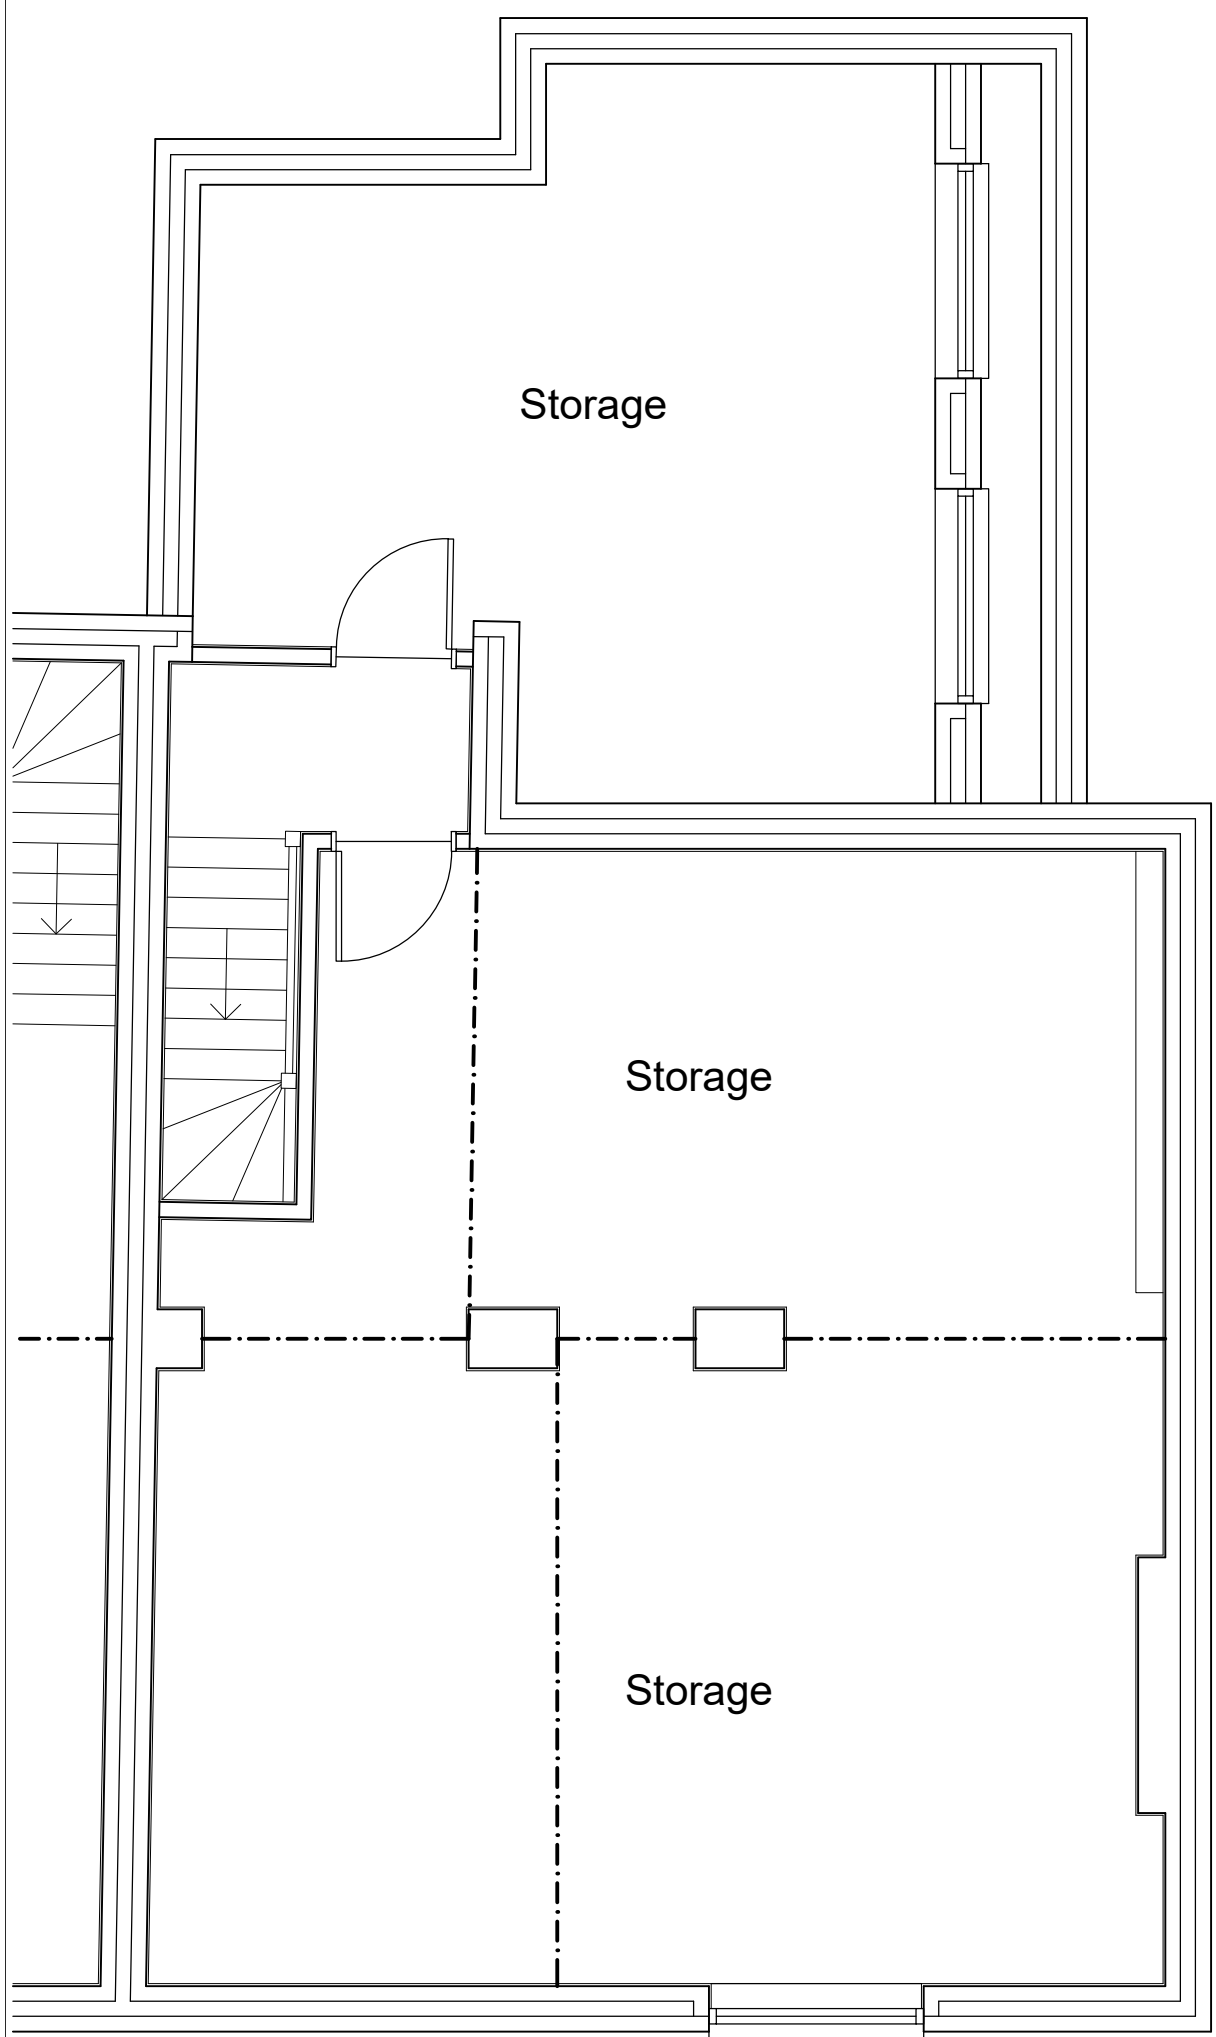

Notes

THIS DRAWING IS THE COPYRIGHT OF VIVID DESIGN STUDIO LTD AND MUST NOT BE COPIED, ALTERED OR REPRODUCED IN ANY WAY NEITHER PASSED TO A THIRD PARTY WITHOUT THEIR WRITTEN PERMISSION.

DIMENSIONS TO BE CHECKED ON SITE BEFORE COMMENCING WORK AND ANY DISCREPANCIES SHALL BE REPORTED TO THE DESIGNER. FIGURED DIMENSIONS MUST BE TAKEN IN PREFERENCE TO SCALED DIMENSIONS.

Rev:-	Description:-	Date:-	Chkd by:-

No.3

EXISTING BASEMENT
FLOOR PLAN
(1:50)

No.3

EXISTING GROUND
FLOOR PLAN
(1:50)

No.3

EXISTING FIRST
FLOOR PLAN
(1:50)

No.3

EXISTING SECOND
FLOOR PLAN
(1:50)



The Barn, Calcot Mount Business Park, Calcot Lane,
Curdridge, Southampton, Hampshire, SO32 2BN
Tel: 01489 786670
Email: info@vividdesignstudio.co.uk
Website: www.vividdesignstudio.co.uk

Project:-
Old Bank House
3 High Street
Arundel
West Sussex

Title:-
Existing Floor Plans


Client:-
Moor Construction Ltd

Scale:-
1:50 (@A1)

Drawn By:- PJD Checked By:-

Date:- 12/02/21 Date:-

Job.No:- 200042 Drg.No:- 23 Rev:-

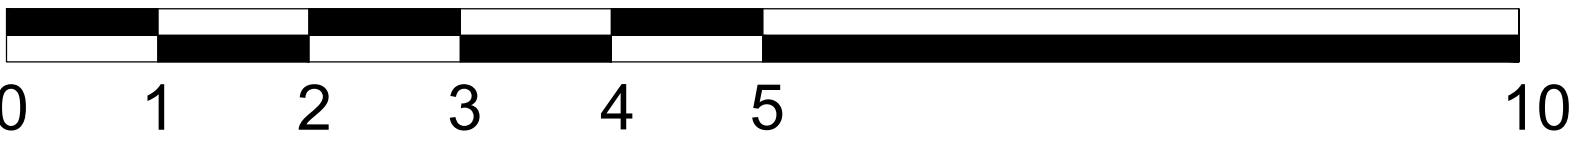

SCALE BAR 1:50