


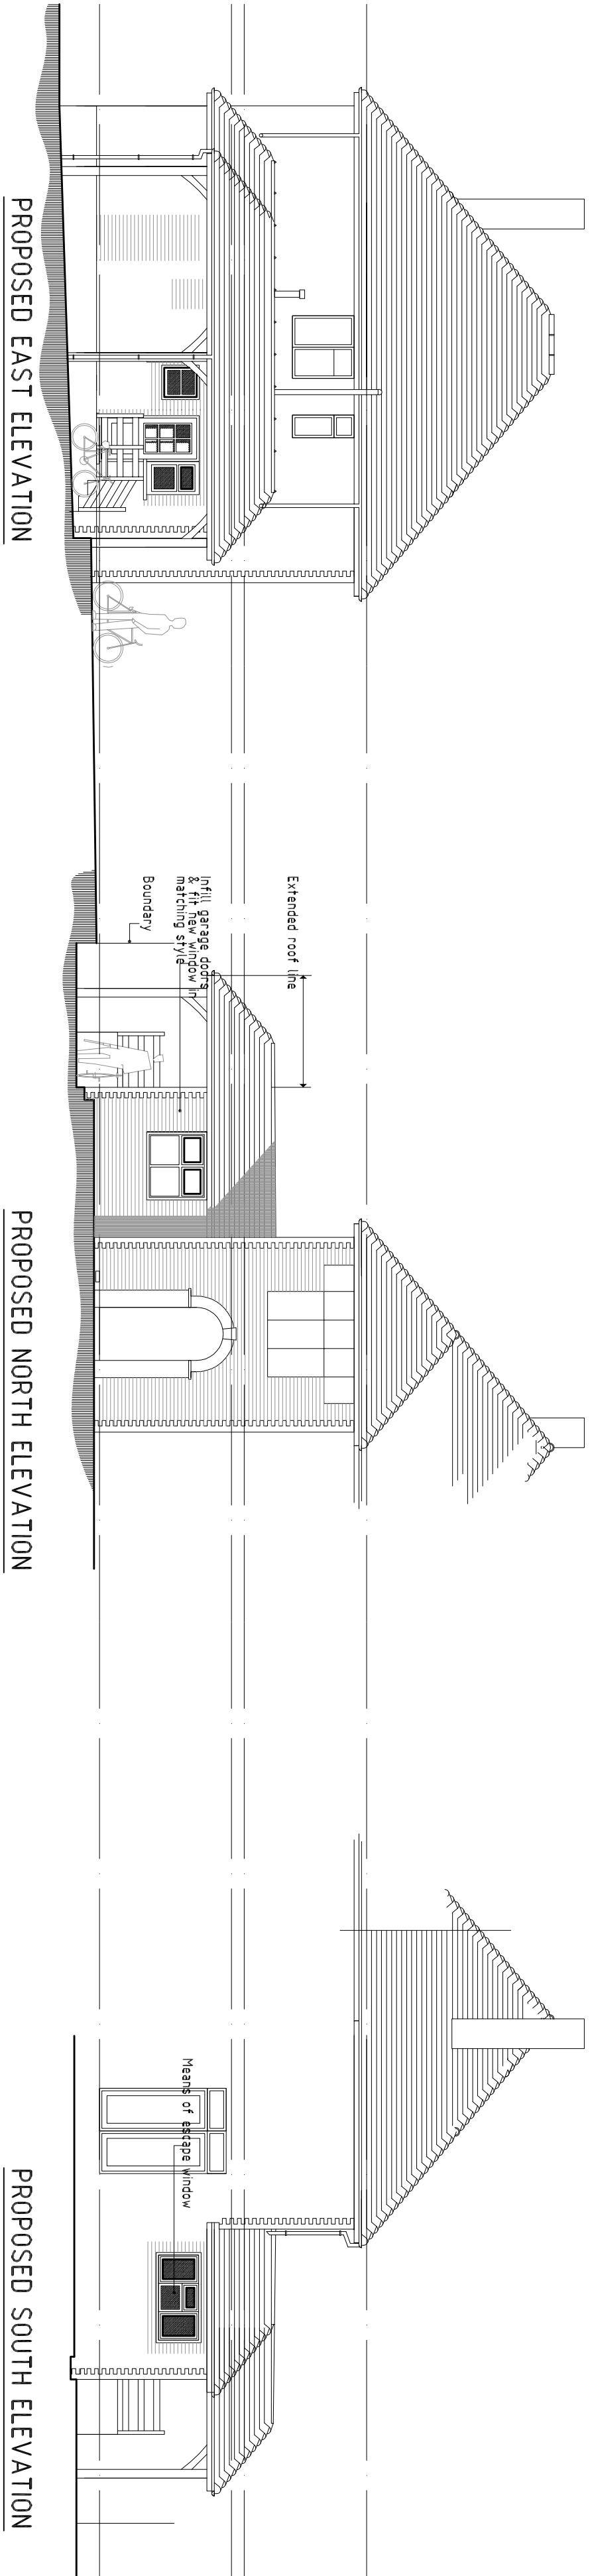


PROPOSED EAST ELEVATION

PROPOSED NORTH ELEVATION

PROPOSED SOUTH ELEVATION

TYPICAL SECTION

PLANNING DRAWING

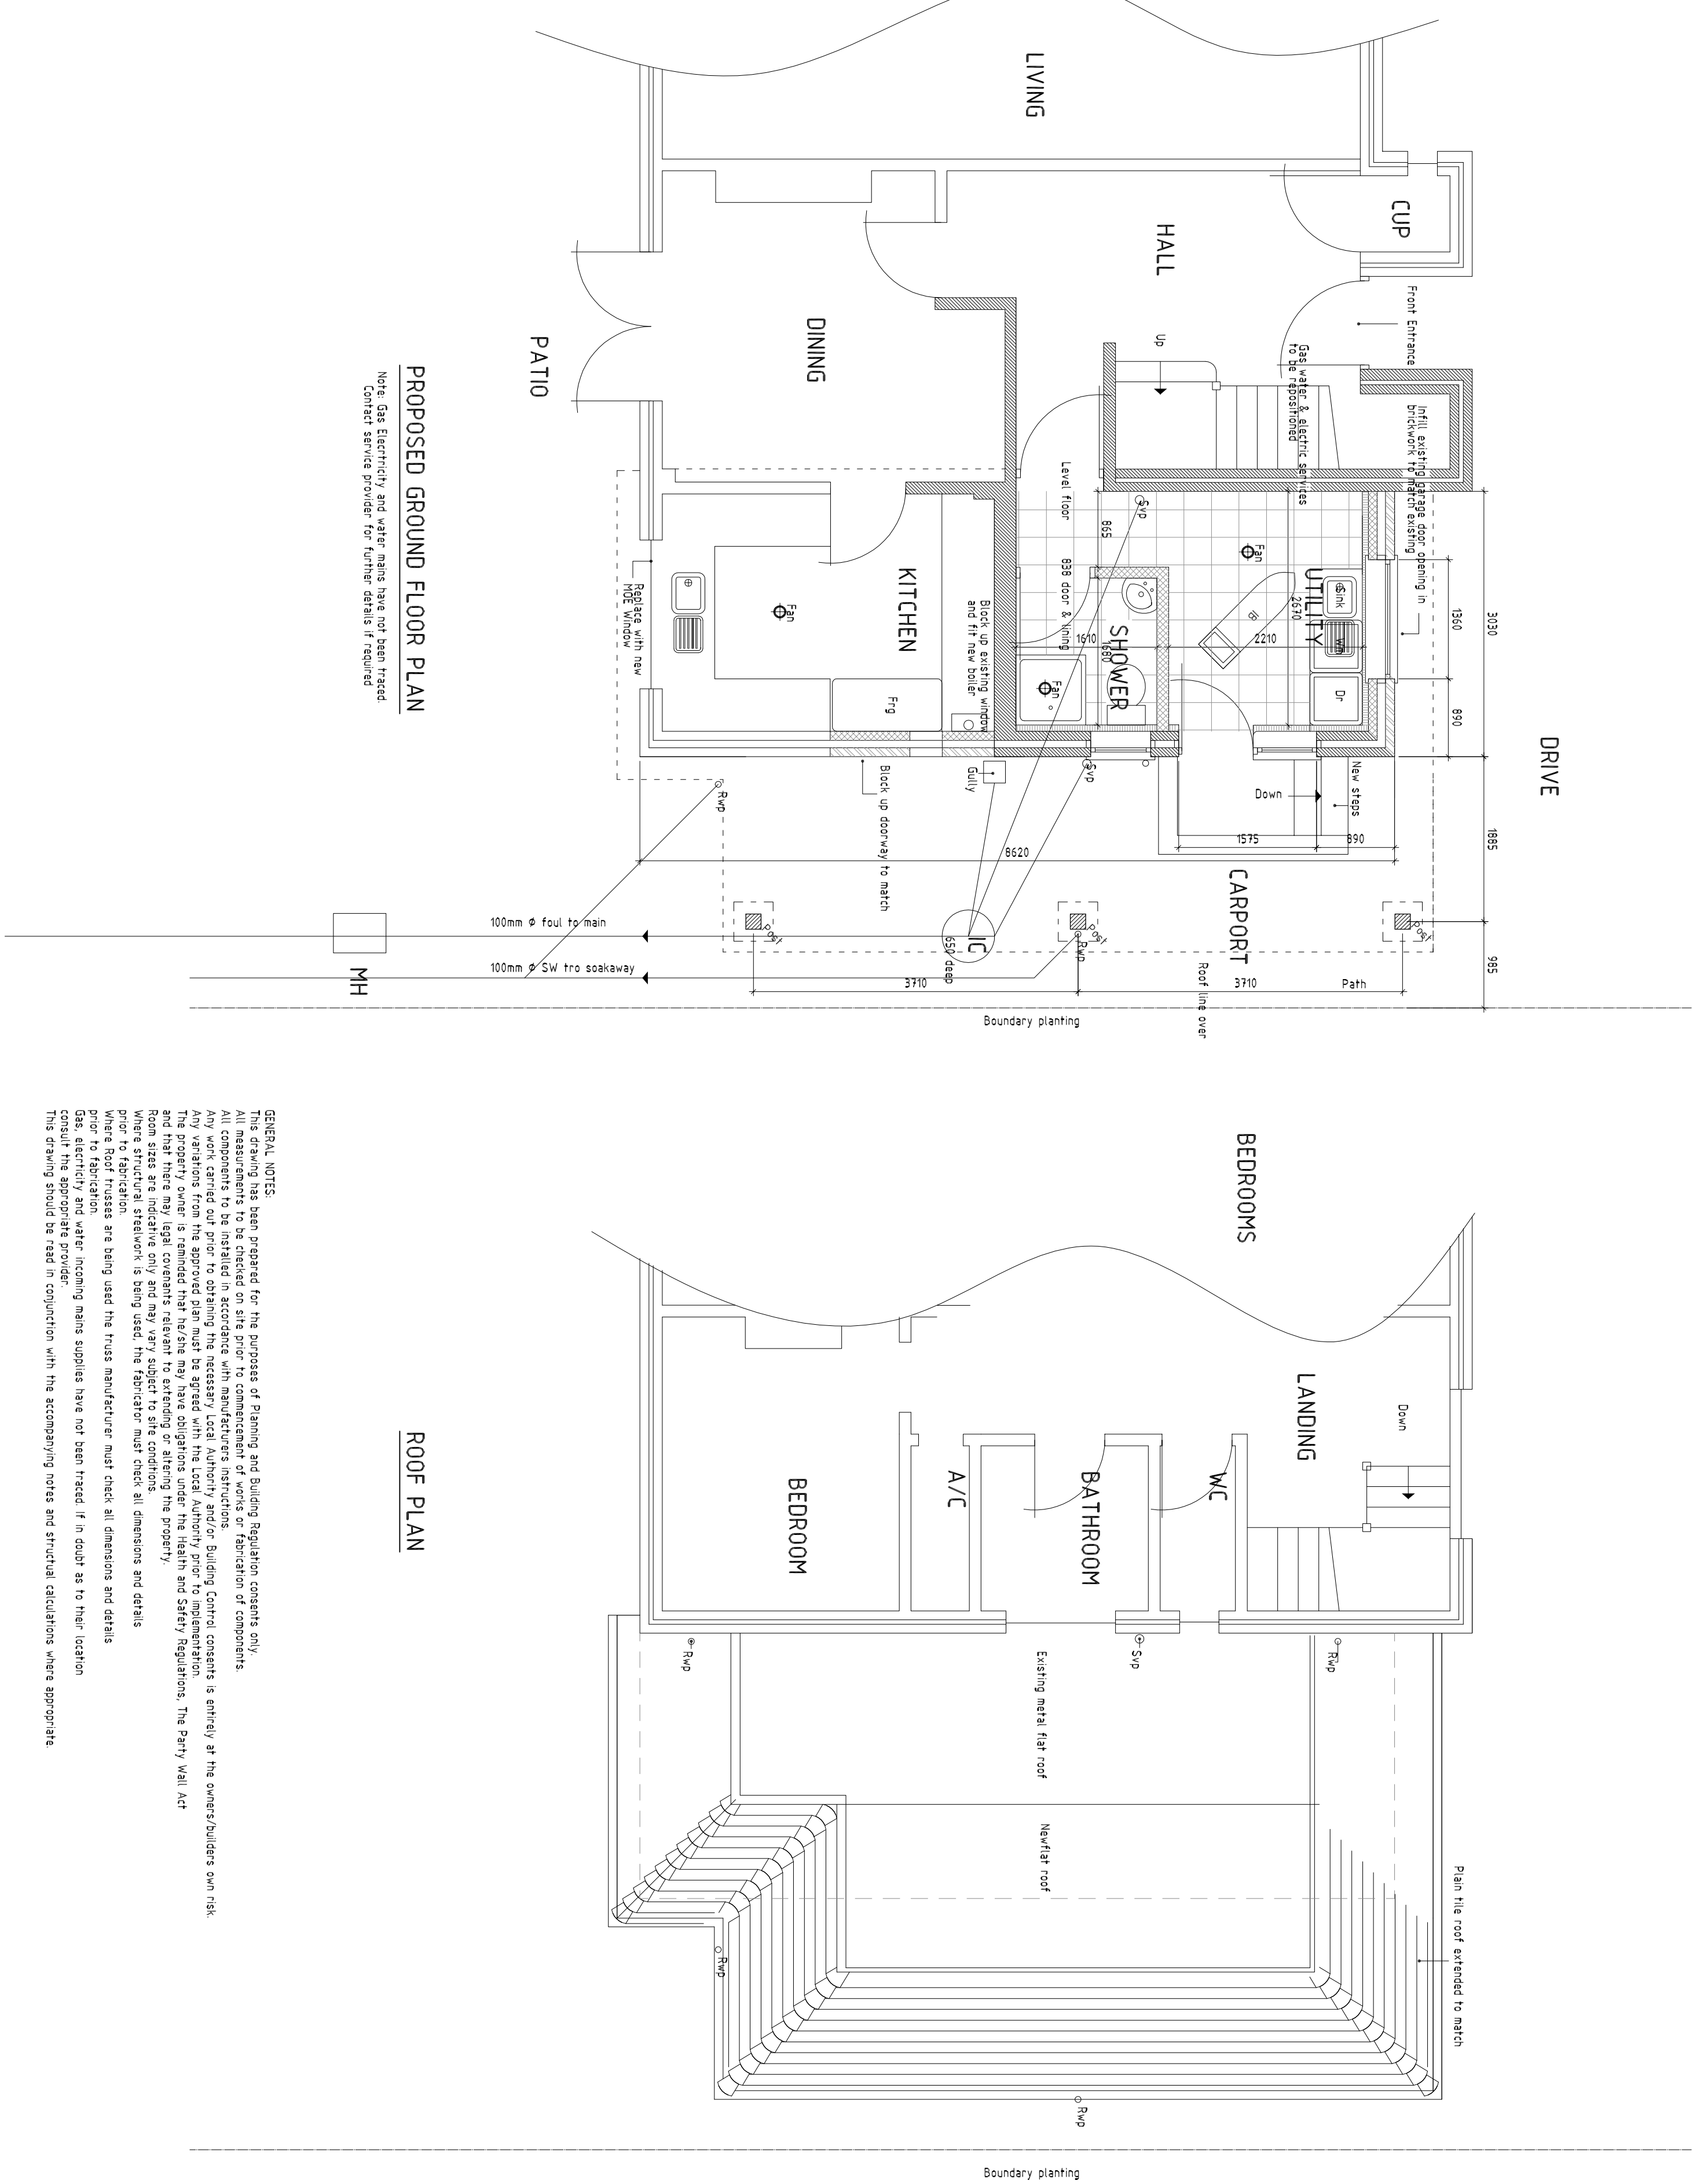



PROPOSED GROUND FLOOR PLAN

ROOF PLAN

Note: Gas Electricity and water mains have not been traced
Contractors provide for future details if required

GENERAL NOTES:

All measurements to be checked on site prior to commencement of works or fabrication of components.
All components to be checked on site prior to commencement of works or fabrication of components.
Any variations from the approved plan must be agreed with the Local Authority prior to implementation.
The property owner is reminded that he/she may have obligations under the Health and Safety Regulations, The Party Wall Act
Room sizes are indicated only and may vary subject to site conditions.
Where structural steelwork is being used, the fabricator must check all dimensions and details prior to fabrication.
Gas, electricity and water incoming mains supplies have not been traced if in doubt as to their location consult the appropriate provider.
This drawing should be read in conjunction with the accompanying notes and structural calculations where appropriate.

 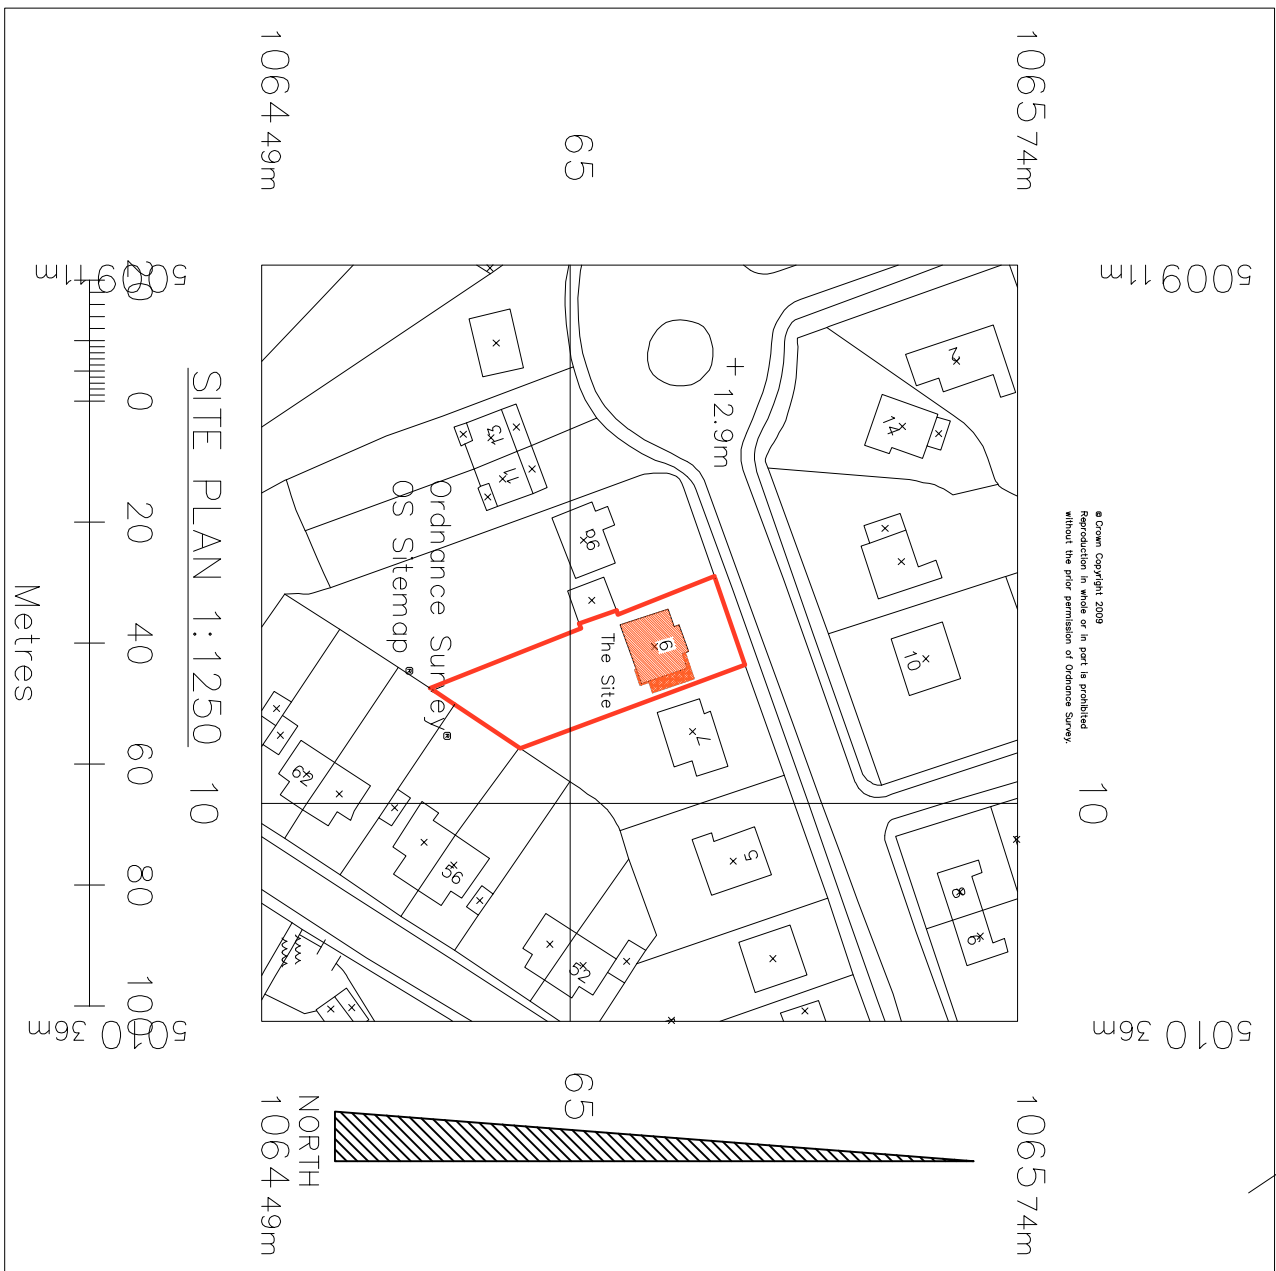

Builder:			
Rev:	Date:	Description:	
Site Address:		9 PRIORY ROAD ARUNDEL BN18 9EJ	
Client:		MR. & MRS. J. STARKY	
Job:		CONVERSION OF EXISTING GARAGE TO UTILITY ROOM AND COVERED WAY TO SIDE	
Drawing Title:			
GENERAL ARRANGEMENT			
Copyright:			
© Roland Beal MBE INC. M145			
Job No:	91038	Plot size:	A1
Date:	23 Nov 2019	Scale:	1:100 1:50
Project No:	PP-00574276	Proj. No:	91038.2