


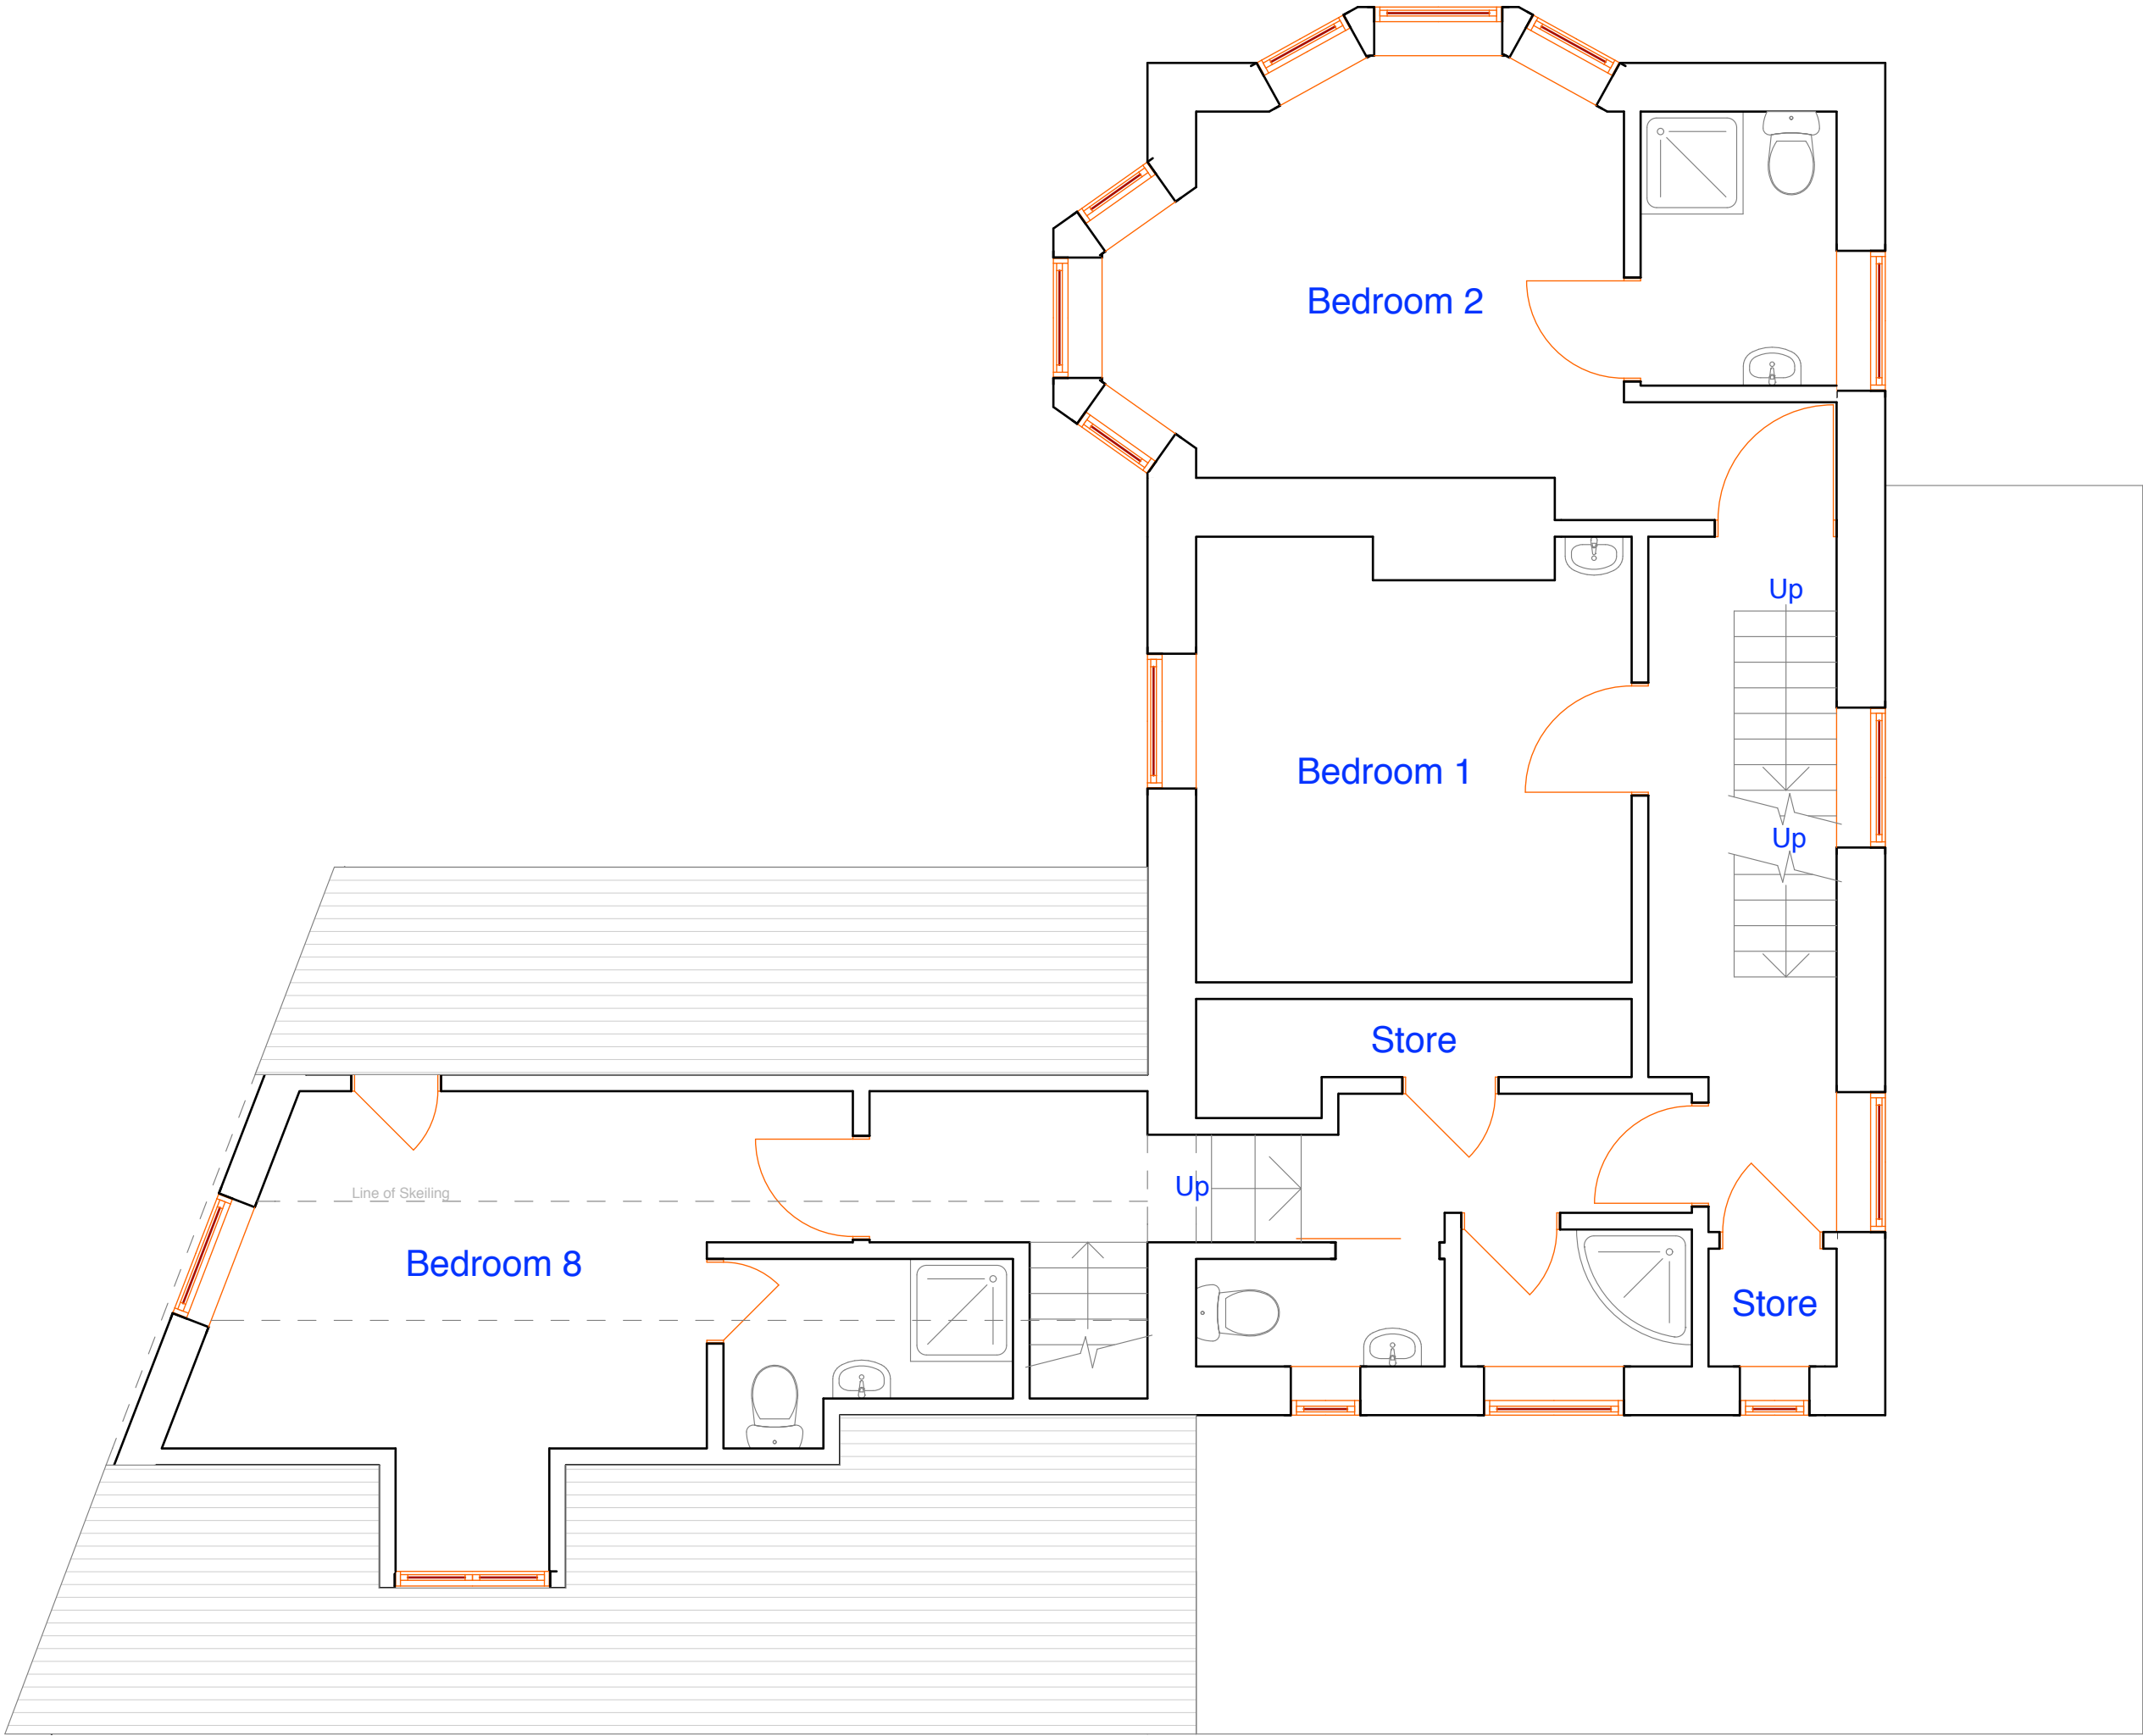

FIRST FLOOR

This drawing is the property of Andrew Fuller Associates and is not to be copied reproduced, retained or disclosed to any unauthorised person either wholly or in part without prior consent. Do not scale from this drawing. Use all figured dimensions only. All figured dimensions to be checked on site prior to construction. All discrepancies, errors and omissions to be reported to Andrew Fuller Associates prior to construction. Layout and dimensions of existing building to be checked on site.



Chartered Surveyors

Norton Studio, School Lane
Arundel, West Sussex
BN18 9DR
tel: 01903 885444



email: info@a-fuller.co.uk
www.andrewfuller.co.uk

Job Title	Arden Guest House	
Client	Mr & Mrs Meathrel	
Drawing Name	Existing First Floor Plan	
Drawing Status	Planning	
Drawn by	DF	Date Dec 13
Checked by		Date
Drawing Scale	1:50 at A2	
Drawing No	Status	Revision
13519/	02	