

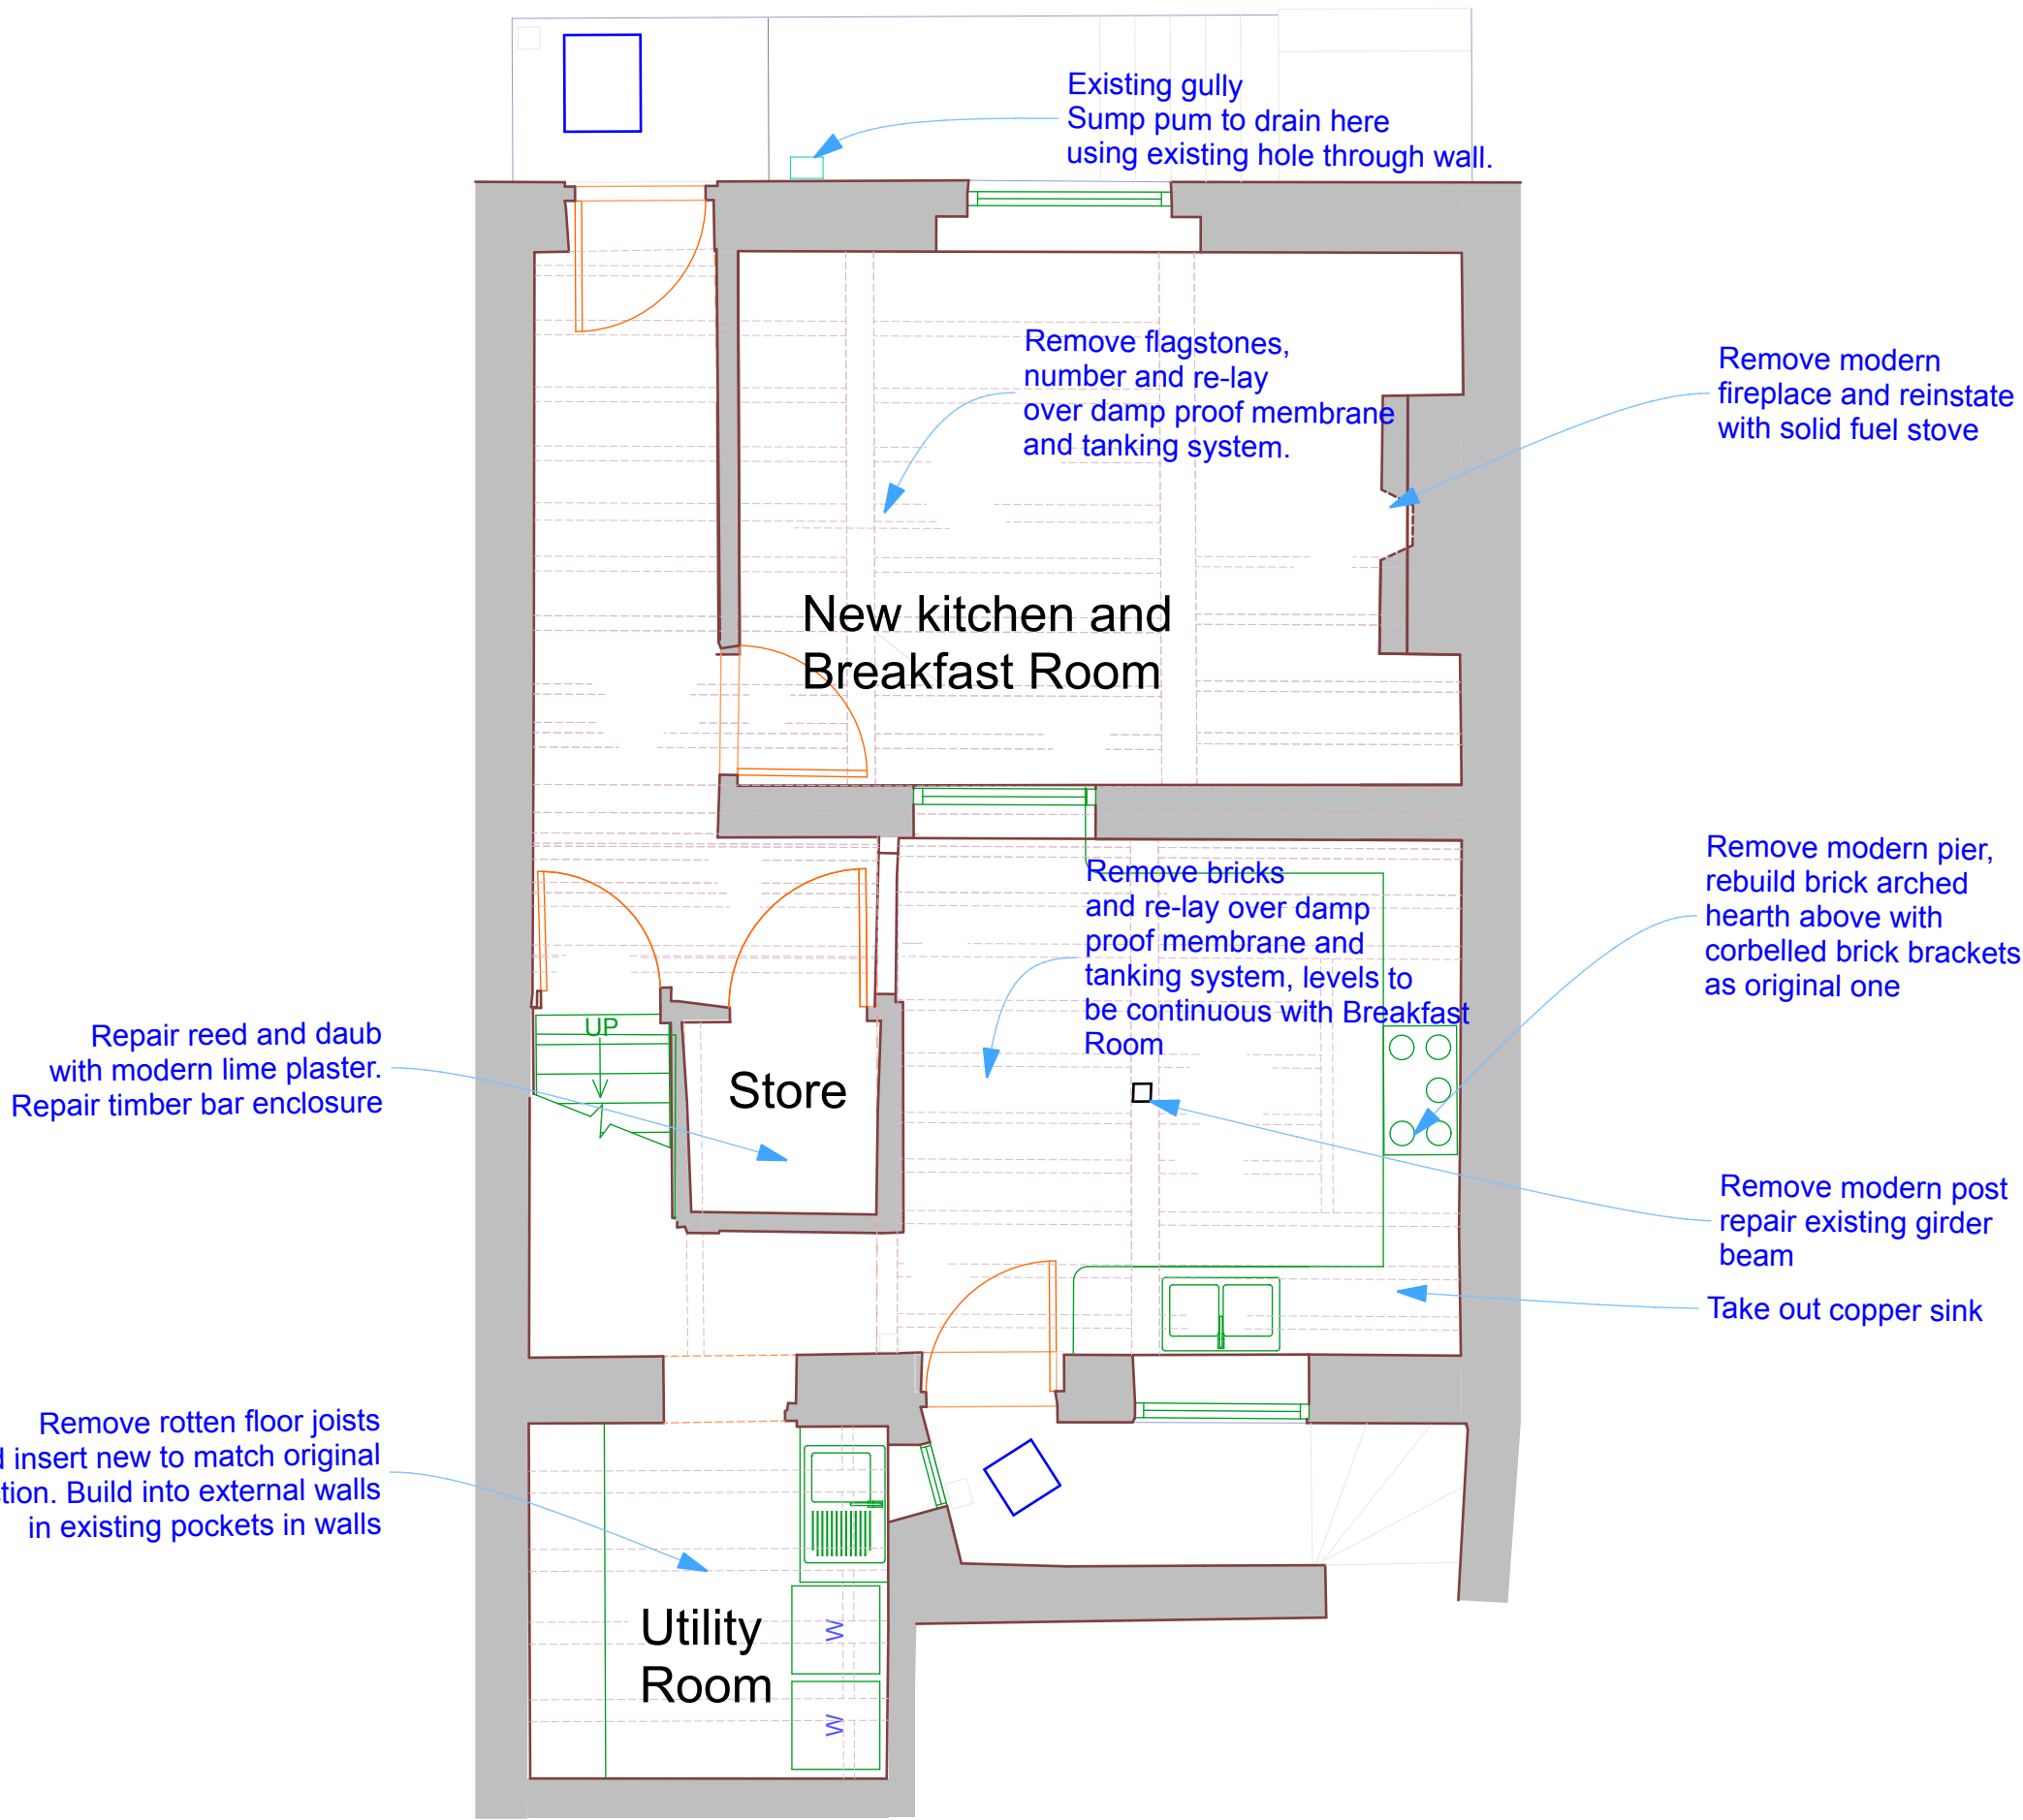


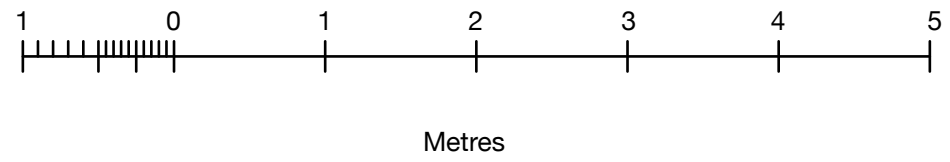

Basement Plan

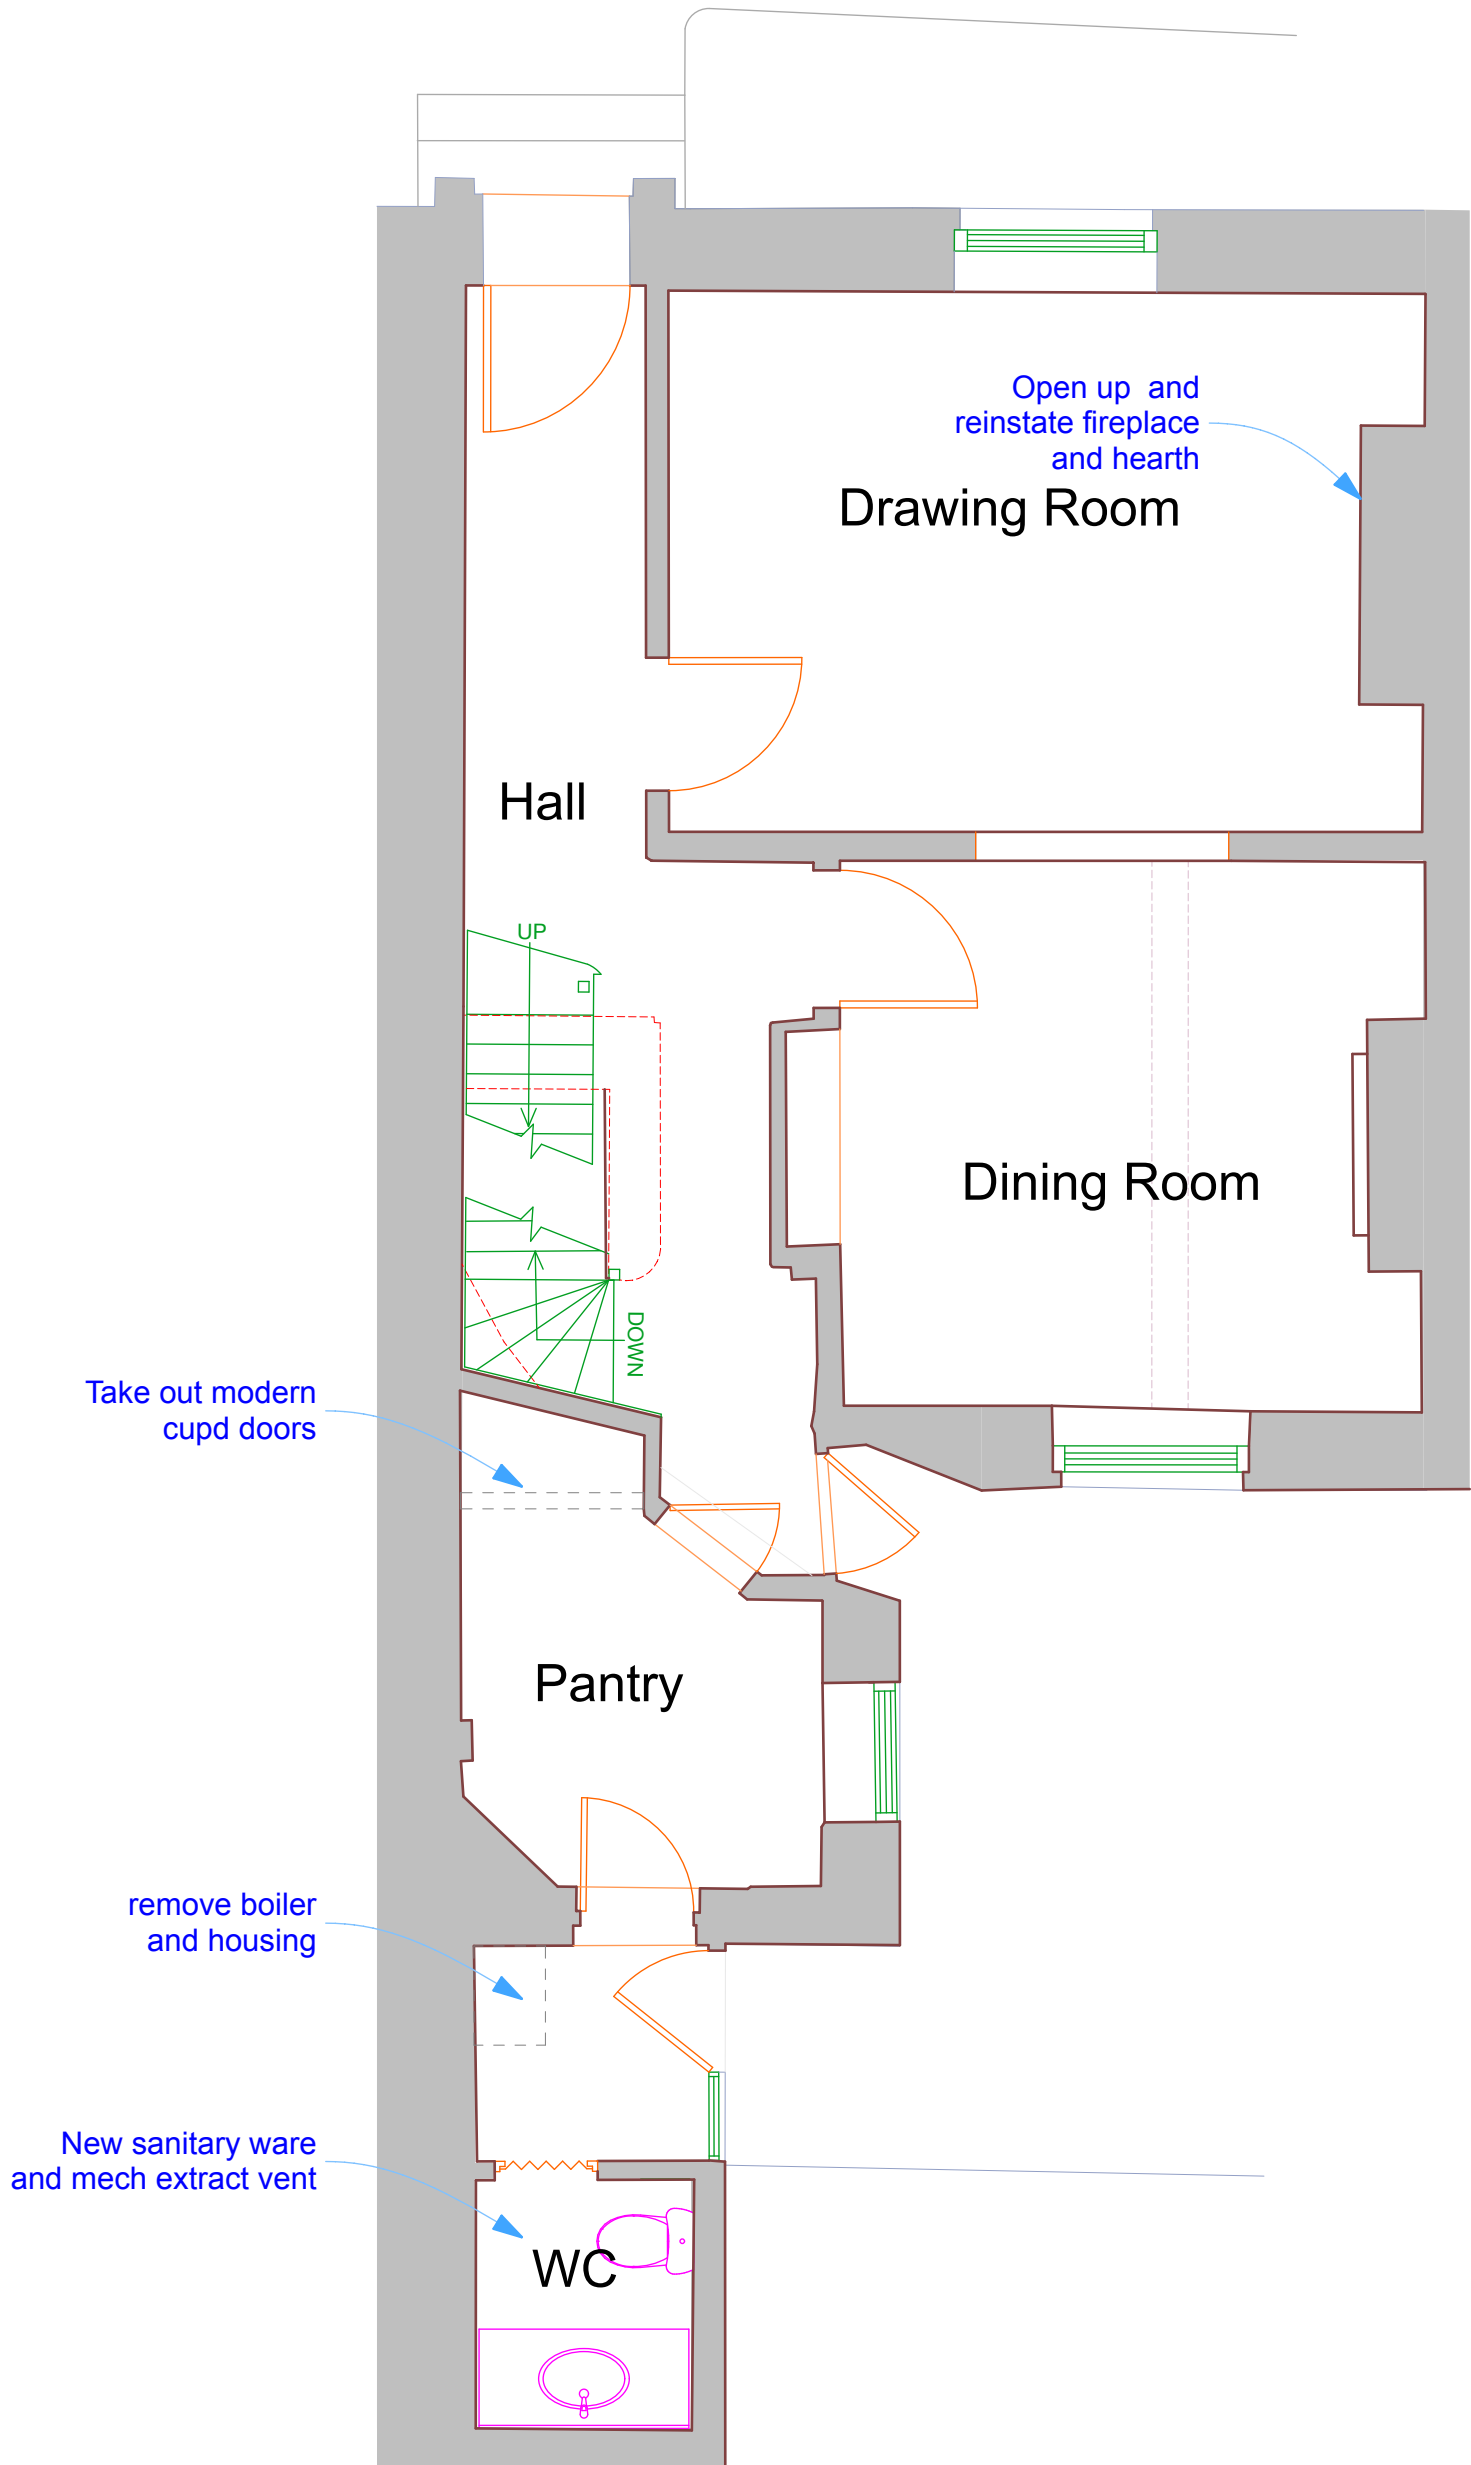

Ground Floor Plan

Revisions:
A Dec 17 Retain all existing walls to
Lower Ground Floor



Chartered Surveyors

Norton Studio, School Lane
Arundel, West Sussex
BN18 9DR
tel: 01903 885444



email: info@fuller.co.uk
www.andrewfuller.co.uk

Job Title
44 Tarrant Street,
Arundel

Client
Mr & Mrs N Field

Drawing Name
Plans Proposed 1/2

Drawing Status
Planning

Drawn by
AF
Date
9/17

Checked by
Date

Drawing Scale
1:50 at A1 1:100 at A3

Drawing No
171164/ 03
Status
Revision
A

This drawing is the property of Andrew Fuller Associates and is not to be copied reproduced, retained or disclosed to any unauthorised person either wholly or in part without prior consent. Do not scale from this drawing except for Planning purposes. Use all figured dimensions only. All figured dimensions to be checked on site prior to construction. All discrepancies, errors and omissions to be reported to Andrew Fuller Associates prior to construction. Layout and dimensions of existing building to be checked on site.