


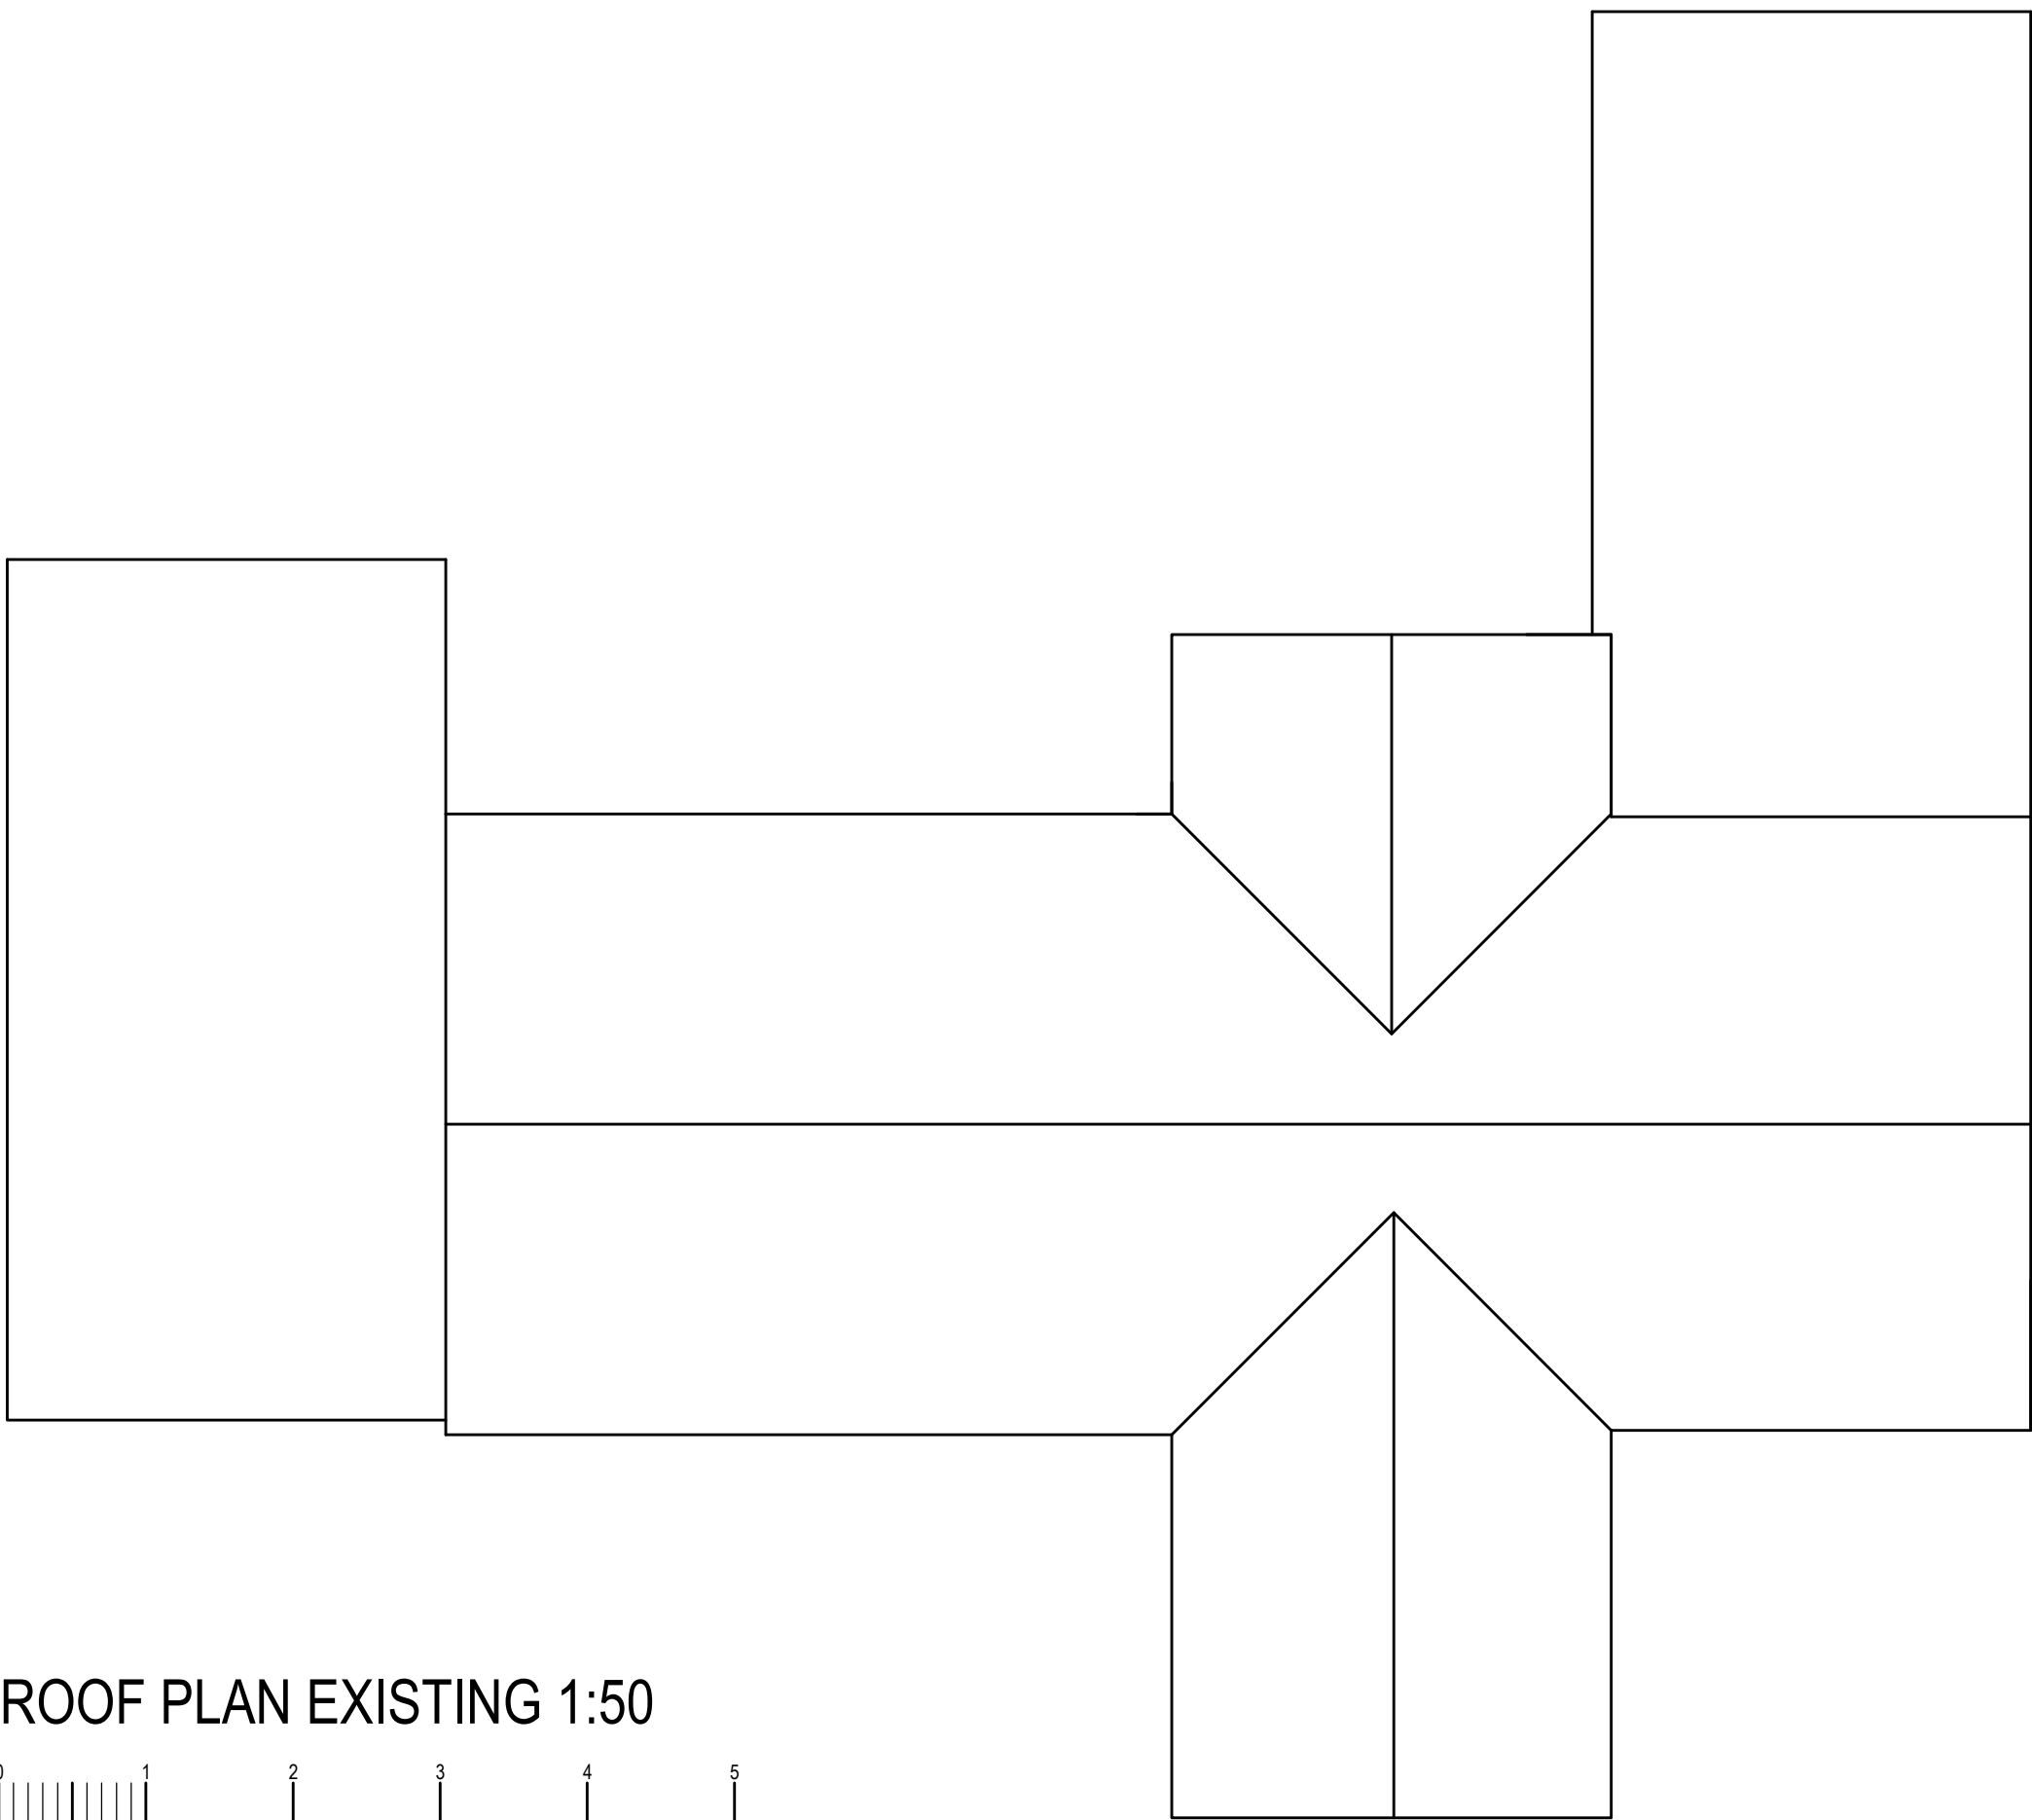


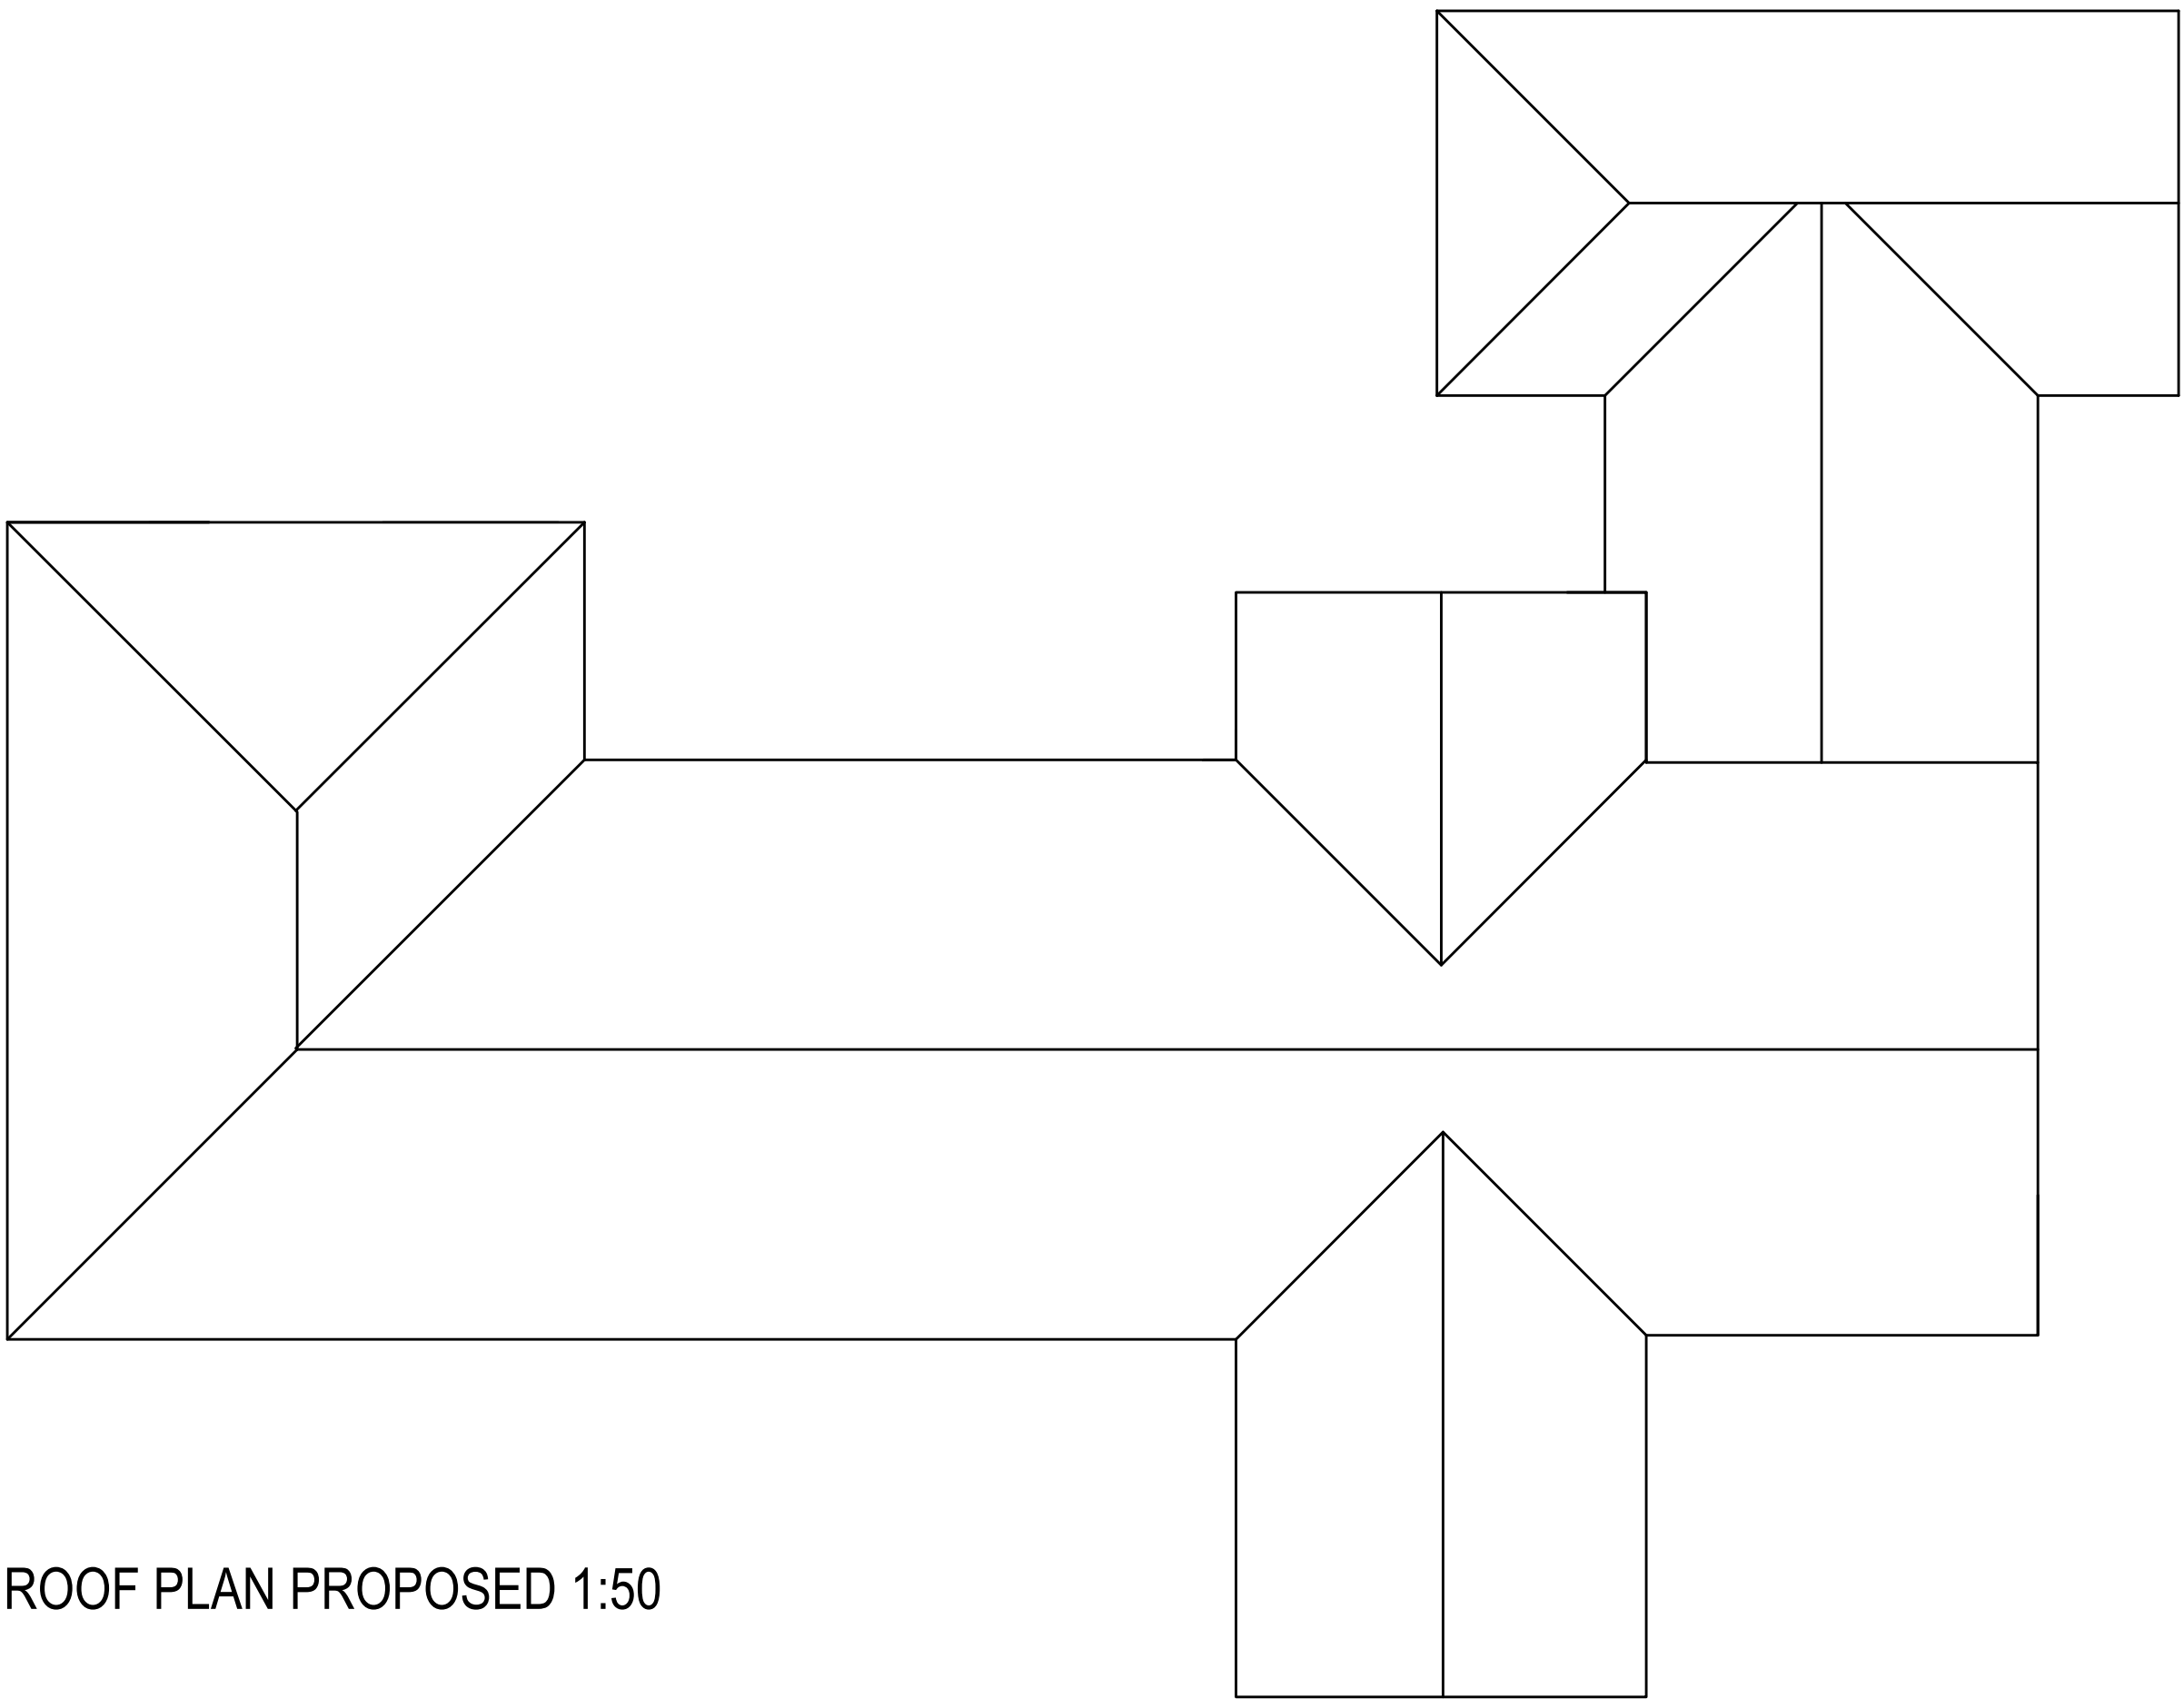



ROOF PLAN EXISTING 1:50

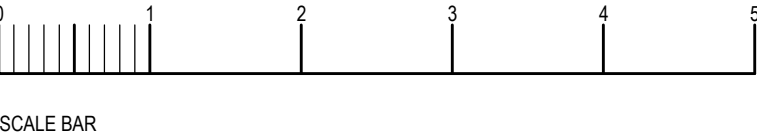

ROOF PLAN PROPOSED 1:50

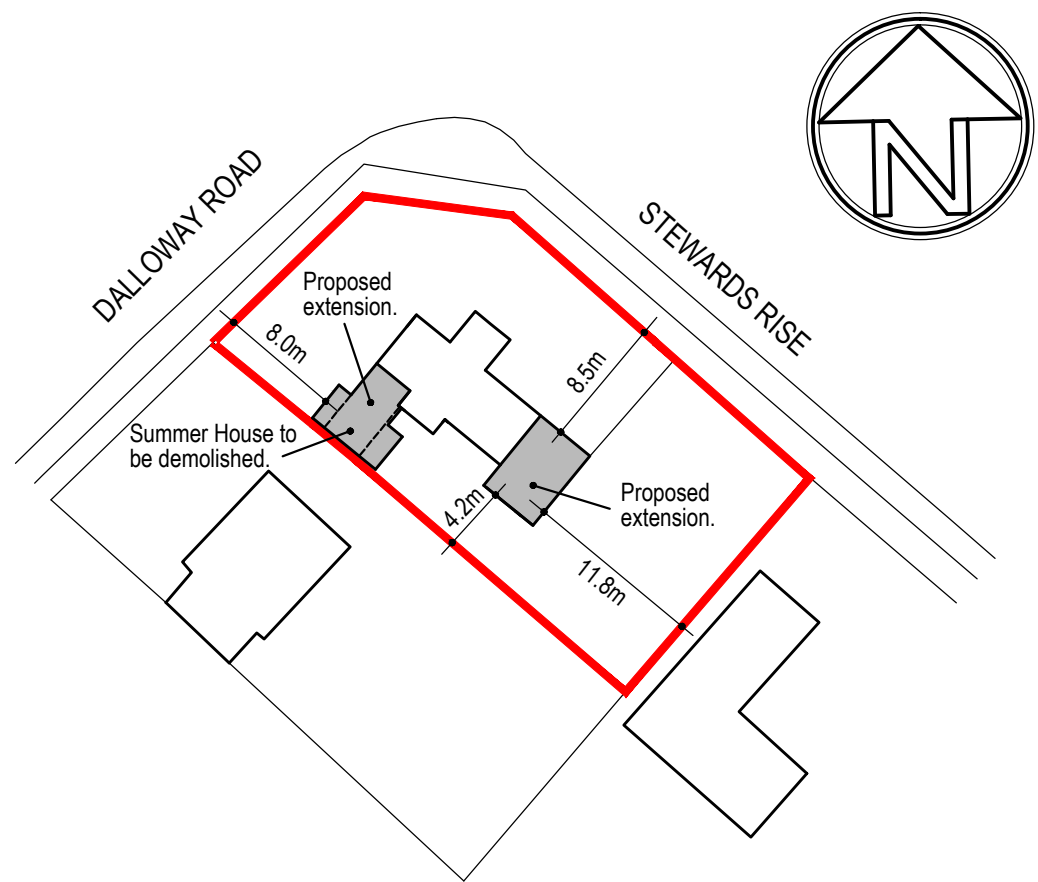

BLOCK PLAN 1:500

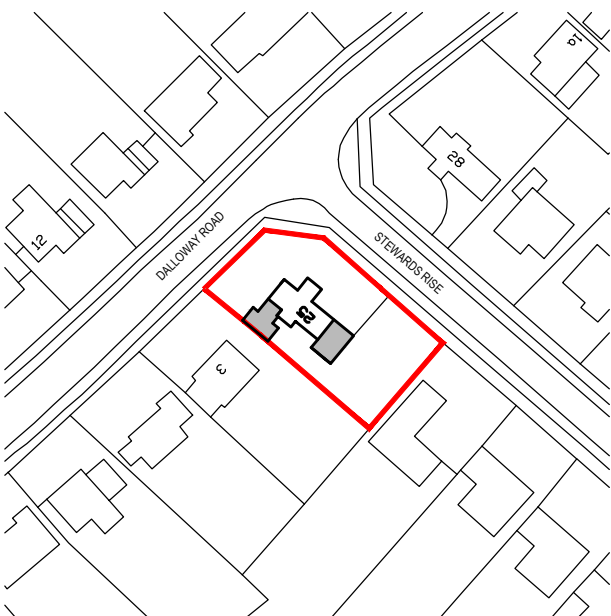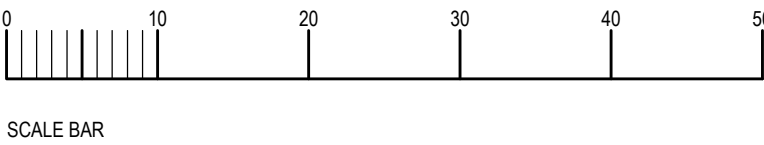

LOCATION PLAN 1:1250
Ordnance Survey licence 100048957



GENERAL
DO NOT SCALE FROM THIS DRAWING EXCEPT FOR PLANNING APPLICATION PURPOSES. ALL DIMENSIONS TO BE CHECKED ON SITE PRIOR TO COMMENCEMENT OF WORK. ALL DIMENSIONS RELATING TO SUB-CONTRACTORS OR SUPPLIERS WORK MUST BE CHECKED AND AGREED BETWEEN THE CONTRACTOR AND THE SUB-CONTRACTORS AND SUPPLIERS. ALL DIMENSIONS ARE IN MILLIMETRES. IF IN DOUBT ASK.
ALL WORKS OR MATERIALS INDICATED ON THE DRAWING ARE TO BE TO THE LATEST BRITISH STANDARDS AND ARE TO BE CARRIED OUT IN ACCORDANCE WITH THE RELEVANT CODES OF PRACTICE OR RECOGNISED TRADE ASSOCIATION RECOMMENDATIONS AND PUBLICATIONS.
THIS DRAWING TO BE READ IN CONJUNCTION WITH ALL RELEVANT DRAWINGS AND SPECIFICATIONS OF OTHER CONSULTANTS. ANY DISCREPANCIES TO BE BROUGHT TO THE ATTENTION OF THE PROJECT MANAGER.

REV	DRAWN	DATE	DESCRIPTION
CLIENT			
SITE ADDRESS			
25 Stewards Rise Arundel West Sussex BN18 9ER			
DRAWING TITLE			
Proposed Extension & Alterations Proposed and Existing Roof Plans Block Plan and Location Plan			
SCALE			
As shown			
DATE			
August 2018			
REFERENCE			
25 Stewards Rise			
DRAWING No.		REV.	
003			