




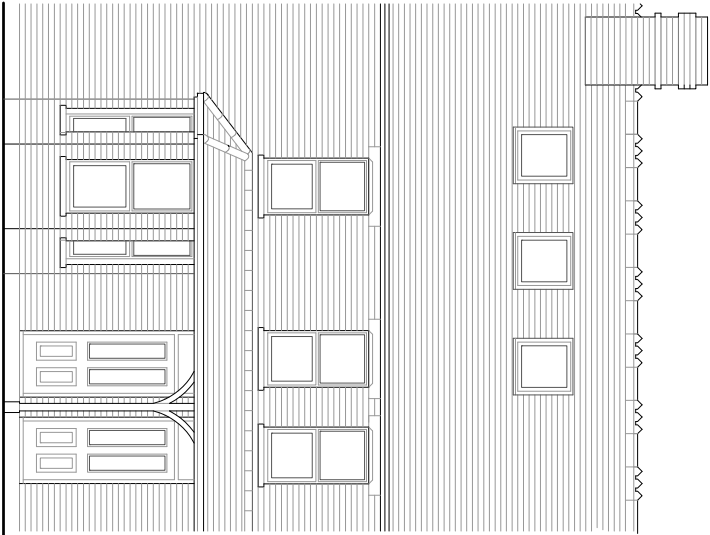

South East Elevation: Scale 1:100

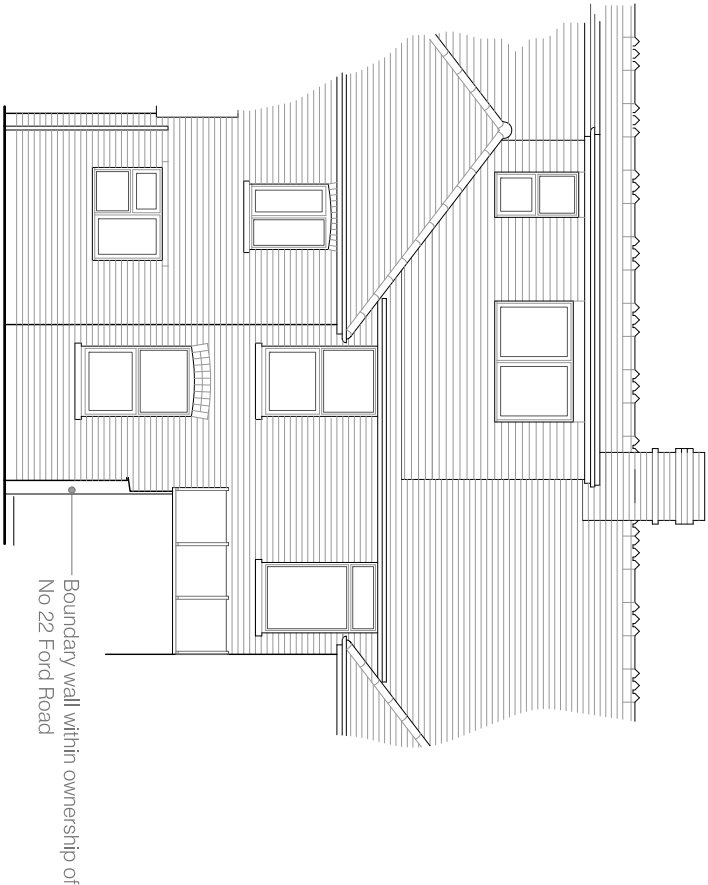

North West Elevation: Scale 1:100

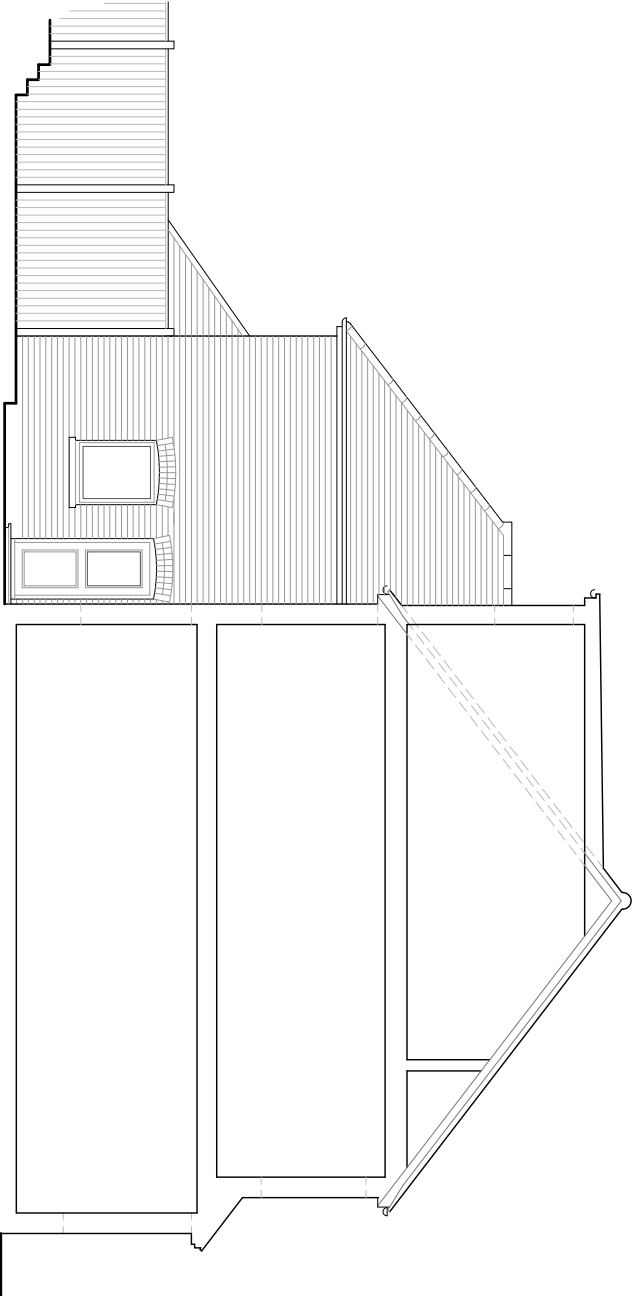

South West Sectional Elevation: Scale 1:100

notes

Permission is granted to scale from this drawing for the purpose of Local Authority Planning Approval only. In all other cases DO NOT scale from this drawing. Please contact this office for any additional information required.

Contractors, Sub-Contractors and Suppliers are to check all relevant dimensions, levels and details of the site and any existing buildings before commencing any shop drawings or building work. Any discrepancies should be reported to this office.

This drawing must be read in conjunction with all related drawings and documents relevant to this project, including those prepared by appointed consultants, specialists and sub-contractors etc.

This drawing is the copyright of RDV a Design

revisions	
A minor additions	27/11/2018

RDV a Design

9 Oak End | Arundel | West Sussex
Tel: 01903 884013

project	22 Ford Road
	Arundel
	West Sussex

drawing

Elevations

As Existing

scale		date
1:100	@ A3	October 2018
job no	drawing no	rev
18141	00.03	A