




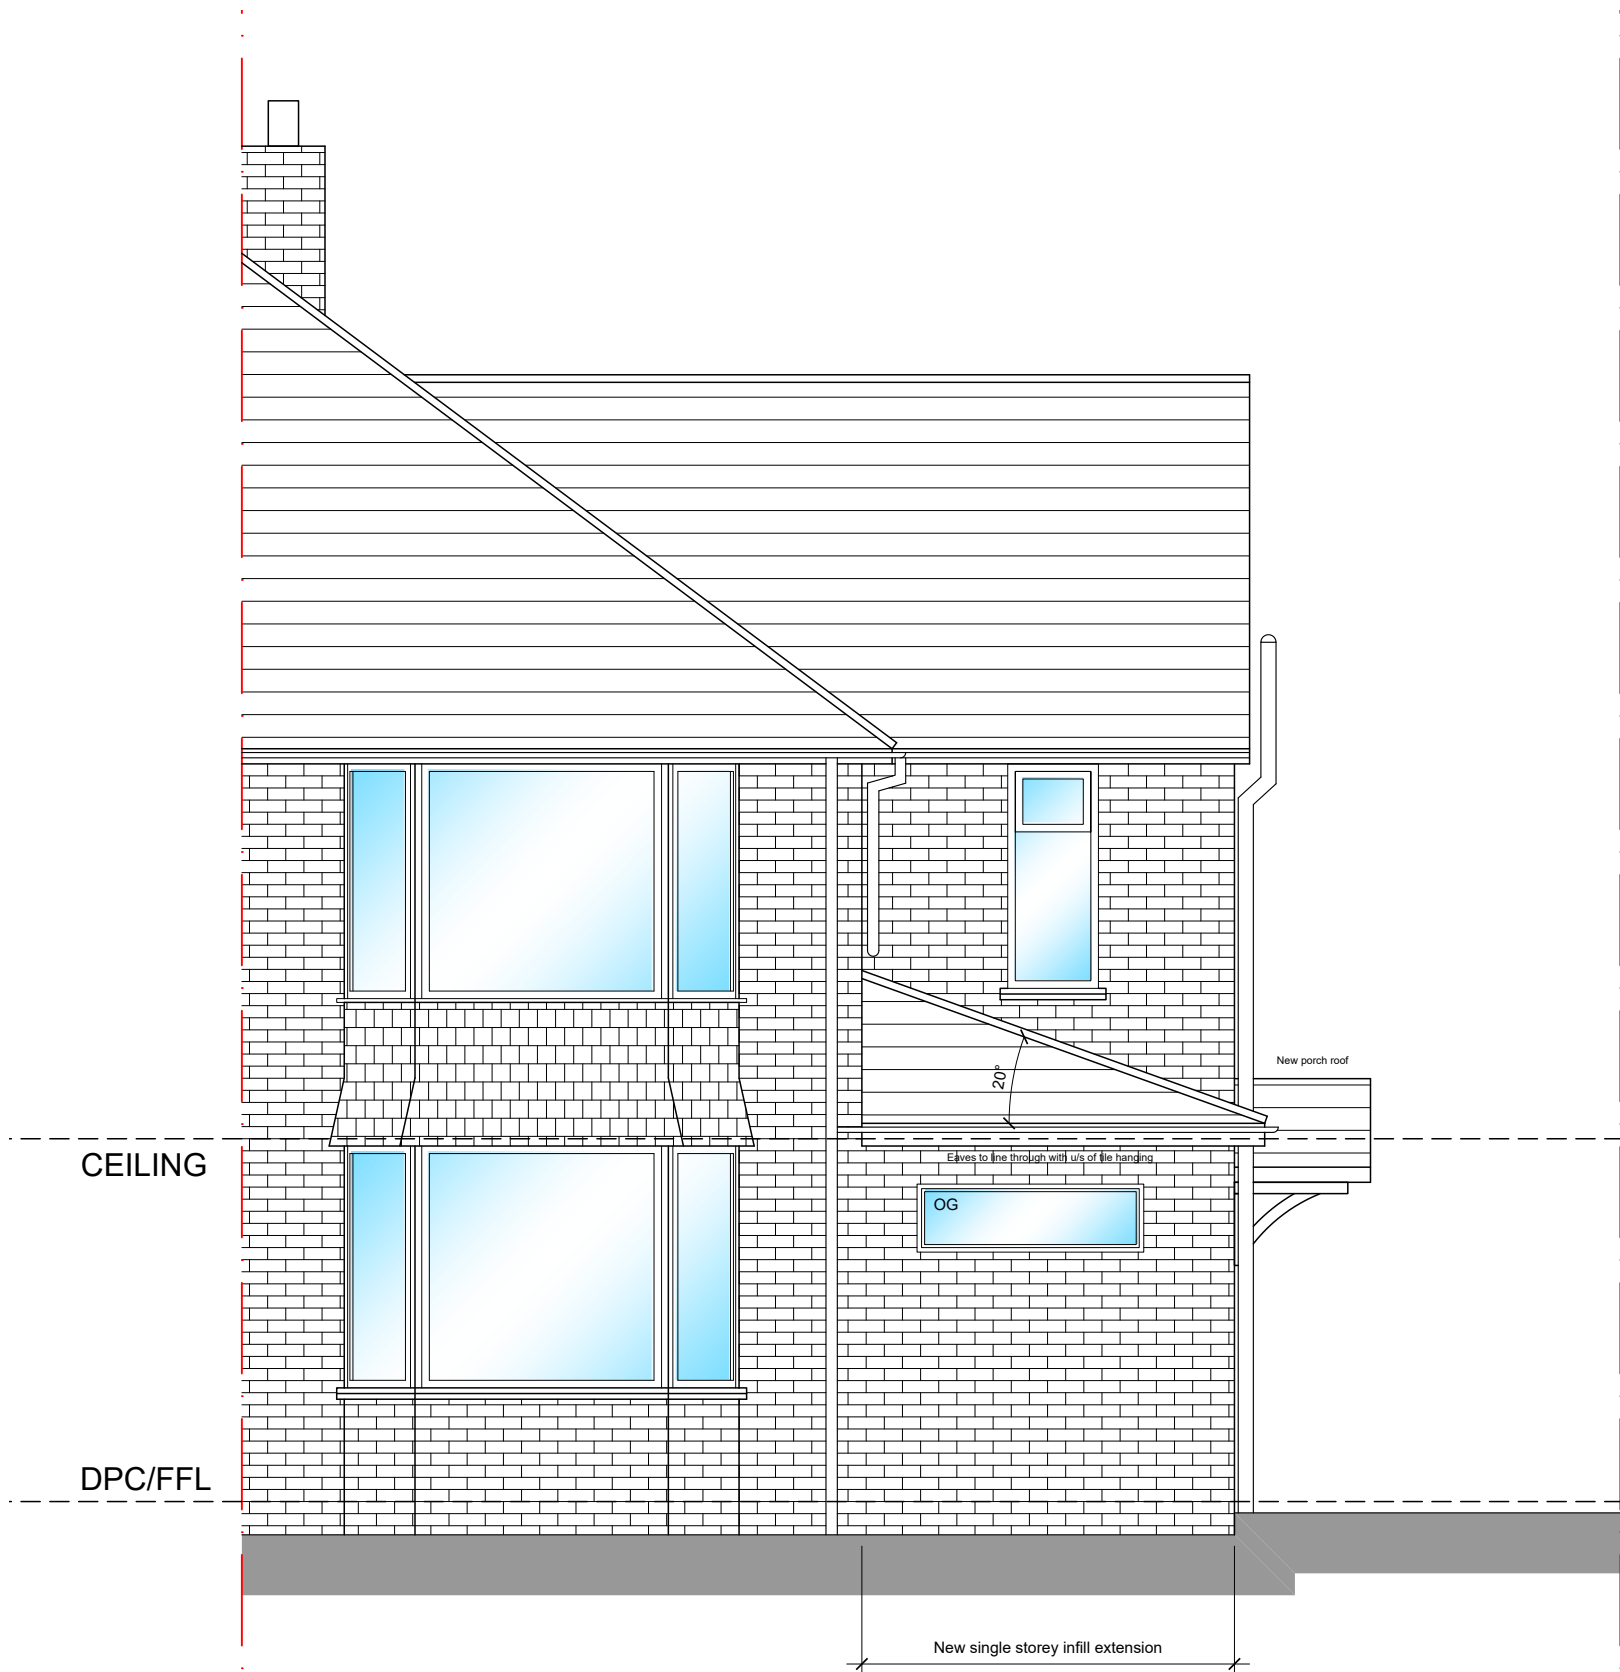


Proposed Front Elevation
1:50 @ A1

 

Proposed Side Elevation
1:50 @ A1

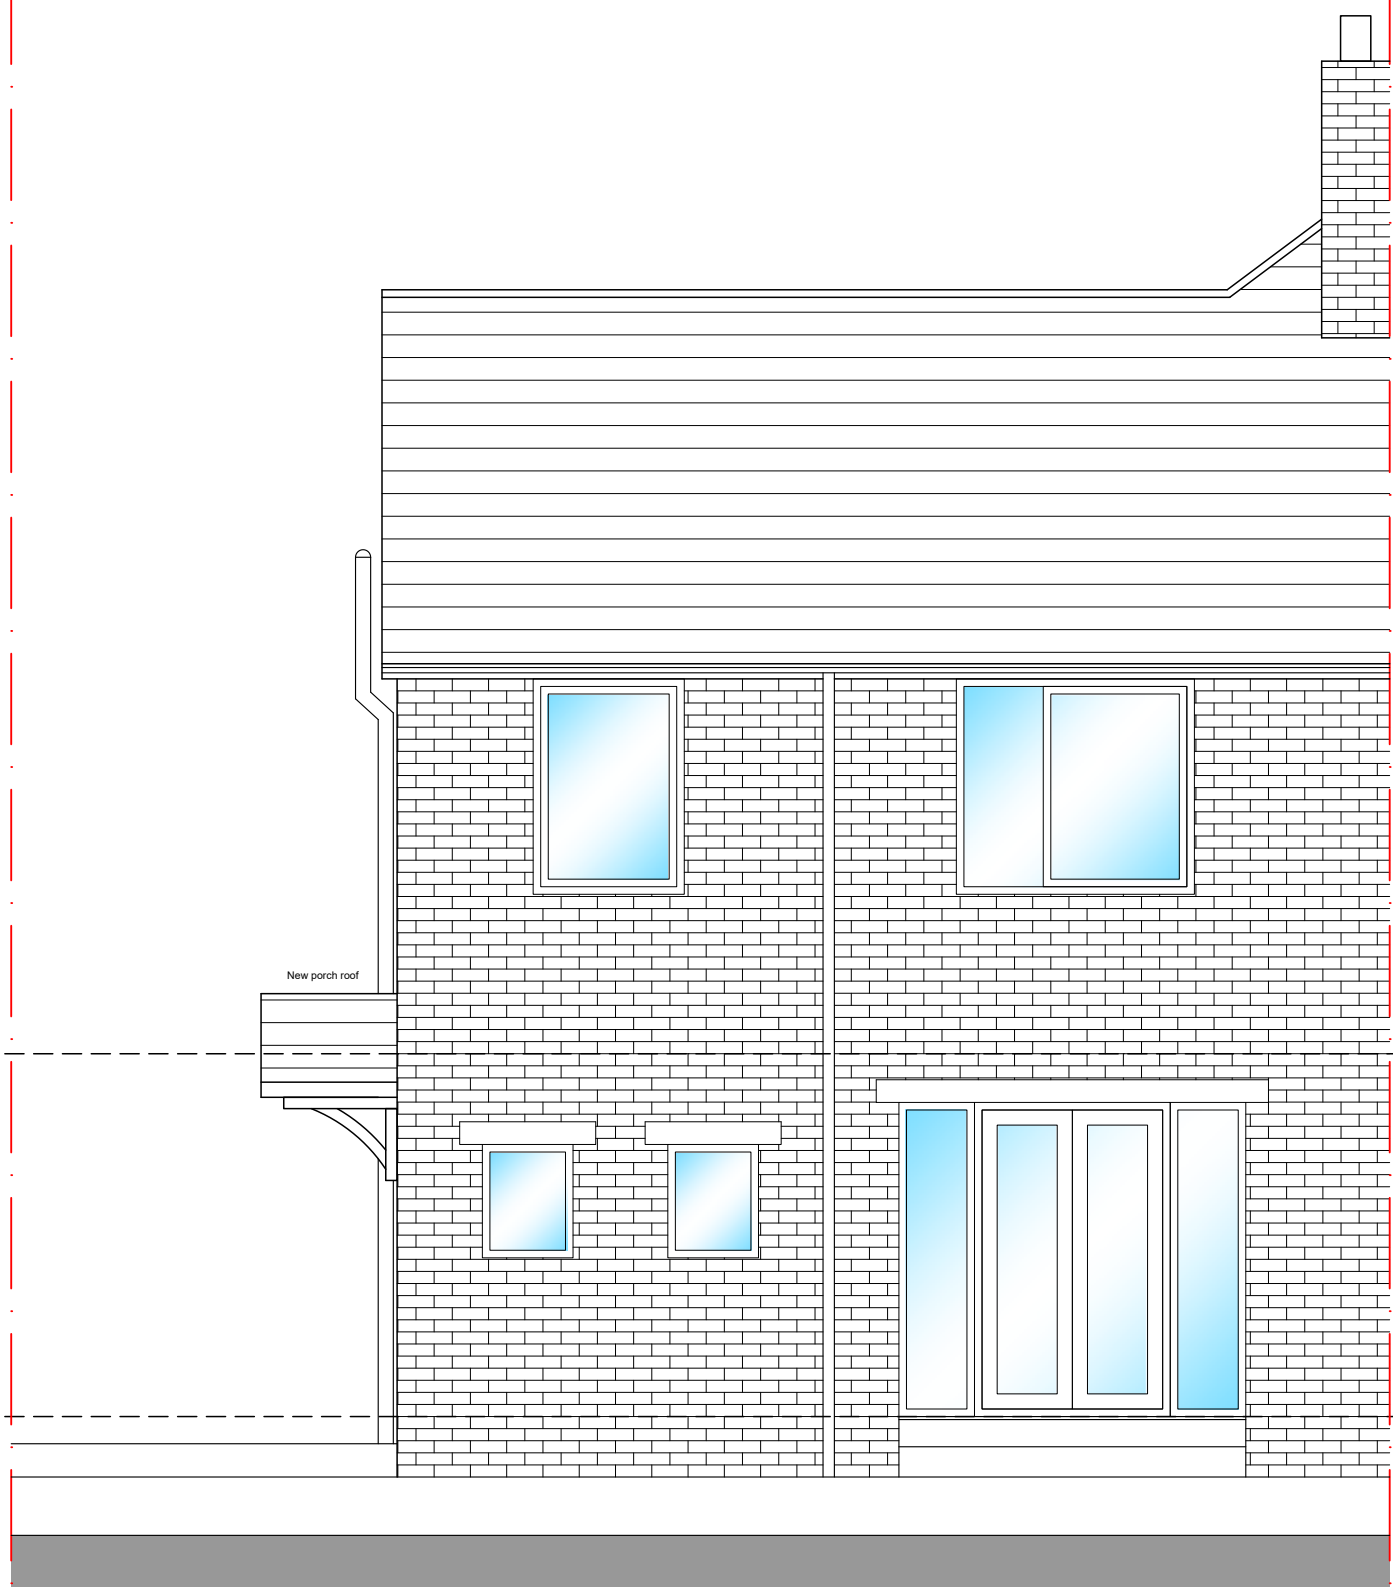

Proposed Rear Elevation
1:50 @ A1

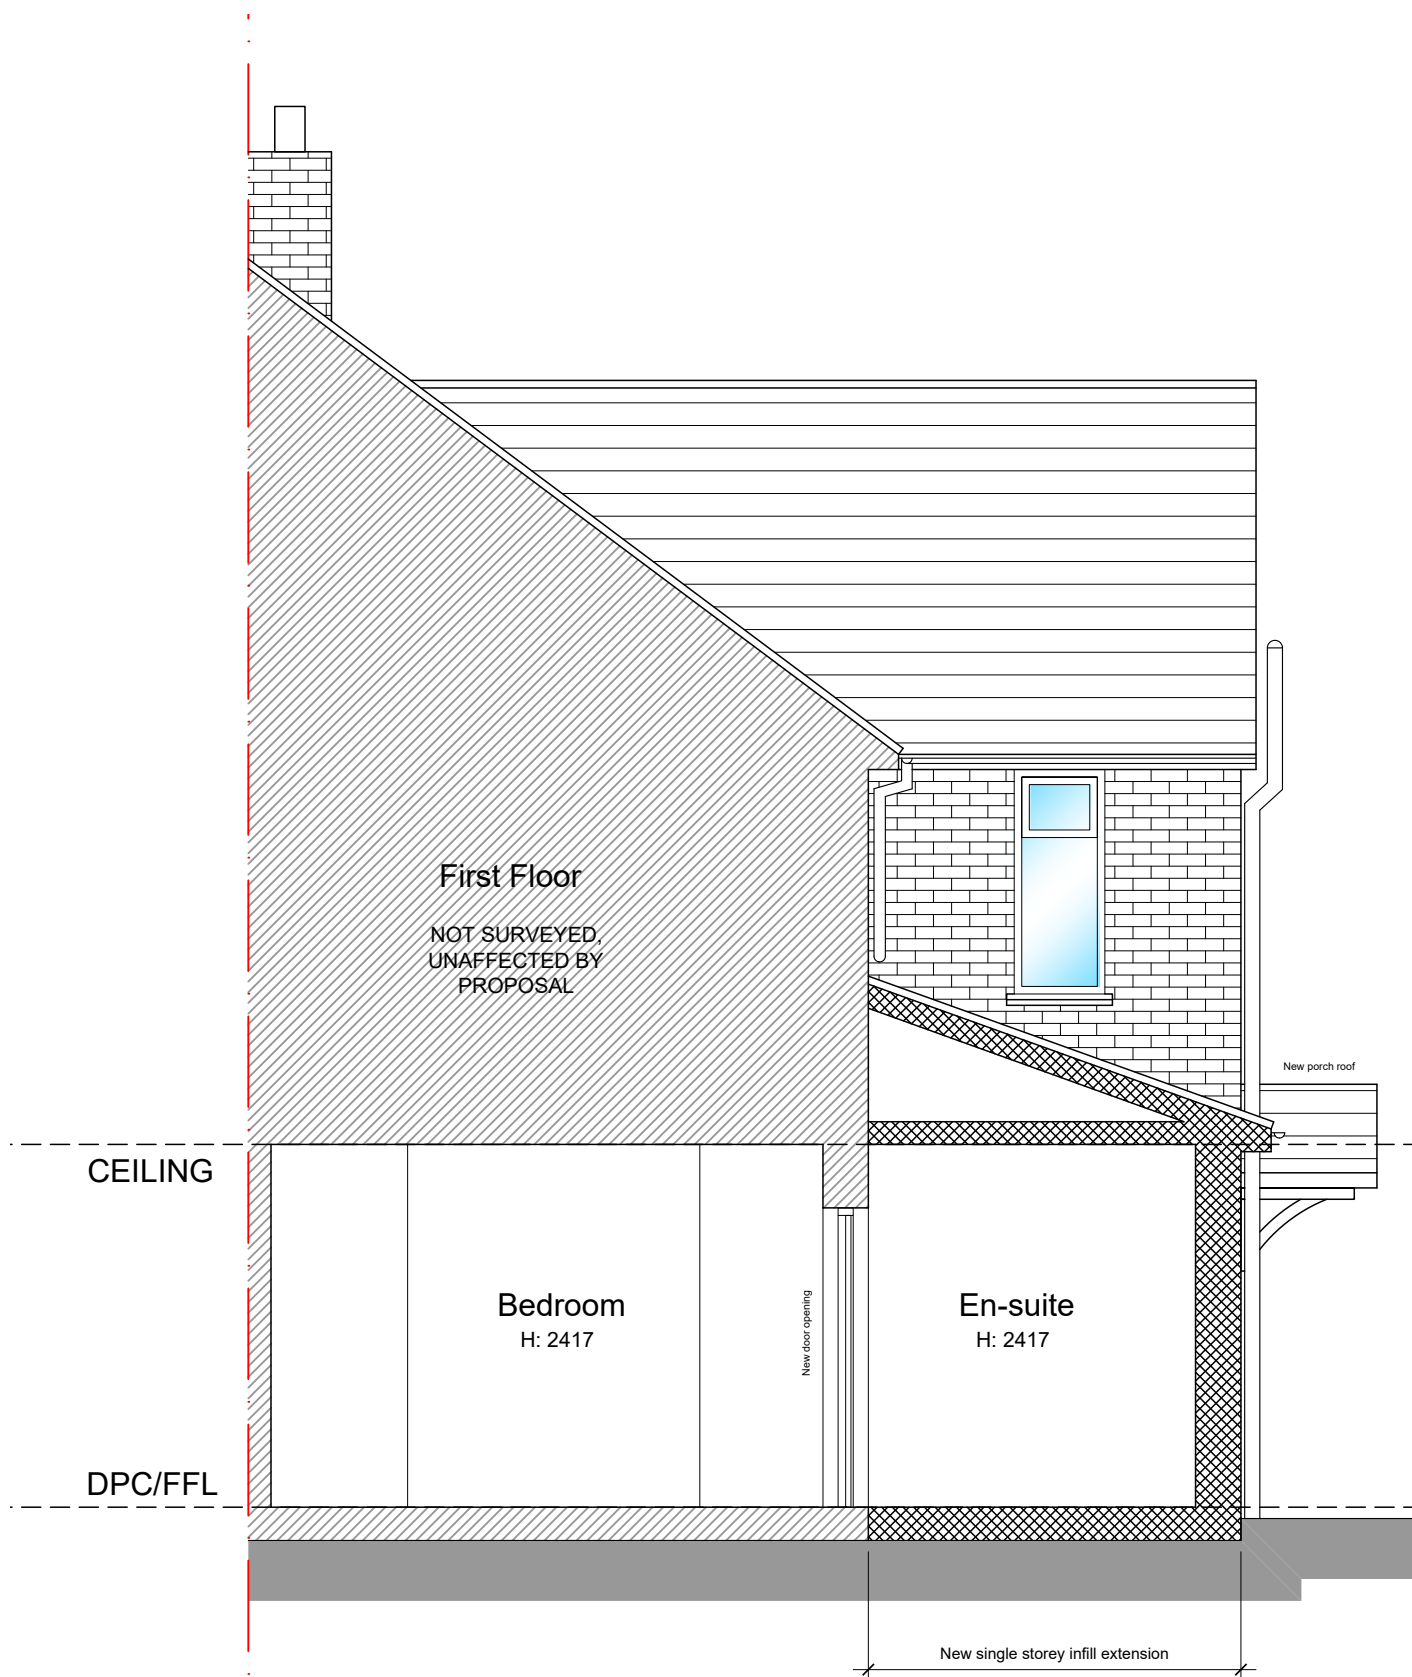

Proposed Section A-A
1:50 @ A1

MATERIALS LEGEND

- ROOF TILES
TRADITIONAL CLAY
- BRICKWORK
- TILE HANGING
- WINDOWS & DOORS
UPVC - DOUBLE GLAZED UNITS, WHITE

notes
All measurements are to be taken from site prior to the commencement of works.

- LEGEND
- Electrical distribution board
 - External gas meter
 - External electrical meter
 - Boiler
 - Boiler flue
 - SAT Satellite television aerial point
 - BT Telephone point
 - TV Television point
 - Mains operated heat detector
 - Mains operated smoke detector
 - Battery operated carbon-monoxide detector
 - Wet under-floor heating manifold
 - Radiator with thermostatic radiator valves
 - Mechanical extract fan 60/s (kitchens/utility)
 - Mechanical extract fan 30/s (bathrooms)
 - Roof/wall vent
 - Drainage gully
 - Rain water pipe
 - Soil vent pipe
 - Inspection chamber
 - Drainage runs
 - Electrical runs
 - Toughened glass
 - Obscured glass
 - Cavity closer
 - Door self-closer
 - Fire door (30 mins)
 - Emergency egress
 - Air brick with telescopic vent
 - Lintel as per engineer's specification
 - Joist/rafter span
 - Direction of fall

date revision description

project:
37 Priory Road
Arundel, West Sussex, BN18 9ET
client:
Chris Lawrie

CAT
Architectural
Services

45a Mayfield Avenue, Peacehaven, East Sussex, BN10 8RE
T: 01273 584174 M: 07747 144707
www.catarchitecturalservices.co.uk
claire.townsend@live.co.uk

title:
Proposed Elevations & Section A-A

project no: 2018/014 drawing no: 04 revision: /

date: 26.11.2018 scale: 1:50 @ A1 drawn: CT

drawing status:
PLANNING