


This drawing is for planning application purposes only & may not be reproduced in whole or in part without permission. Drawings lodged for planning approval may be reproduced by the Planning Authority in accordance with the Copyright (Material Open to Public Inspection) (Marking of Copies of Plans and Drawings) Order 1990 and must carry the relevant copyright restriction note.




EXISTING FRONT ELEVATION




EXISTING REAR ELEVATION

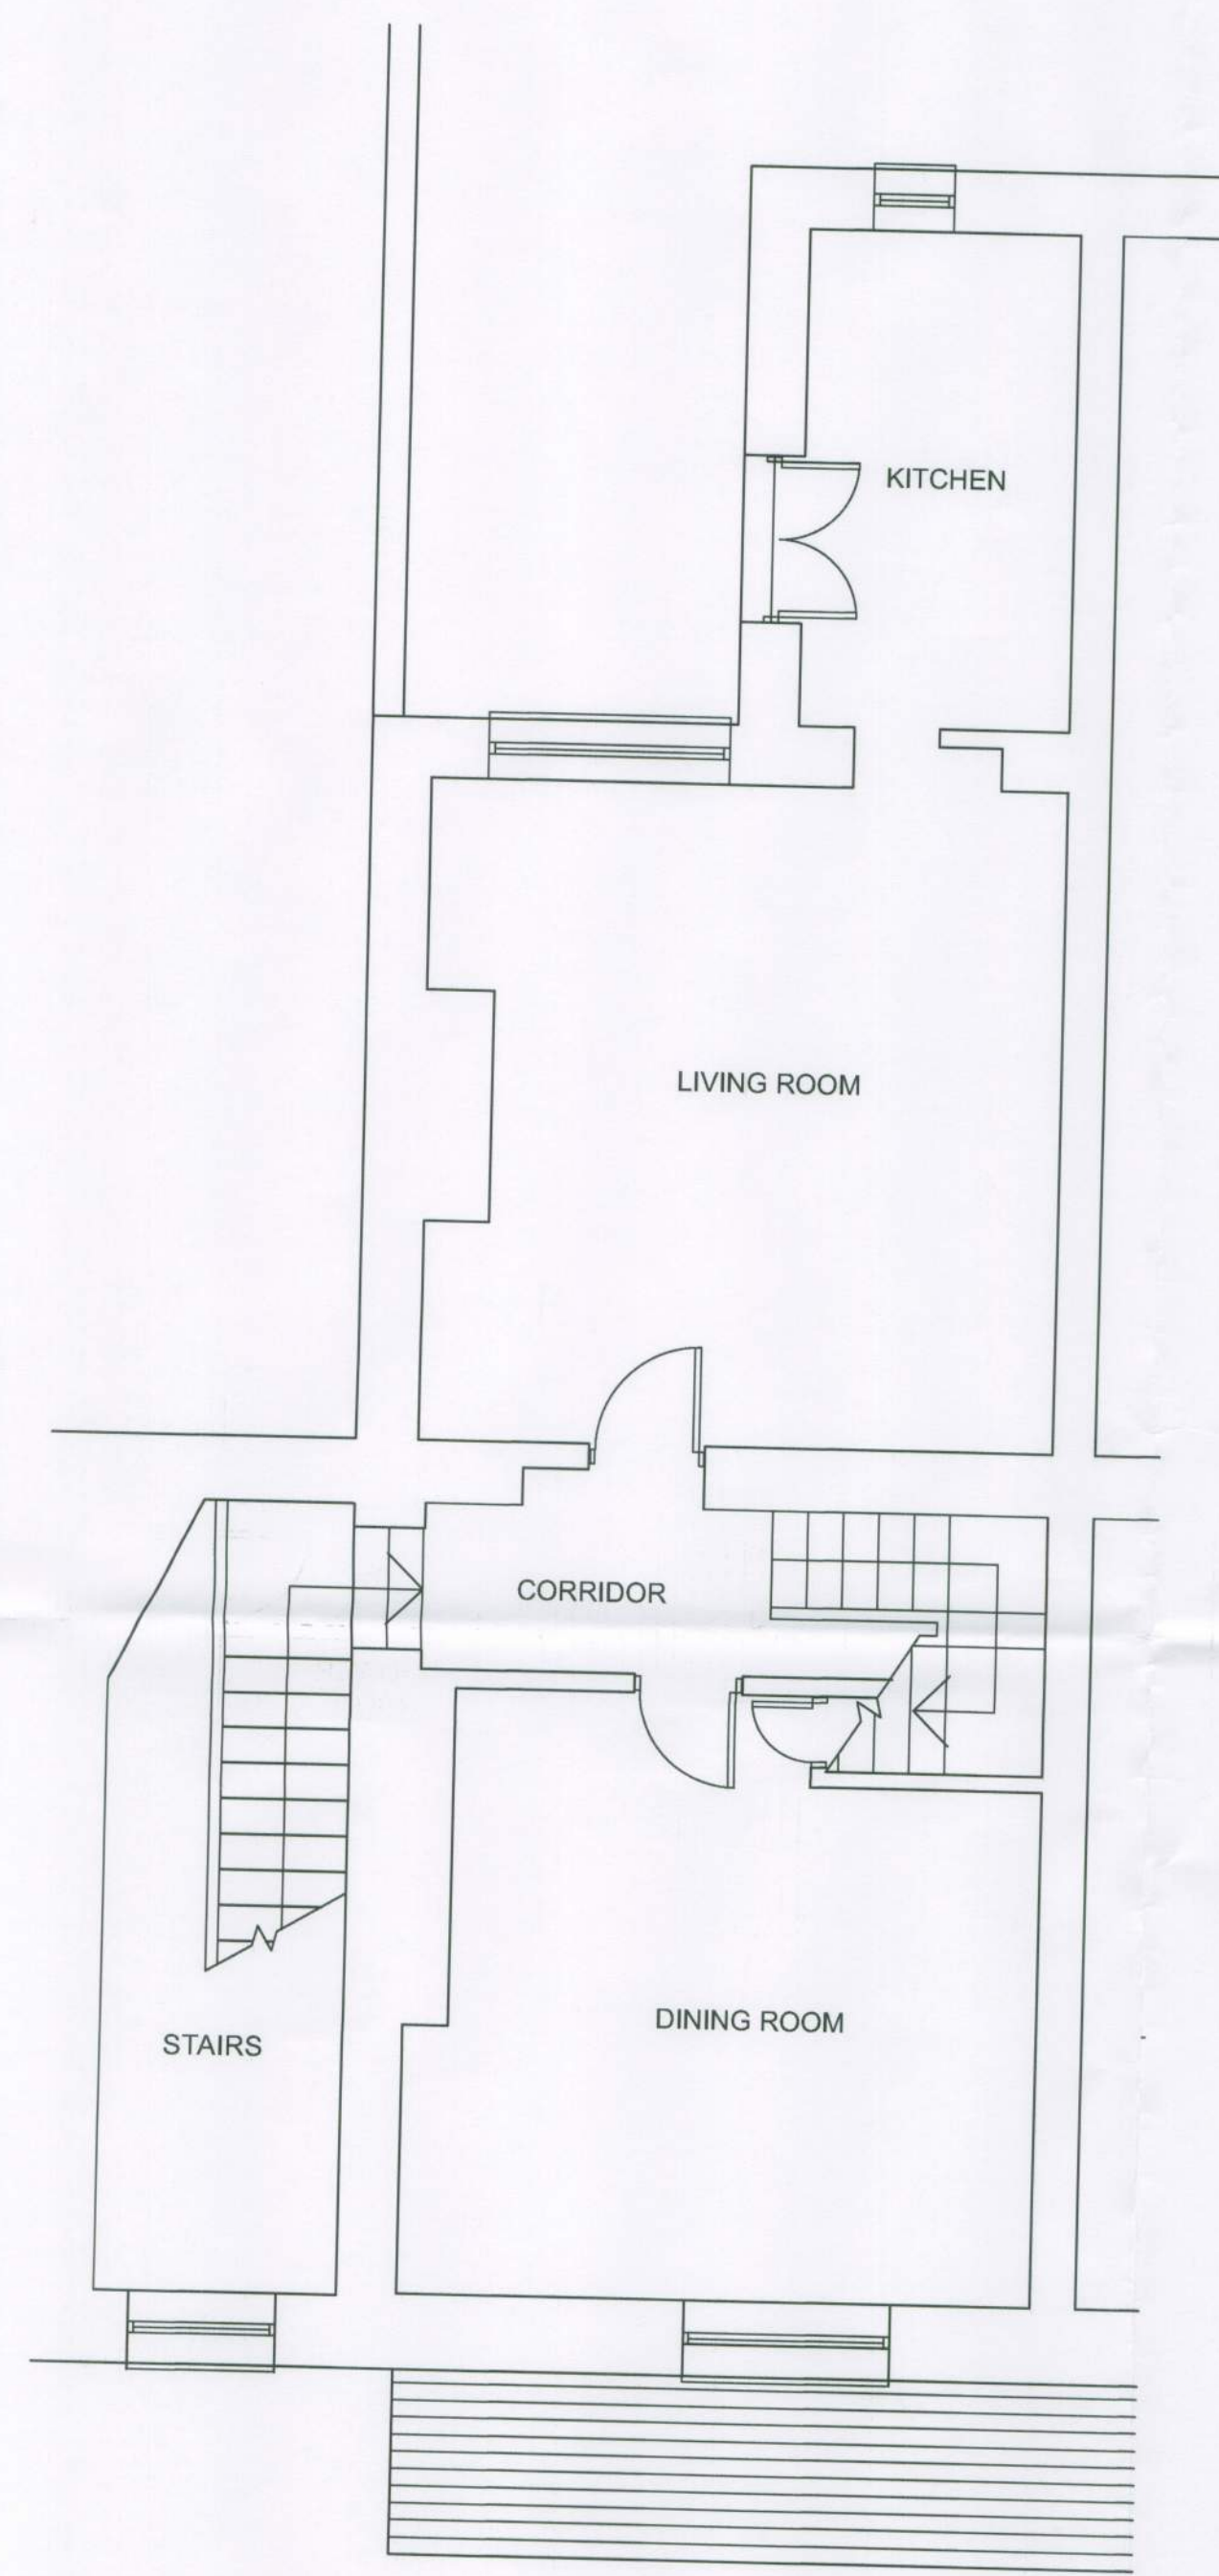


EXISTING FIRST FLOOR PLAN

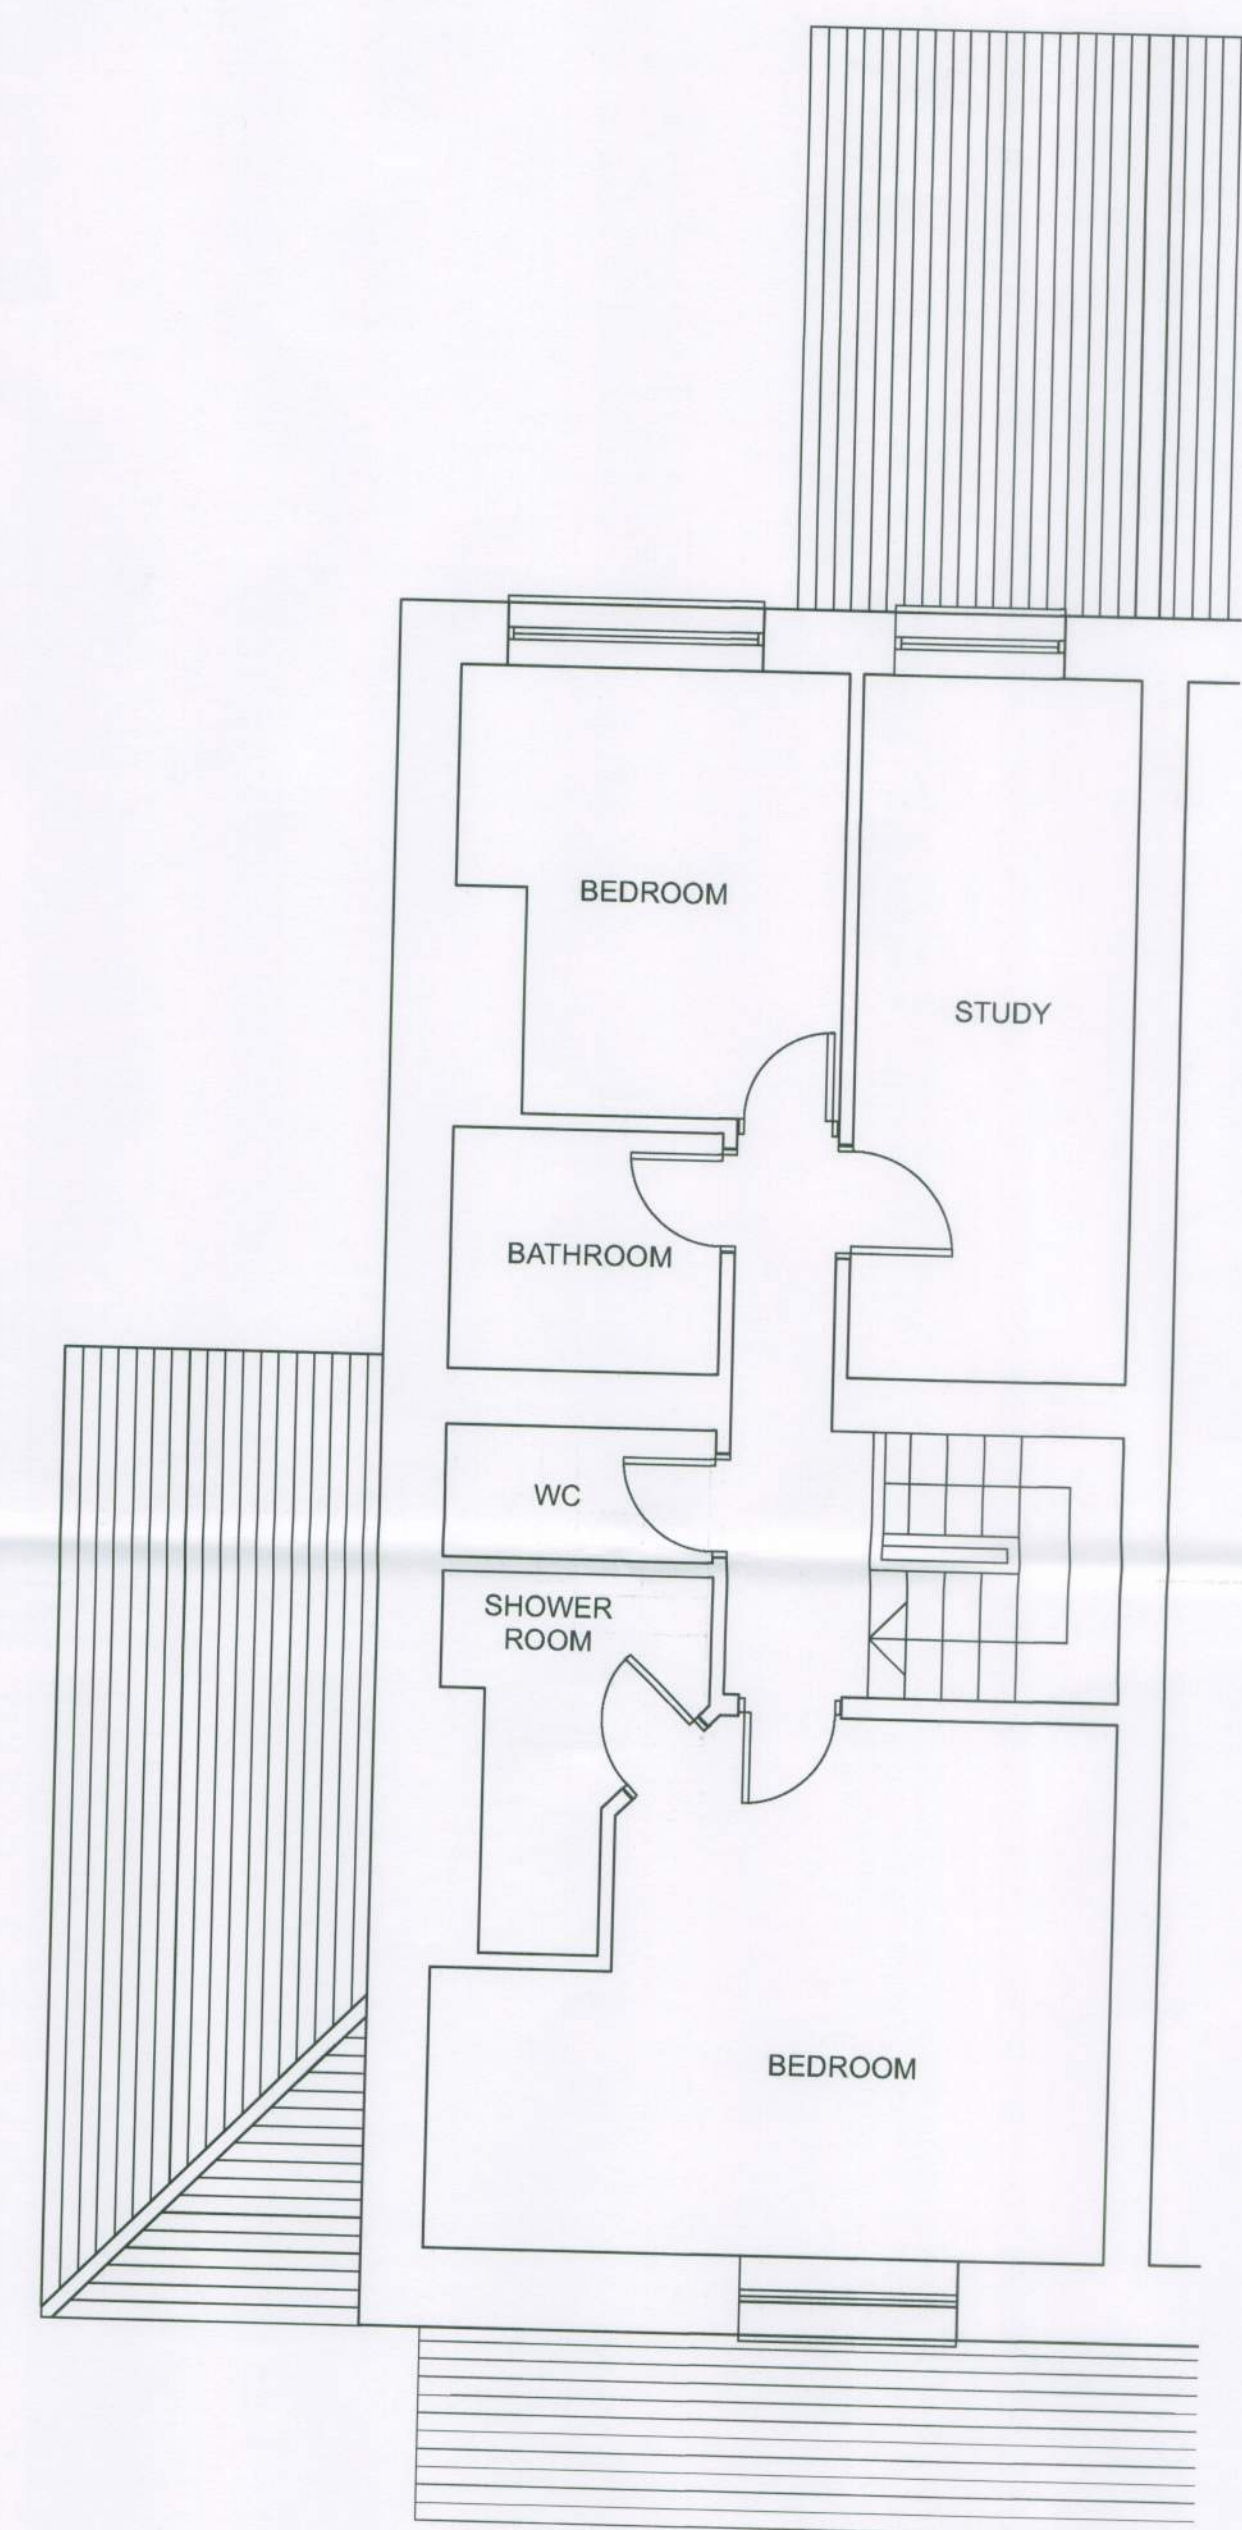

EXISTING SECOND FLOOR PLAN

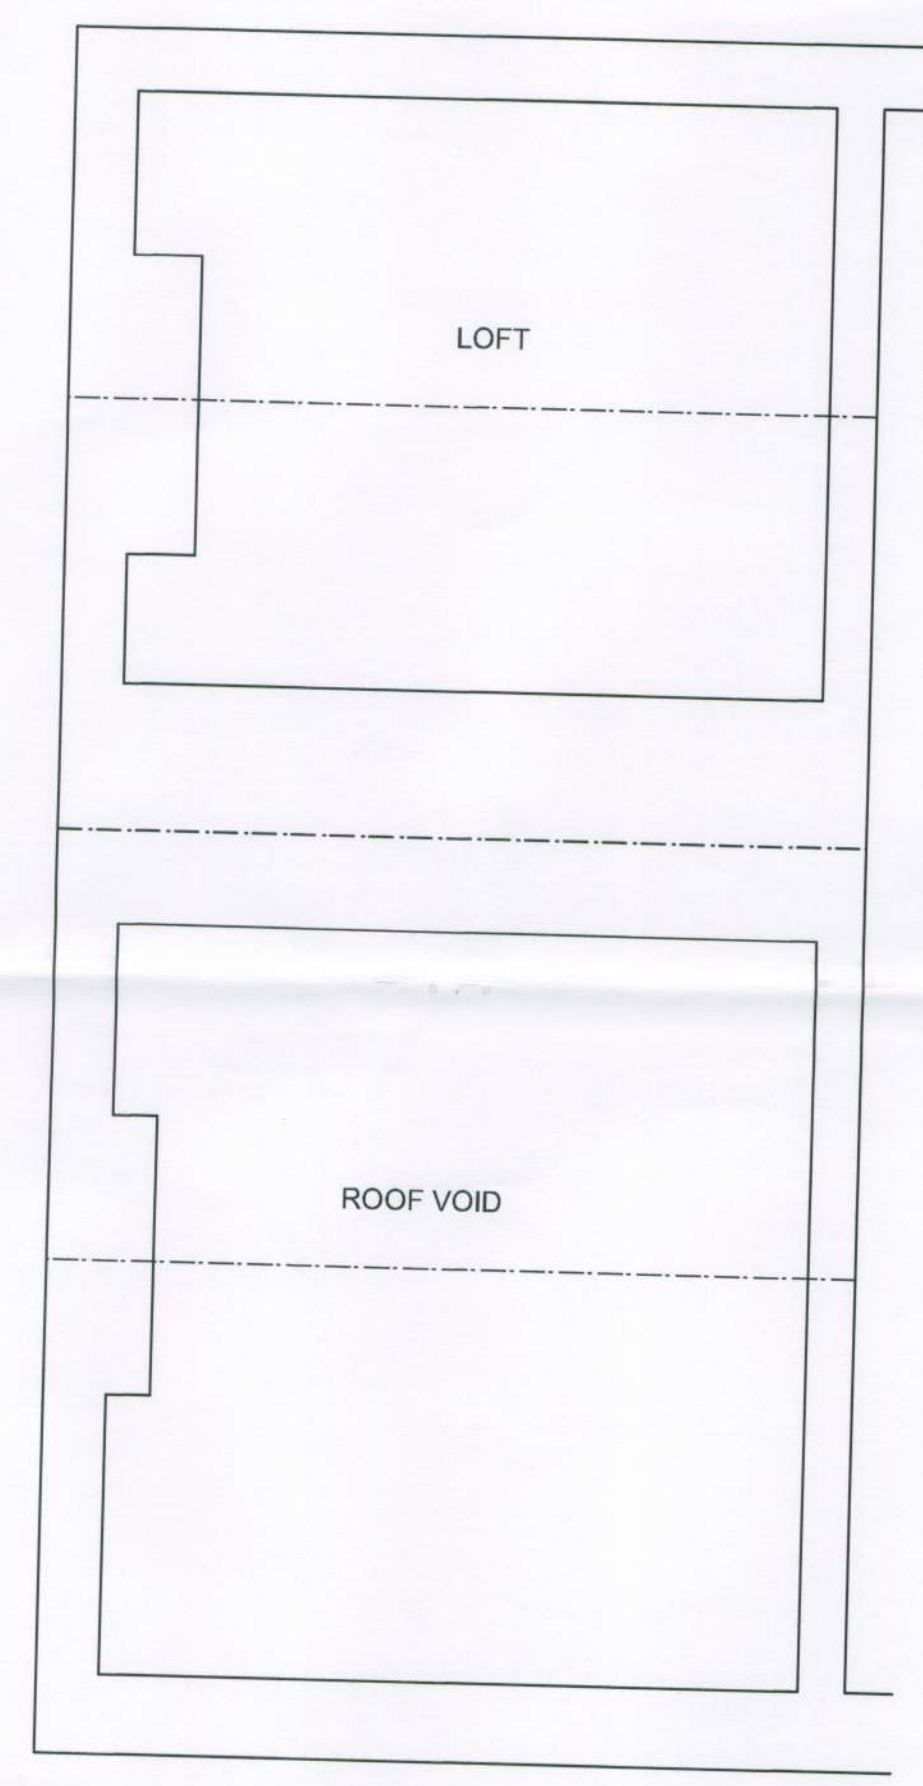

EXISTING LOFT PLAN

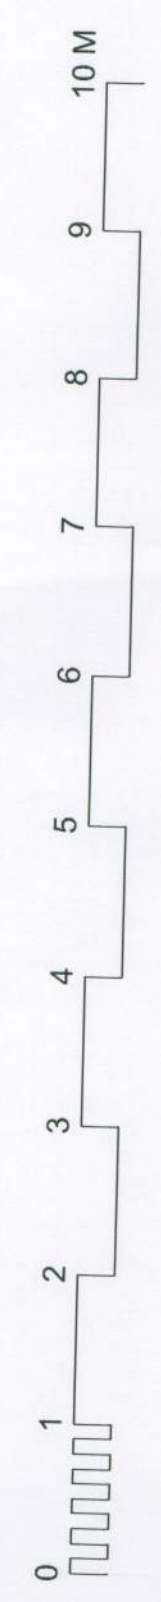

Rev	Date	Description	By
Client			
LANCE KEARON			
Project			
NO 1 THE OLD POOR HOUSE MOUNT PLEASANT ARUNDEL BN18 9BD			
Drawing			
EXISTING FLOOR PLANS AND ELEVATION			
Scale	Status	Date	
1:50@A1	PRELIMINARY	30.09.12	
Drawing No.	Revision		
5012-P-101			