



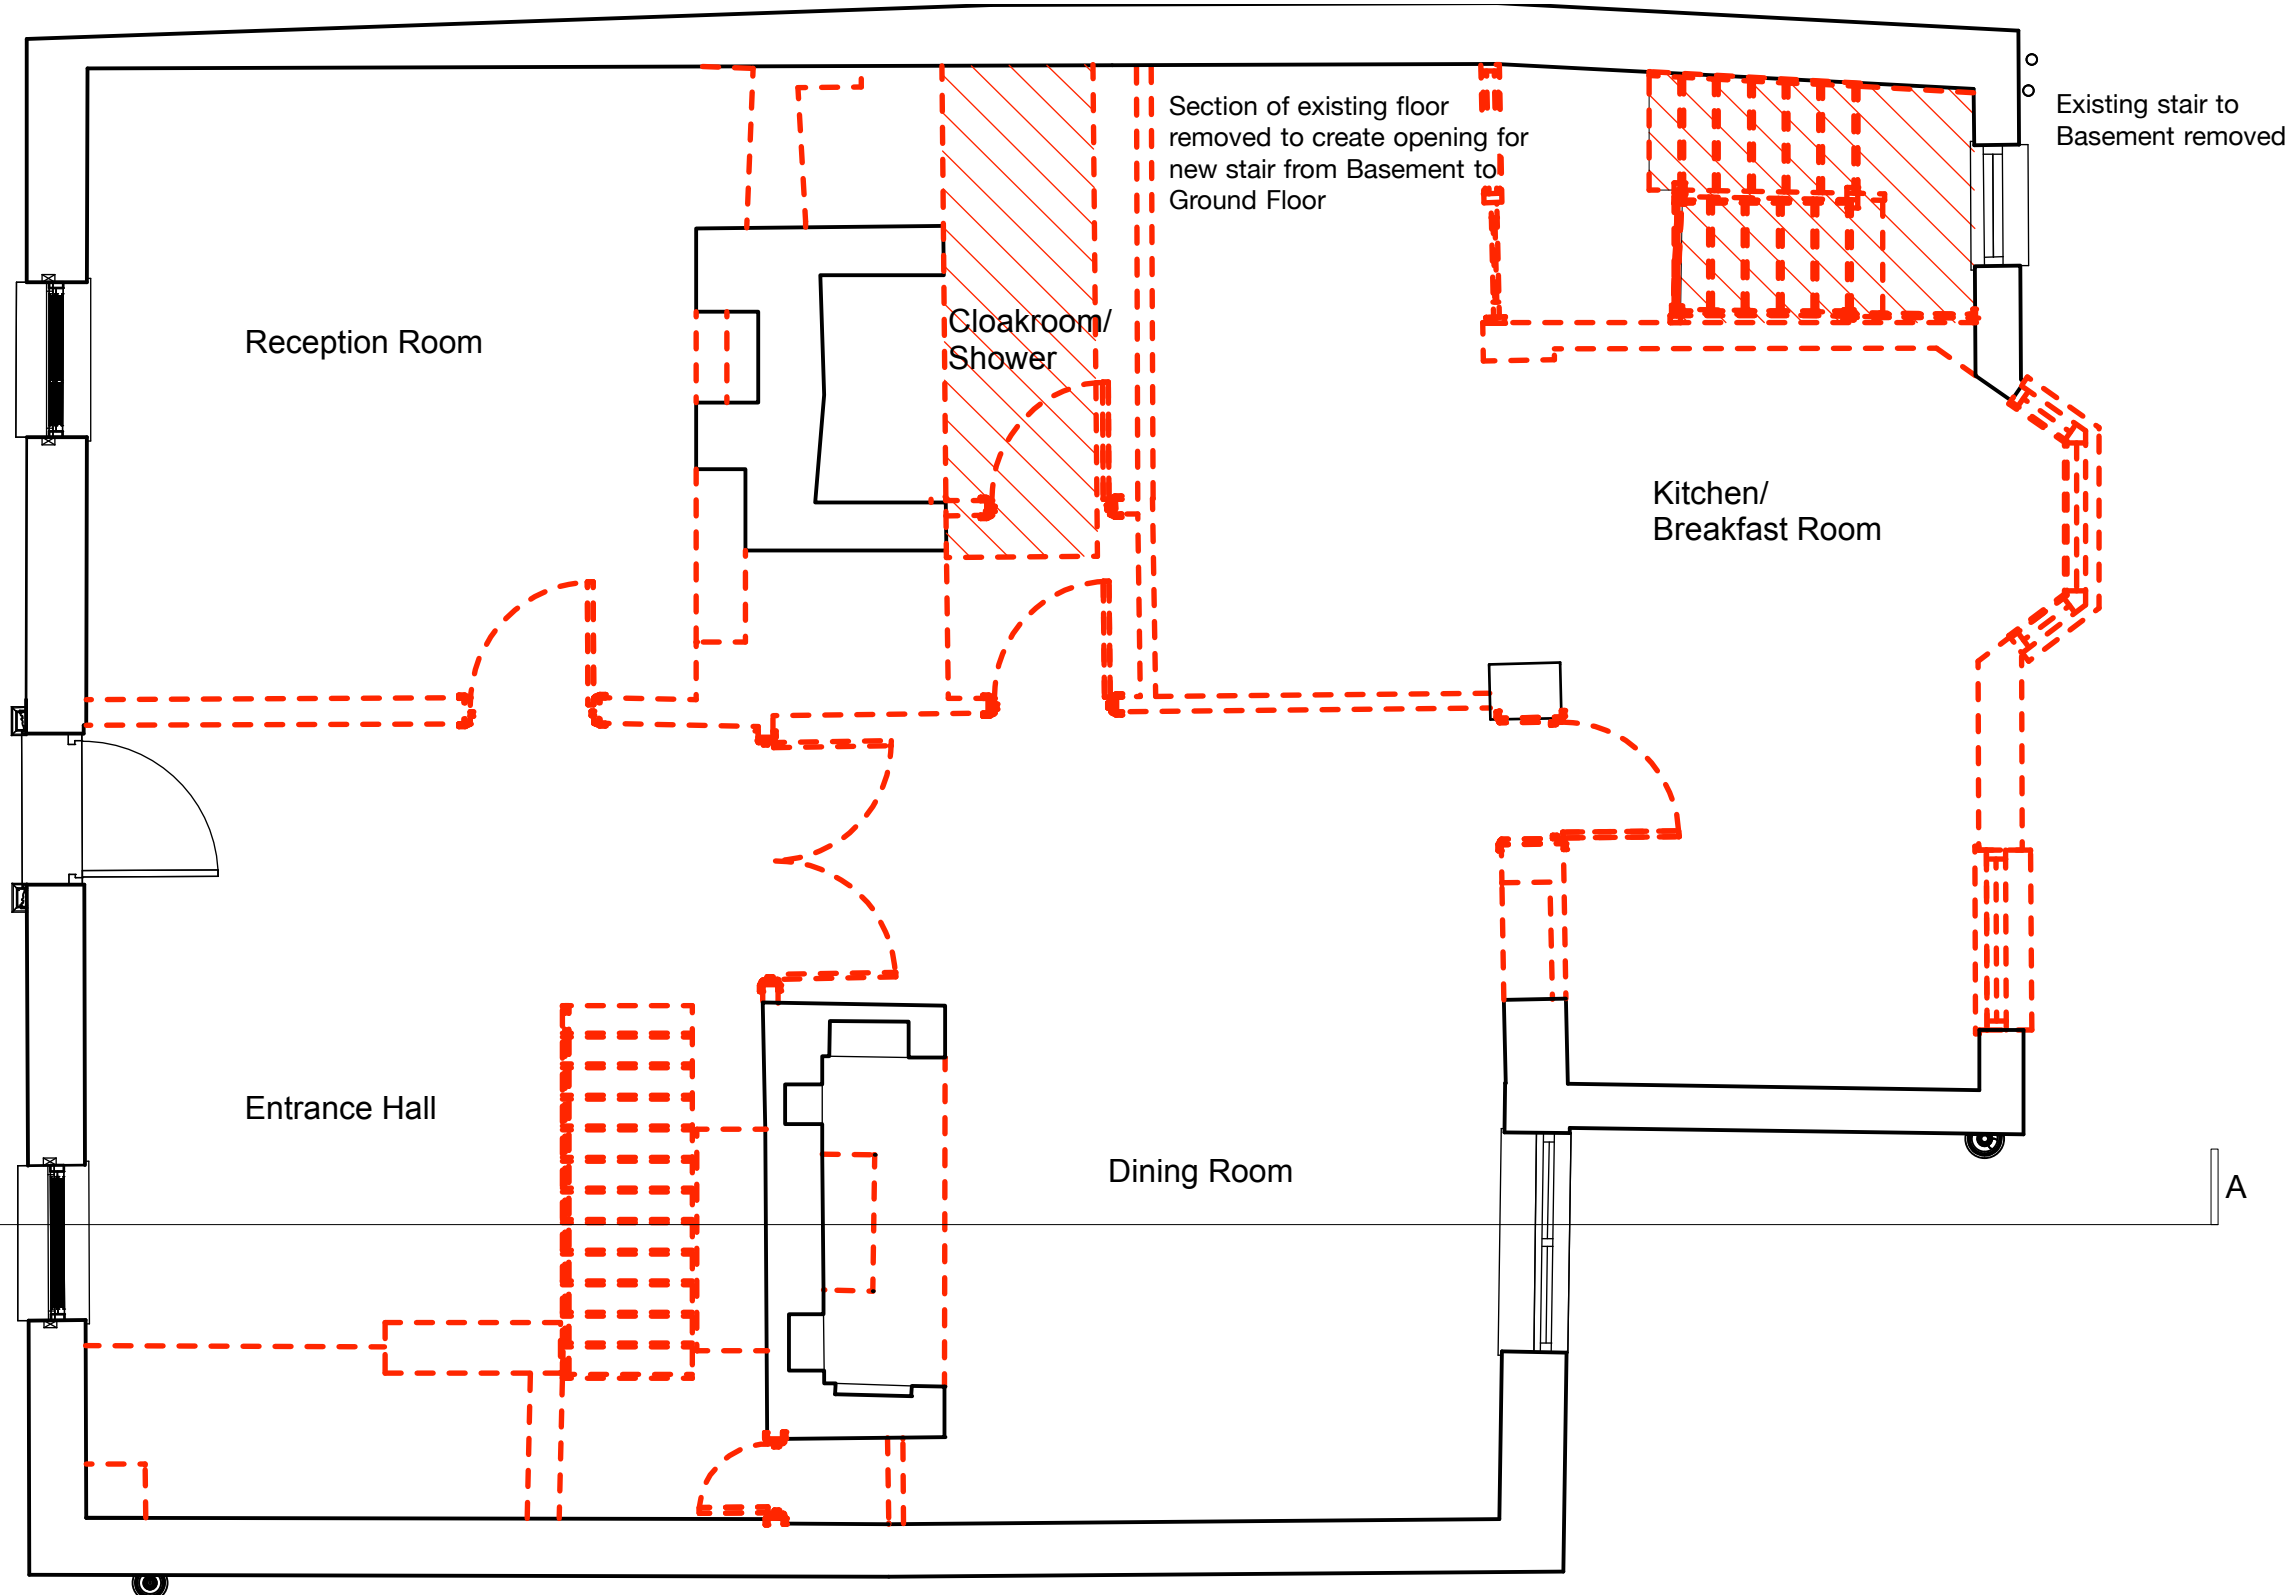

Key:

Demolitions

Removal of Floor

 

GENERAL NOTES

1.

This drawing is the copyright of Haines Phillips Architects.

2.

Do not scale from this drawing. Use figured dimensions only.

3.

This drawing must not be used for land transfer purposes, or for construction purposes unless accompanied by an Architect's Instruction.

DISTRICT COUNCIL AP/125/19/HH

DRAWING ISSUE STATUS

ISSUE	STATUS	COMMENT
P	PRELIMINARY	For comment and review
PL	PLANNING	Planning/Listed Building Application
BR	BUILDING REGS	Building Regs Application
T	TENDER	For pricing purposes only
C	CONSTRUCTION	For procurement & construction
FC	FINAL CONSTRUCTION	Record drawings on completion
L	LEGAL	Conveyancing or other legal purposes

REVISIONS

REV	DATE	NOTES

HAINES
PHILLIPS
ARCHITECTS

Tankerton Works

12 Argyle Walk

London WC1H 8HA

t

020 7833 9324

f

020 7837 2864

e

office@hainesphillips.co.uk

JOB TITLE

31 Maltravers Street, Arundel

DRAWING TITLE

Ground Floor Plan Demolitions

DRAWN

PC

DATE

18.11.19

SCALE

1:50@A3

JOB NR

4120

DRAWING NO.

DM 004

ISSUE

PL

REVISION