


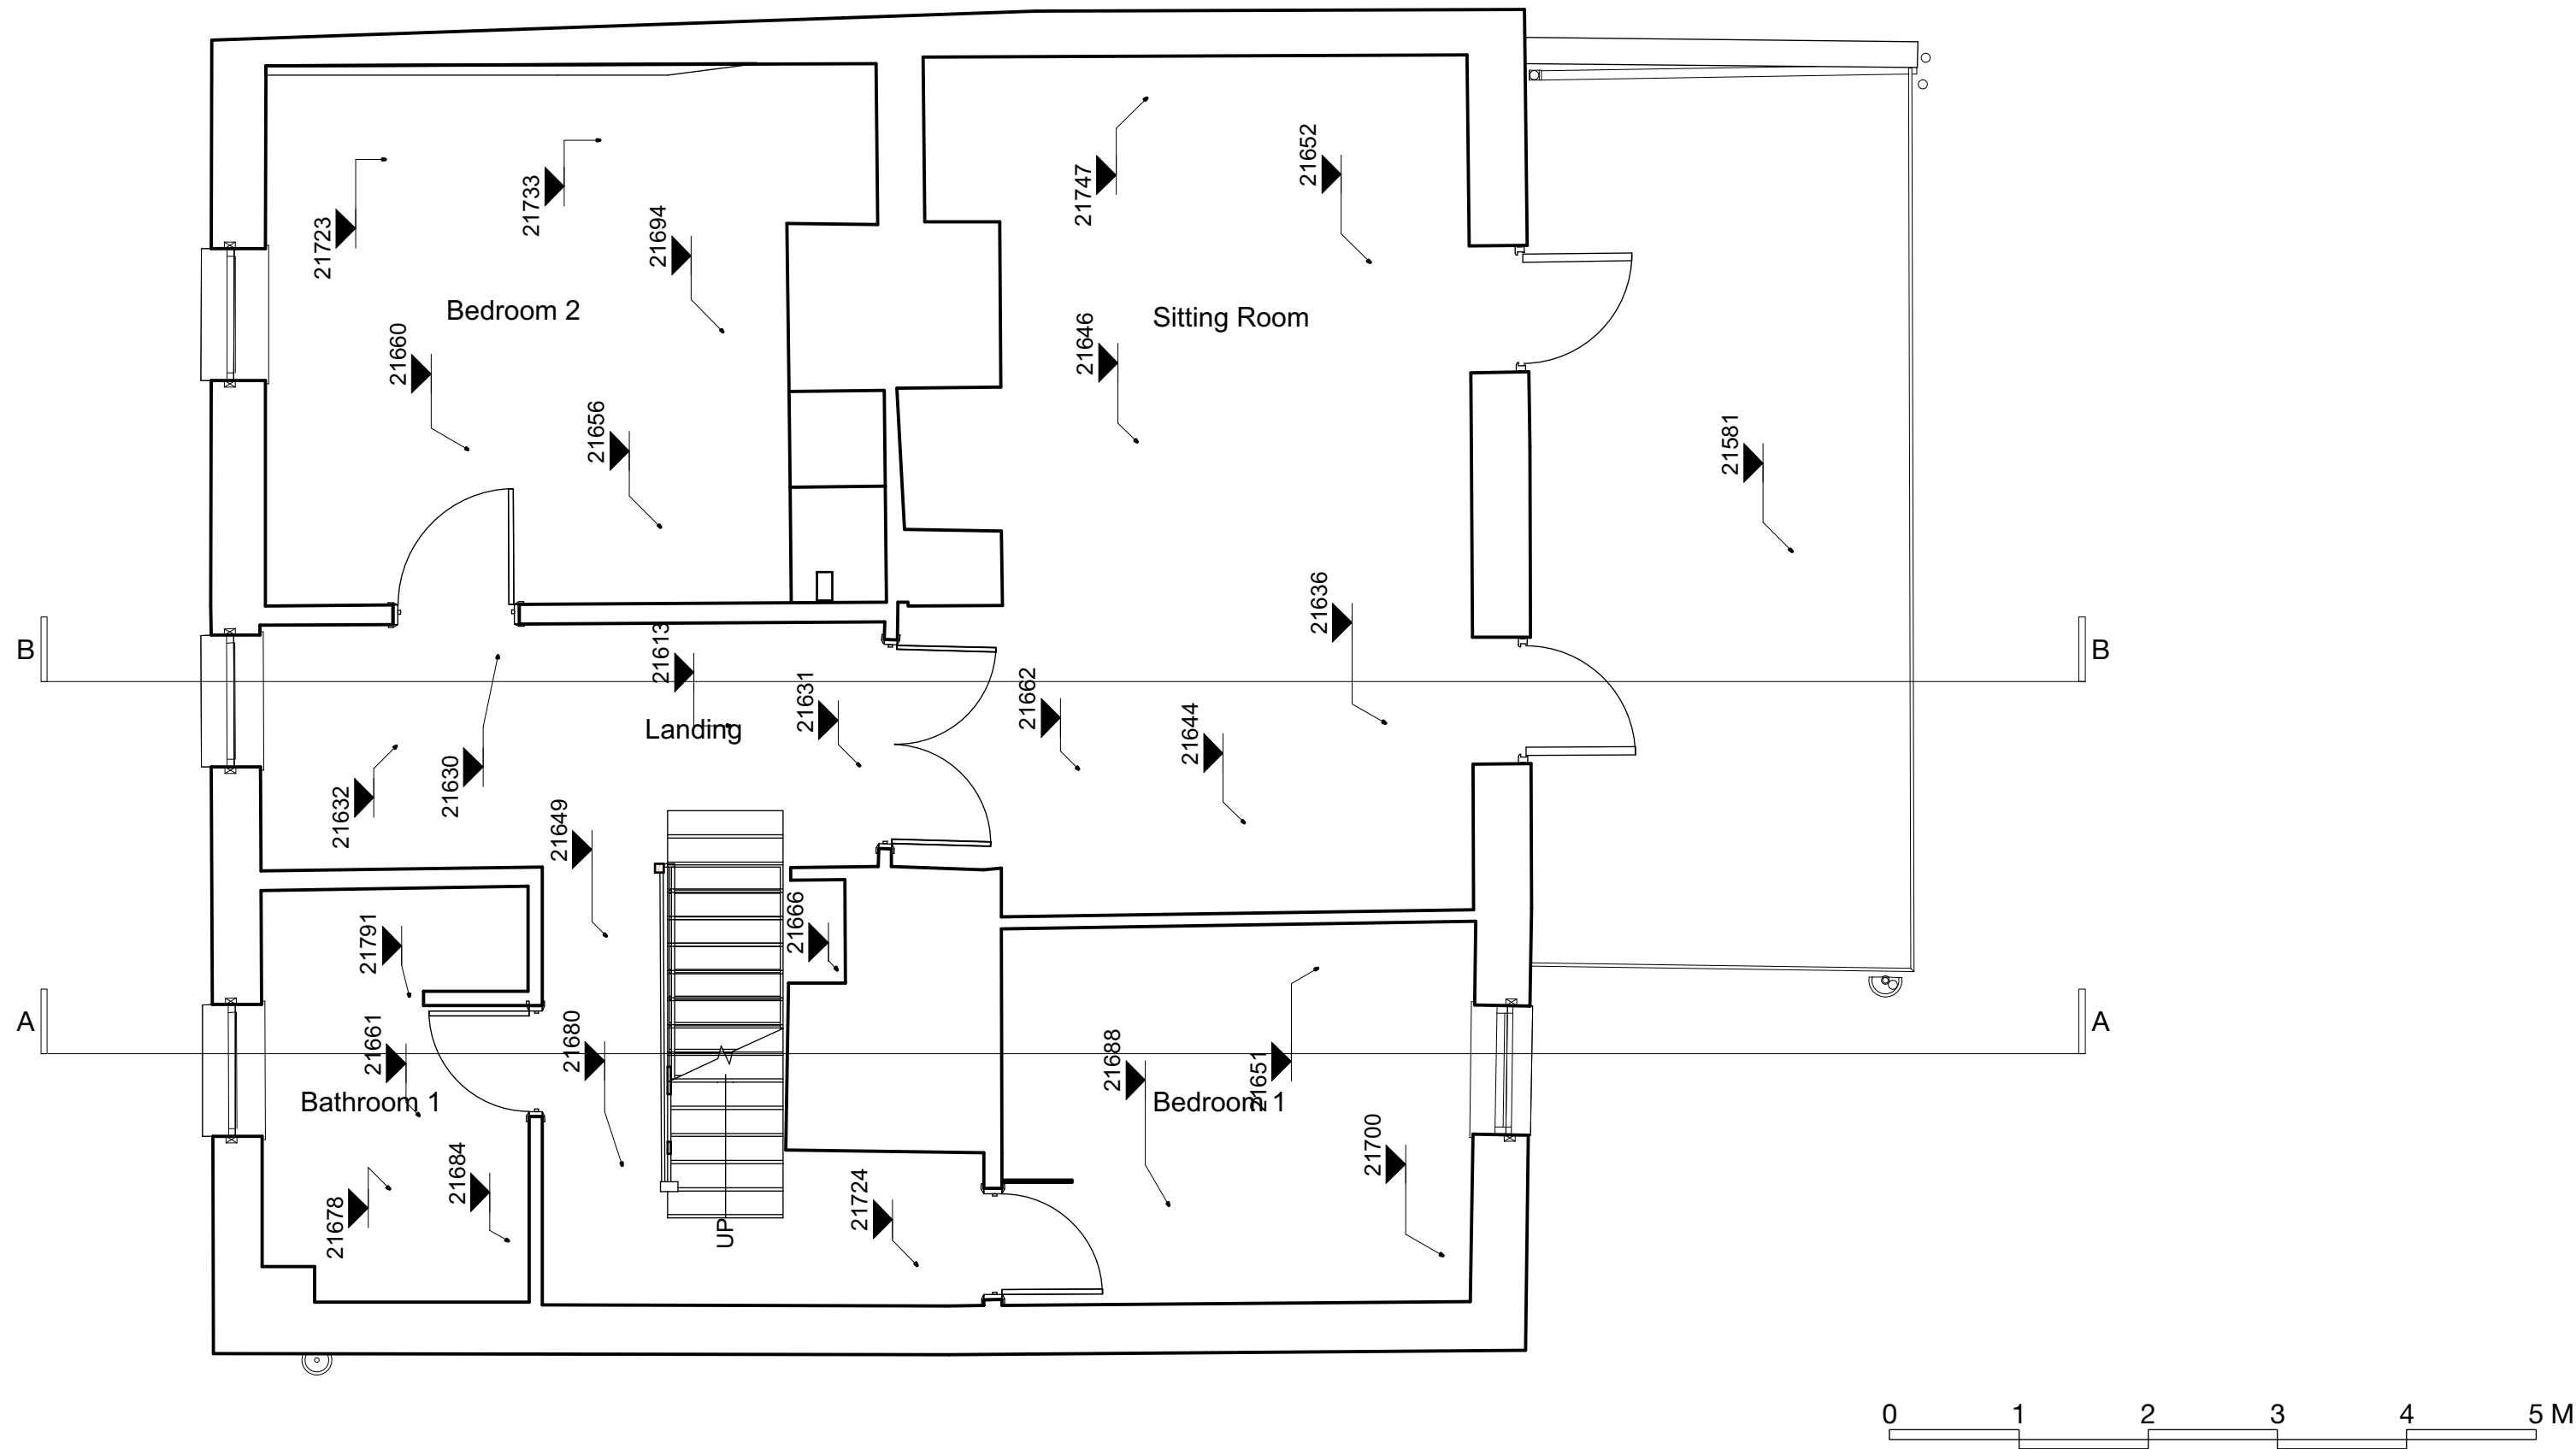

GENERAL NOTES			DRAWING ISSUE STATUS		REVISIONS		HAINES PHILLIPS ARCHITECTS Tankerton Works 12 Argyle Walk London WC1H 8HA t 020 7833 9324 f 020 7837 2864 e office@hainesphillips.co.uk	JOB TITLE			
1. This drawing is the copyright of Haines Phillips Architects.			ISSUE	STATUS	COMMENT	REV		DATE	NOTES	31 Maltravers Street Arundel	
2. Do not scale from this drawing. Use figured dimensions only.			P	PRELIMINARY	For comment and review					DRAWING TITLE	
3. This drawing must not be used for land transfer purposes, or for construction purposes unless accompanied by an Architect's Instruction.			PL	PLANNING	Planning/Listed Building Application					First Floor Plan As existing	
		BR	BUILDING REGS	Building Regs Application				DRAWN	DATE	SCALE	
		T	TENDER	For pricing purposes only				MaP	06.09.2019	1:50	
		C	CONSTRUCTION	For procurement & construction				JOB NR	DRAWING - ISSUE - REVISION		
		FC	FINAL CONSTRUCTION	Record drawings on completion				4120	GA005 PL		
		L	LEGAL	Conveyancing or other legal purposes							