


**Key:**

Demolitions

Removal of Floor

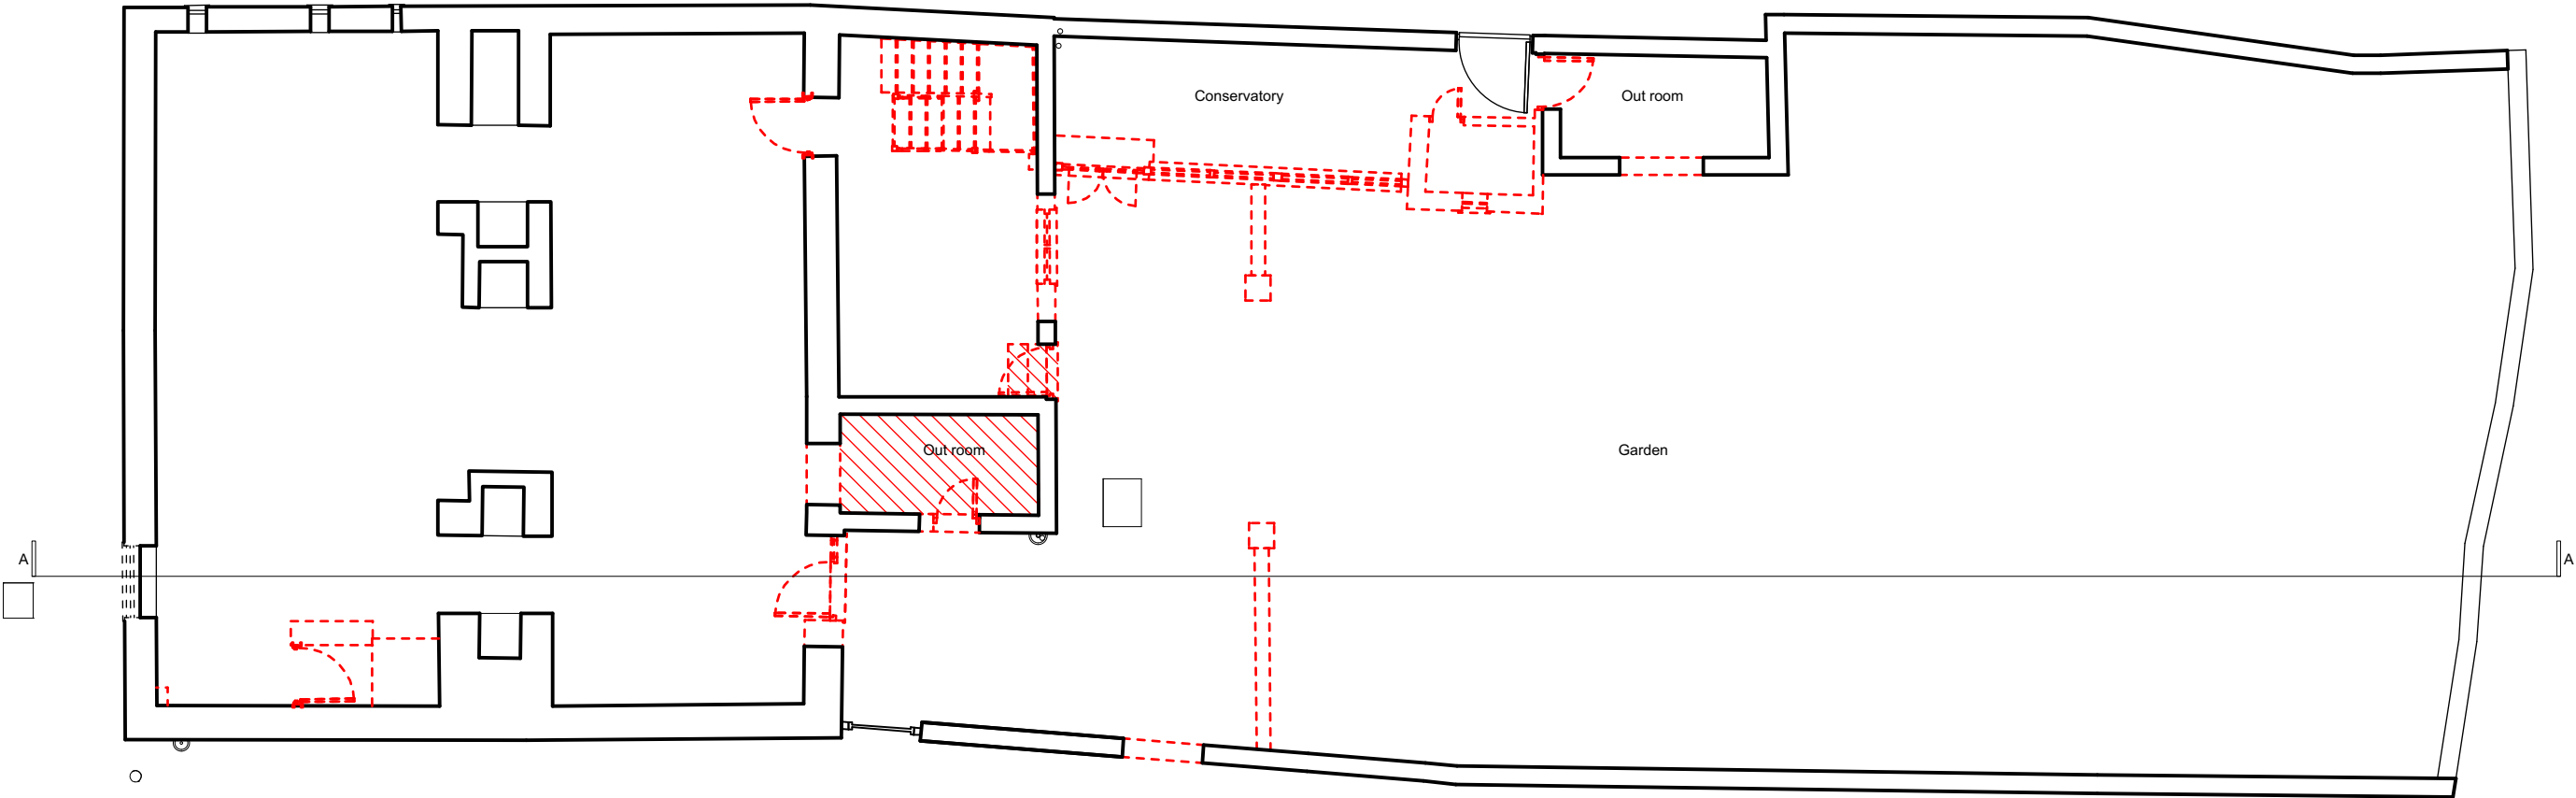

Scale: 1:100  
Site Plan

GA 002

GENERAL NOTES

1.

This drawing is the copyright of Haines Phillips Architects.
2.

Do not scale from this drawing. Use figured dimensions only.
3.

This drawing must not be used for land transfer purposes, or for construction purposes unless accompanied by an Architect's Instruction.

DRAWING ISSUE STATUS

| ISSUE | STATUS             | COMMENT                              |
|-------|--------------------|--------------------------------------|
| P     | PRELIMINARY        | For comment and review               |
| PL    | PLANNING           | Planning/Listed Building Application |
| BR    | BUILDING REGS      | Building Regs Application            |
| T     | TENDER             | For pricing purposes only            |
| C     | CONSTRUCTION       | For procurement & construction       |
| FC    | FINAL CONSTRUCTION | Record drawings on completion        |
| L     | LEGAL              | Conveyancing or other legal purposes |

REVISIONS

| REV | DATE | NOTES |
|-----|------|-------|
|-----|------|-------|

**HAINES  
PHILLIPS**  
ARCHITECTS

Tankerton Works  
12 Argyle Walk  
London WC1H 8HA  
t 020 7833 9324  
f 020 7837 2864  
e office@hainesphillips.co.uk

JOB TITLE  
**31 Maltravers Street, Arundel**

DRAWING TITLE  
**Site Plan  
Demolitions**

|        |             |                |
|--------|-------------|----------------|
| DRAWN  | DATE        | SCALE          |
| PC     | 18.11.19    | 1:100@A3       |
| JOB NR | DRAWING NO. | ISSUE REVISION |
| 4120   | DM 002      | PL             |