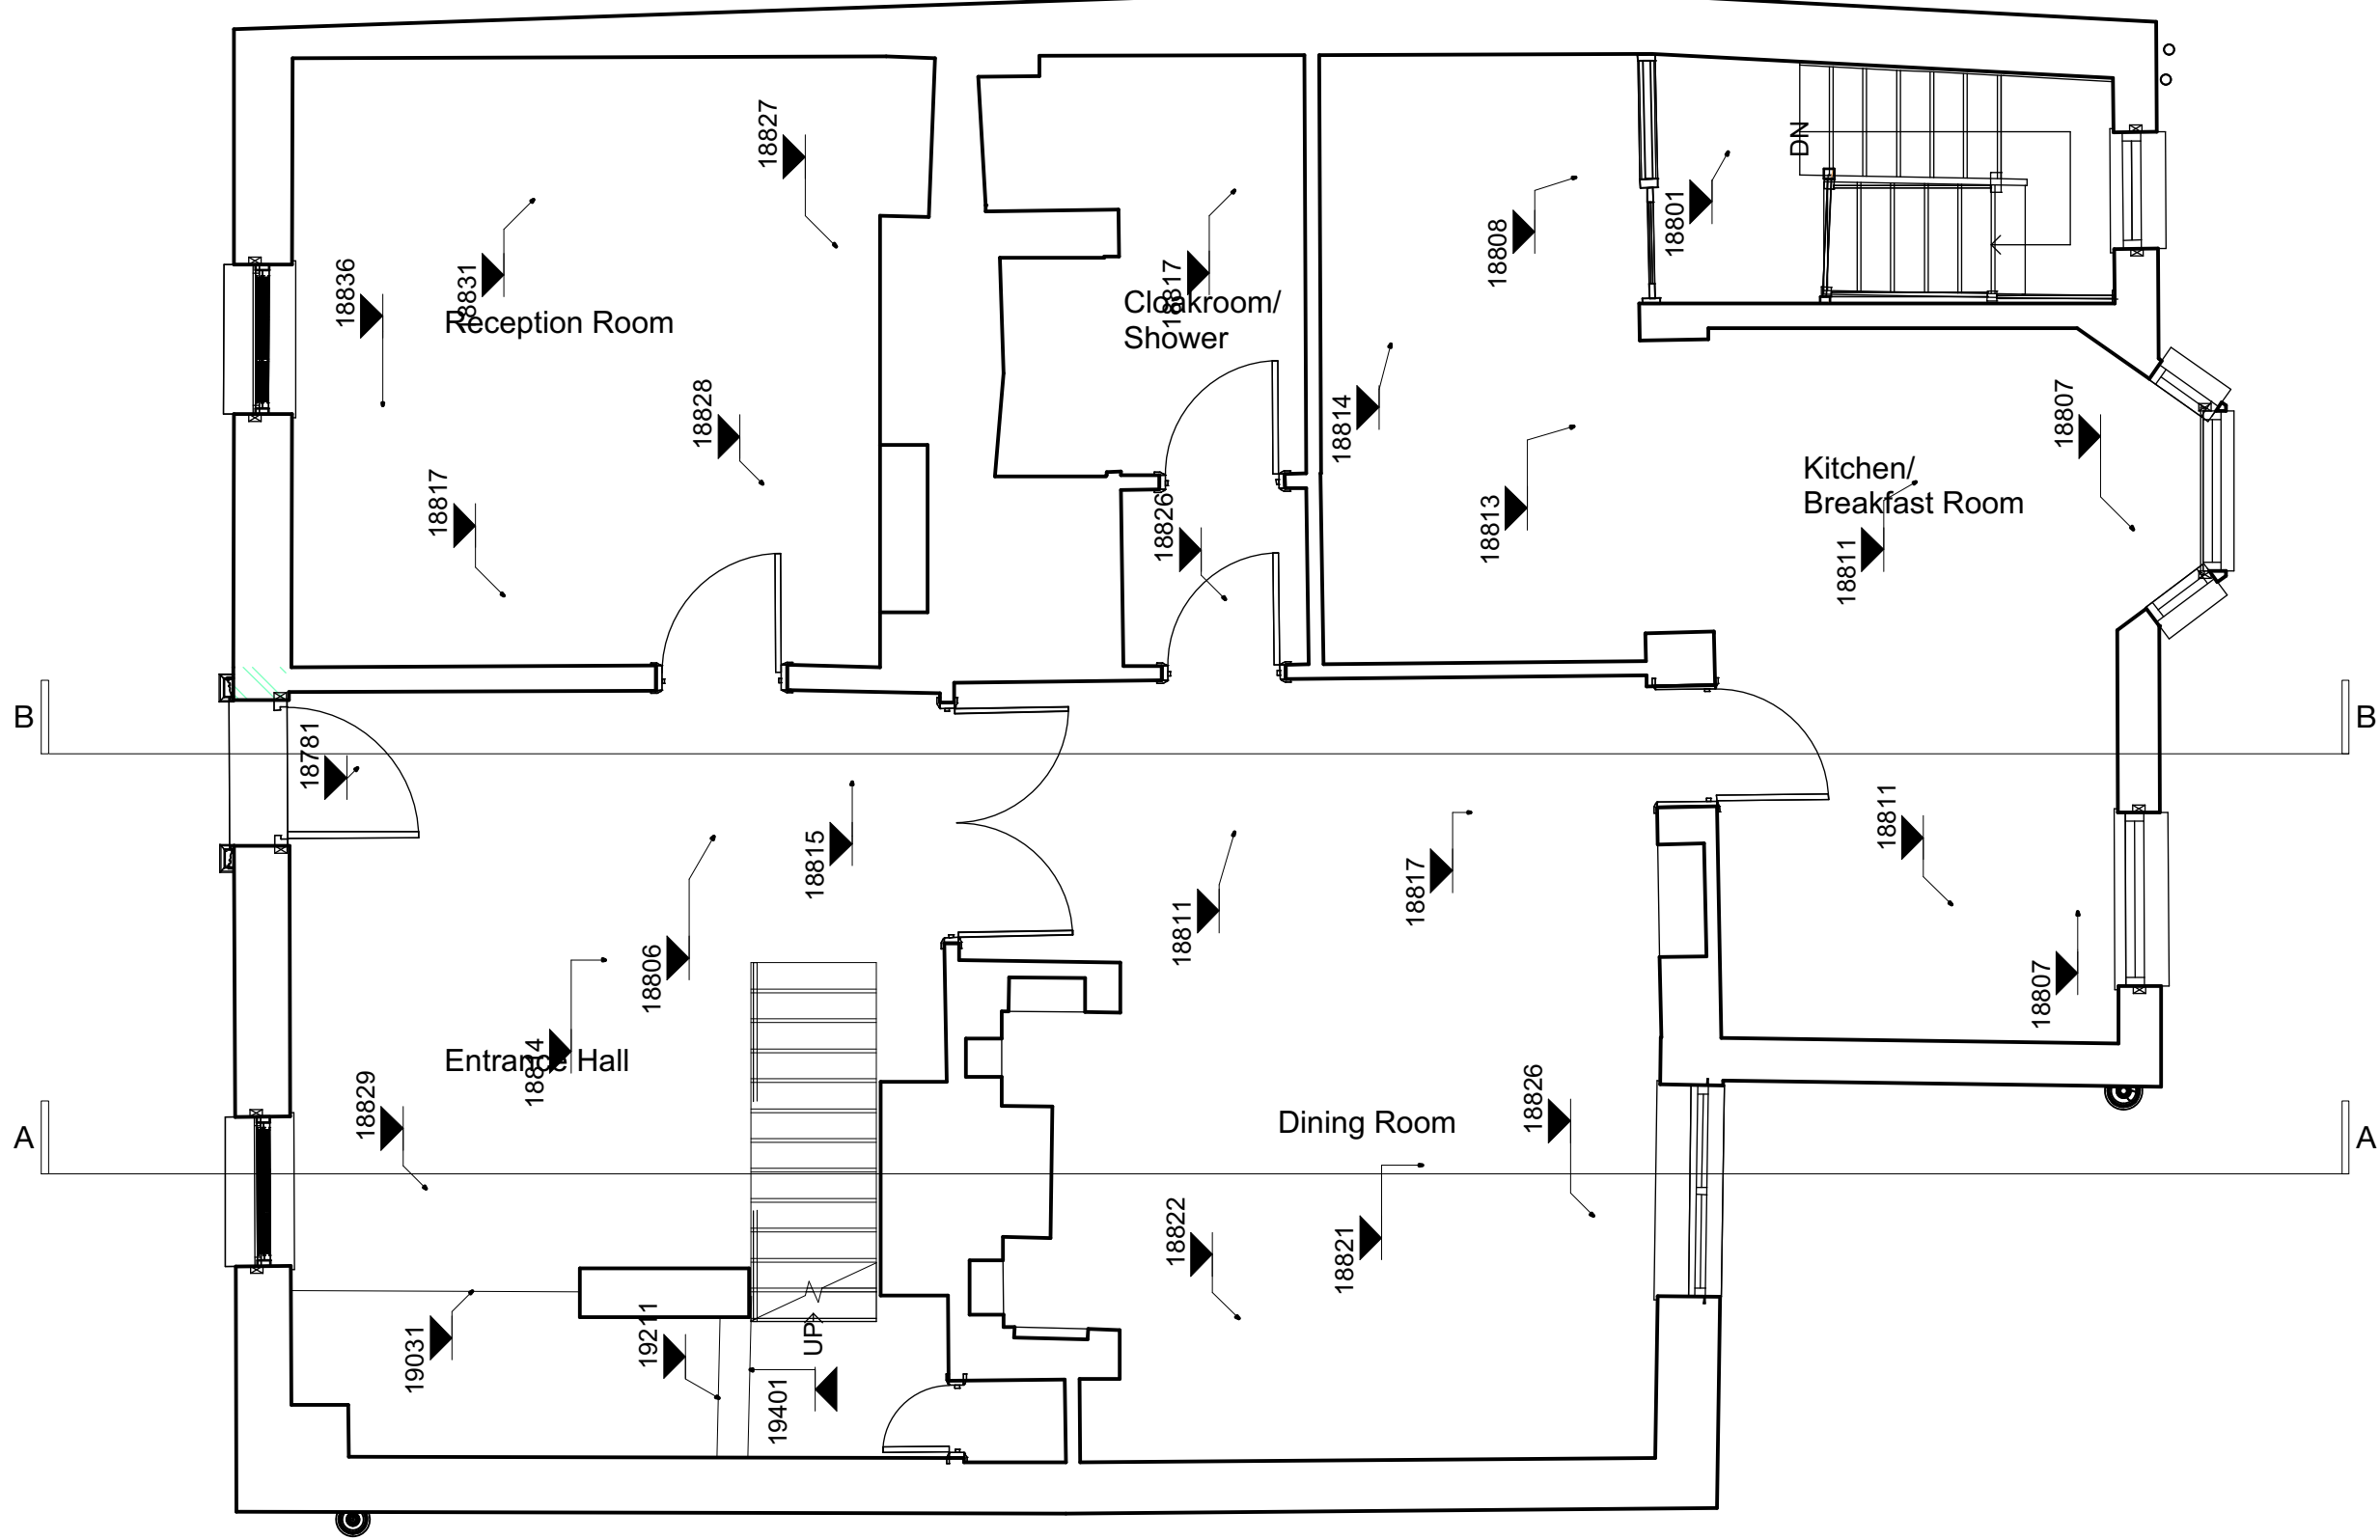


GENERAL NOTES			DRAWING ISSUE STATUS		REVISIONS		HAINES PHILLIPS ARCHITECTS Tankerton Works 12 Argyle Walk London WC1H 8HA t 020 7833 9324 f 020 7837 2864 e office@hainesphillips.co.uk	JOB TITLE	
1. This drawing is the copyright of Haines Phillips Architects. 2. Do not scale from this drawing. Use figured dimensions only. 3. This drawing must not be used for land transfer purposes, or for construction purposes unless accompanied by an Architect's Instruction.			ISSUE STATUS COMMENT P PL BR T C FC L PRELIMINARY PLANNING BUILDING REGS TENDER CONSTRUCTION FINAL CONSTRUCTION LEGAL For comment and review Planning/Listed Building Application Building Regs Application For pricing purposes only For procurement & construction Record drawings on completion Conveyancing or other legal purposes	REV DATE NOTES	31 Maltravers Street Arundel DRAWING TITLE Ground Floor Plan As Existing DRAWN DATE SCALE MaP 06.09.2019 1:50 JOB NR DRAWING - ISSUE - REVISION 4120 GA004 PL				