


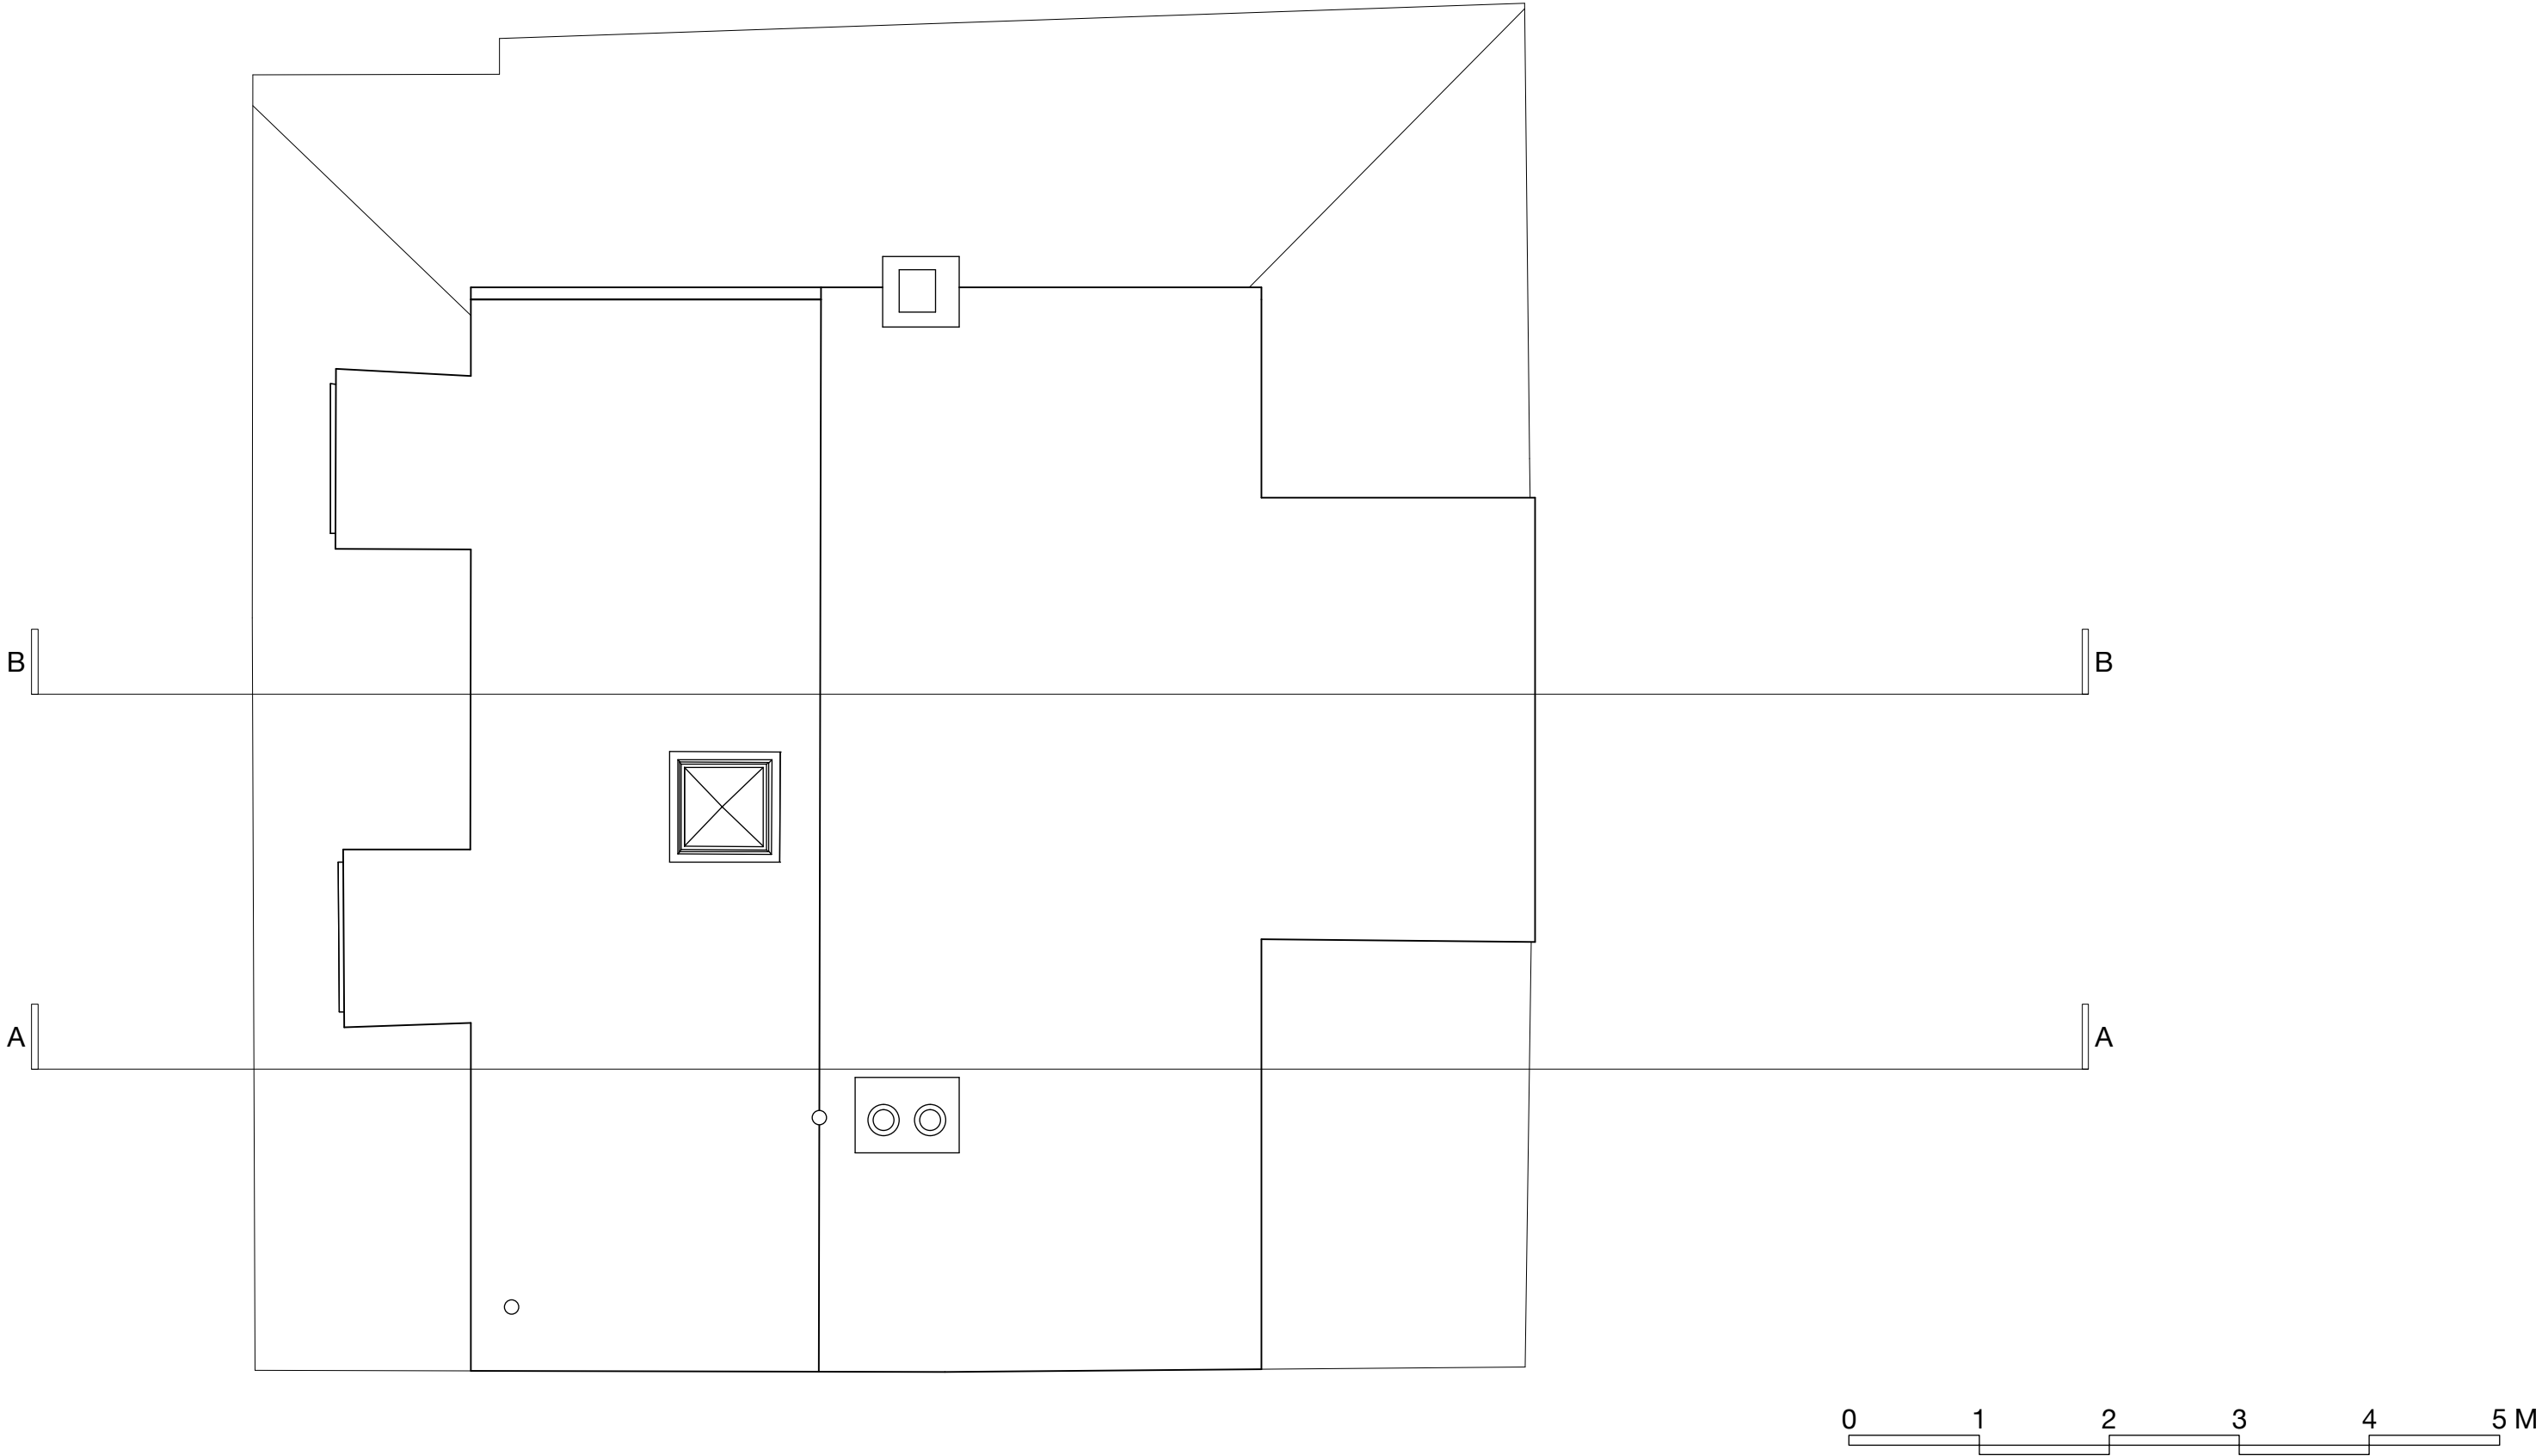

GENERAL NOTES

- This drawing is the copyright of Haines Phillips Architects.
- Do not scale from this drawing. Use figured dimensions only.
- This drawing must not be used for land transfer purposes, or for construction purposes unless accompanied by an Architect's Instruction.

DRAWING ISSUE STATUS		
ISSUE	STATUS	COMMENT
P PL	PRELIMINARY PLANNING	For comment and review Planning/Listed Building Application
BR T C	BUILDING REGS TENDER CONSTRUCTION	Building Regs Application For pricing purposes only For procurement & construction
FC L	FINAL CONSTRUCTION LEGAL	Record drawings on completion Conveyancing or other legal purposes

REVISIONS		
REV	DATE	NOTES

**HAINES
PHILLIPS**
ARCHITECTS

Tankerton Works
12 Argyle Walk
London WC1H 8HA

020 7833 9324
 020 7837 2864
 office@hainesphillips.co.uk

JOB TITLE

**31 Maltravers Street
Arundel**

DRAWING TITLE

**Roof Plan
As Existing**

DRAWN	DATE	SCALE
MaP	09.2019	1:50
JOB NR	DRAWING - ISSUE - REVISION	
4120	GA007 PL	