




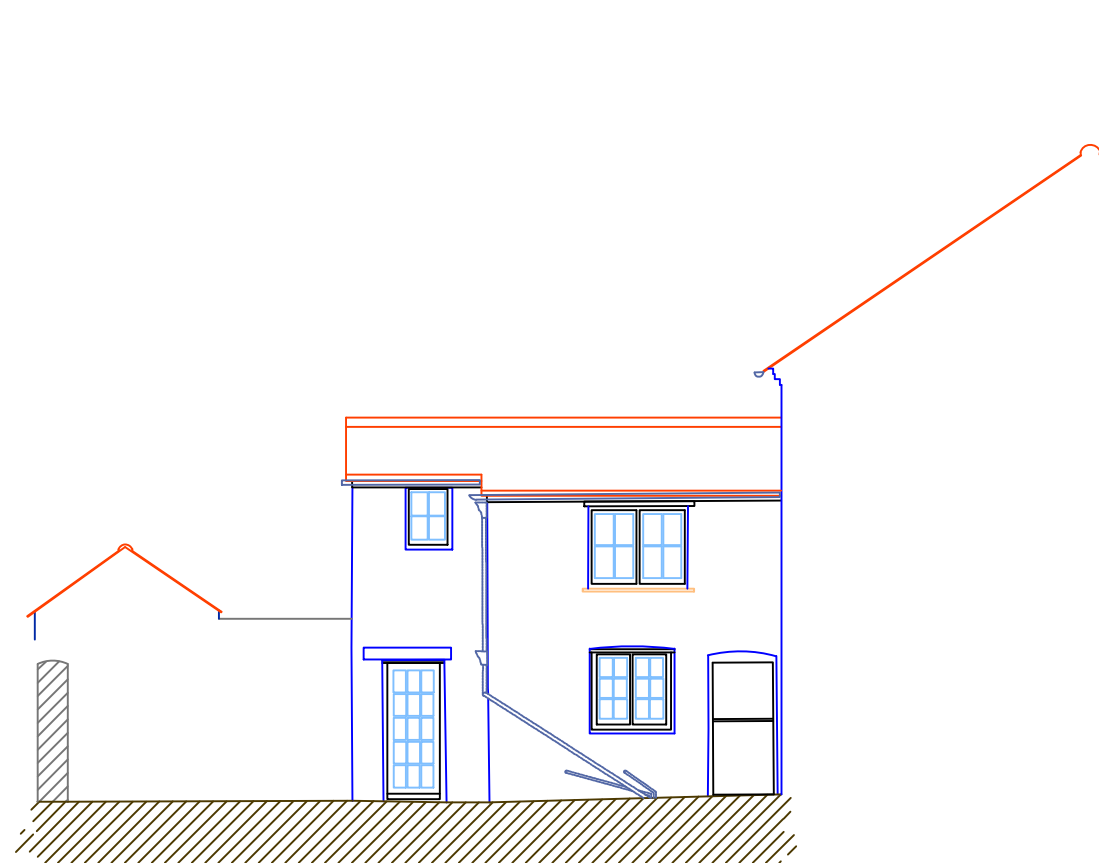

Existing South Elevation 1:100

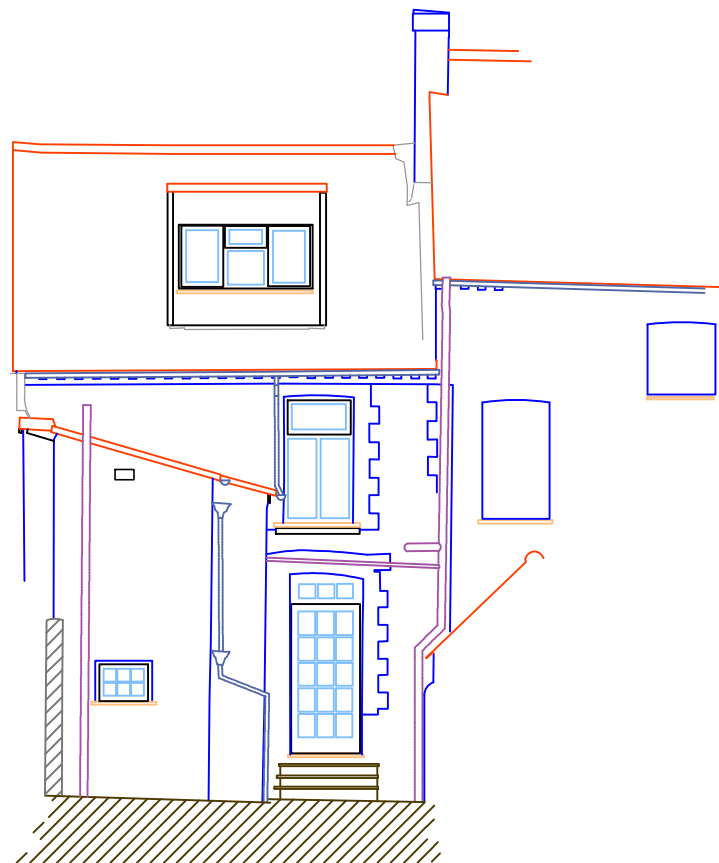

Existing West Elevation 1:100

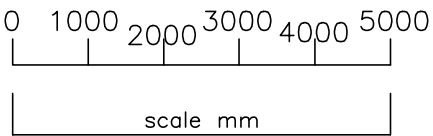

AMdesign

ARCHITECTURE DESIGN DEVELOPMENT
Leeza Aldis-Hobbs ARB RIBA SPAB

Mob: 07756 329400
e-mail: leeza@amdesignltd.co.uk

PROJECT
**4 ARUN STREET
ARUNDEL
WEST SUSSEX
BN18 9DL**
PROJECT STAGE
PLANNING

DRAWING
**EXISTING
ELEVATIONS**
DRAWING No
397/04A
REVISION
SCALE 1:100 DRAWN LA
DATE AUGUST 2022 CHECKED

	paper size A3	
LETTER	REVISION	DATE
This scheme is subject to town planning and all other necessary consents. All dimesions and levels to be checked on site. This drawing is to be read in conjunction with other relevant drawings and documents. Report all discrepancies to the Architect before work commences. AM Design is the trading name of AM Design Ltd © AM Design Ltd. All rights reserved.		