




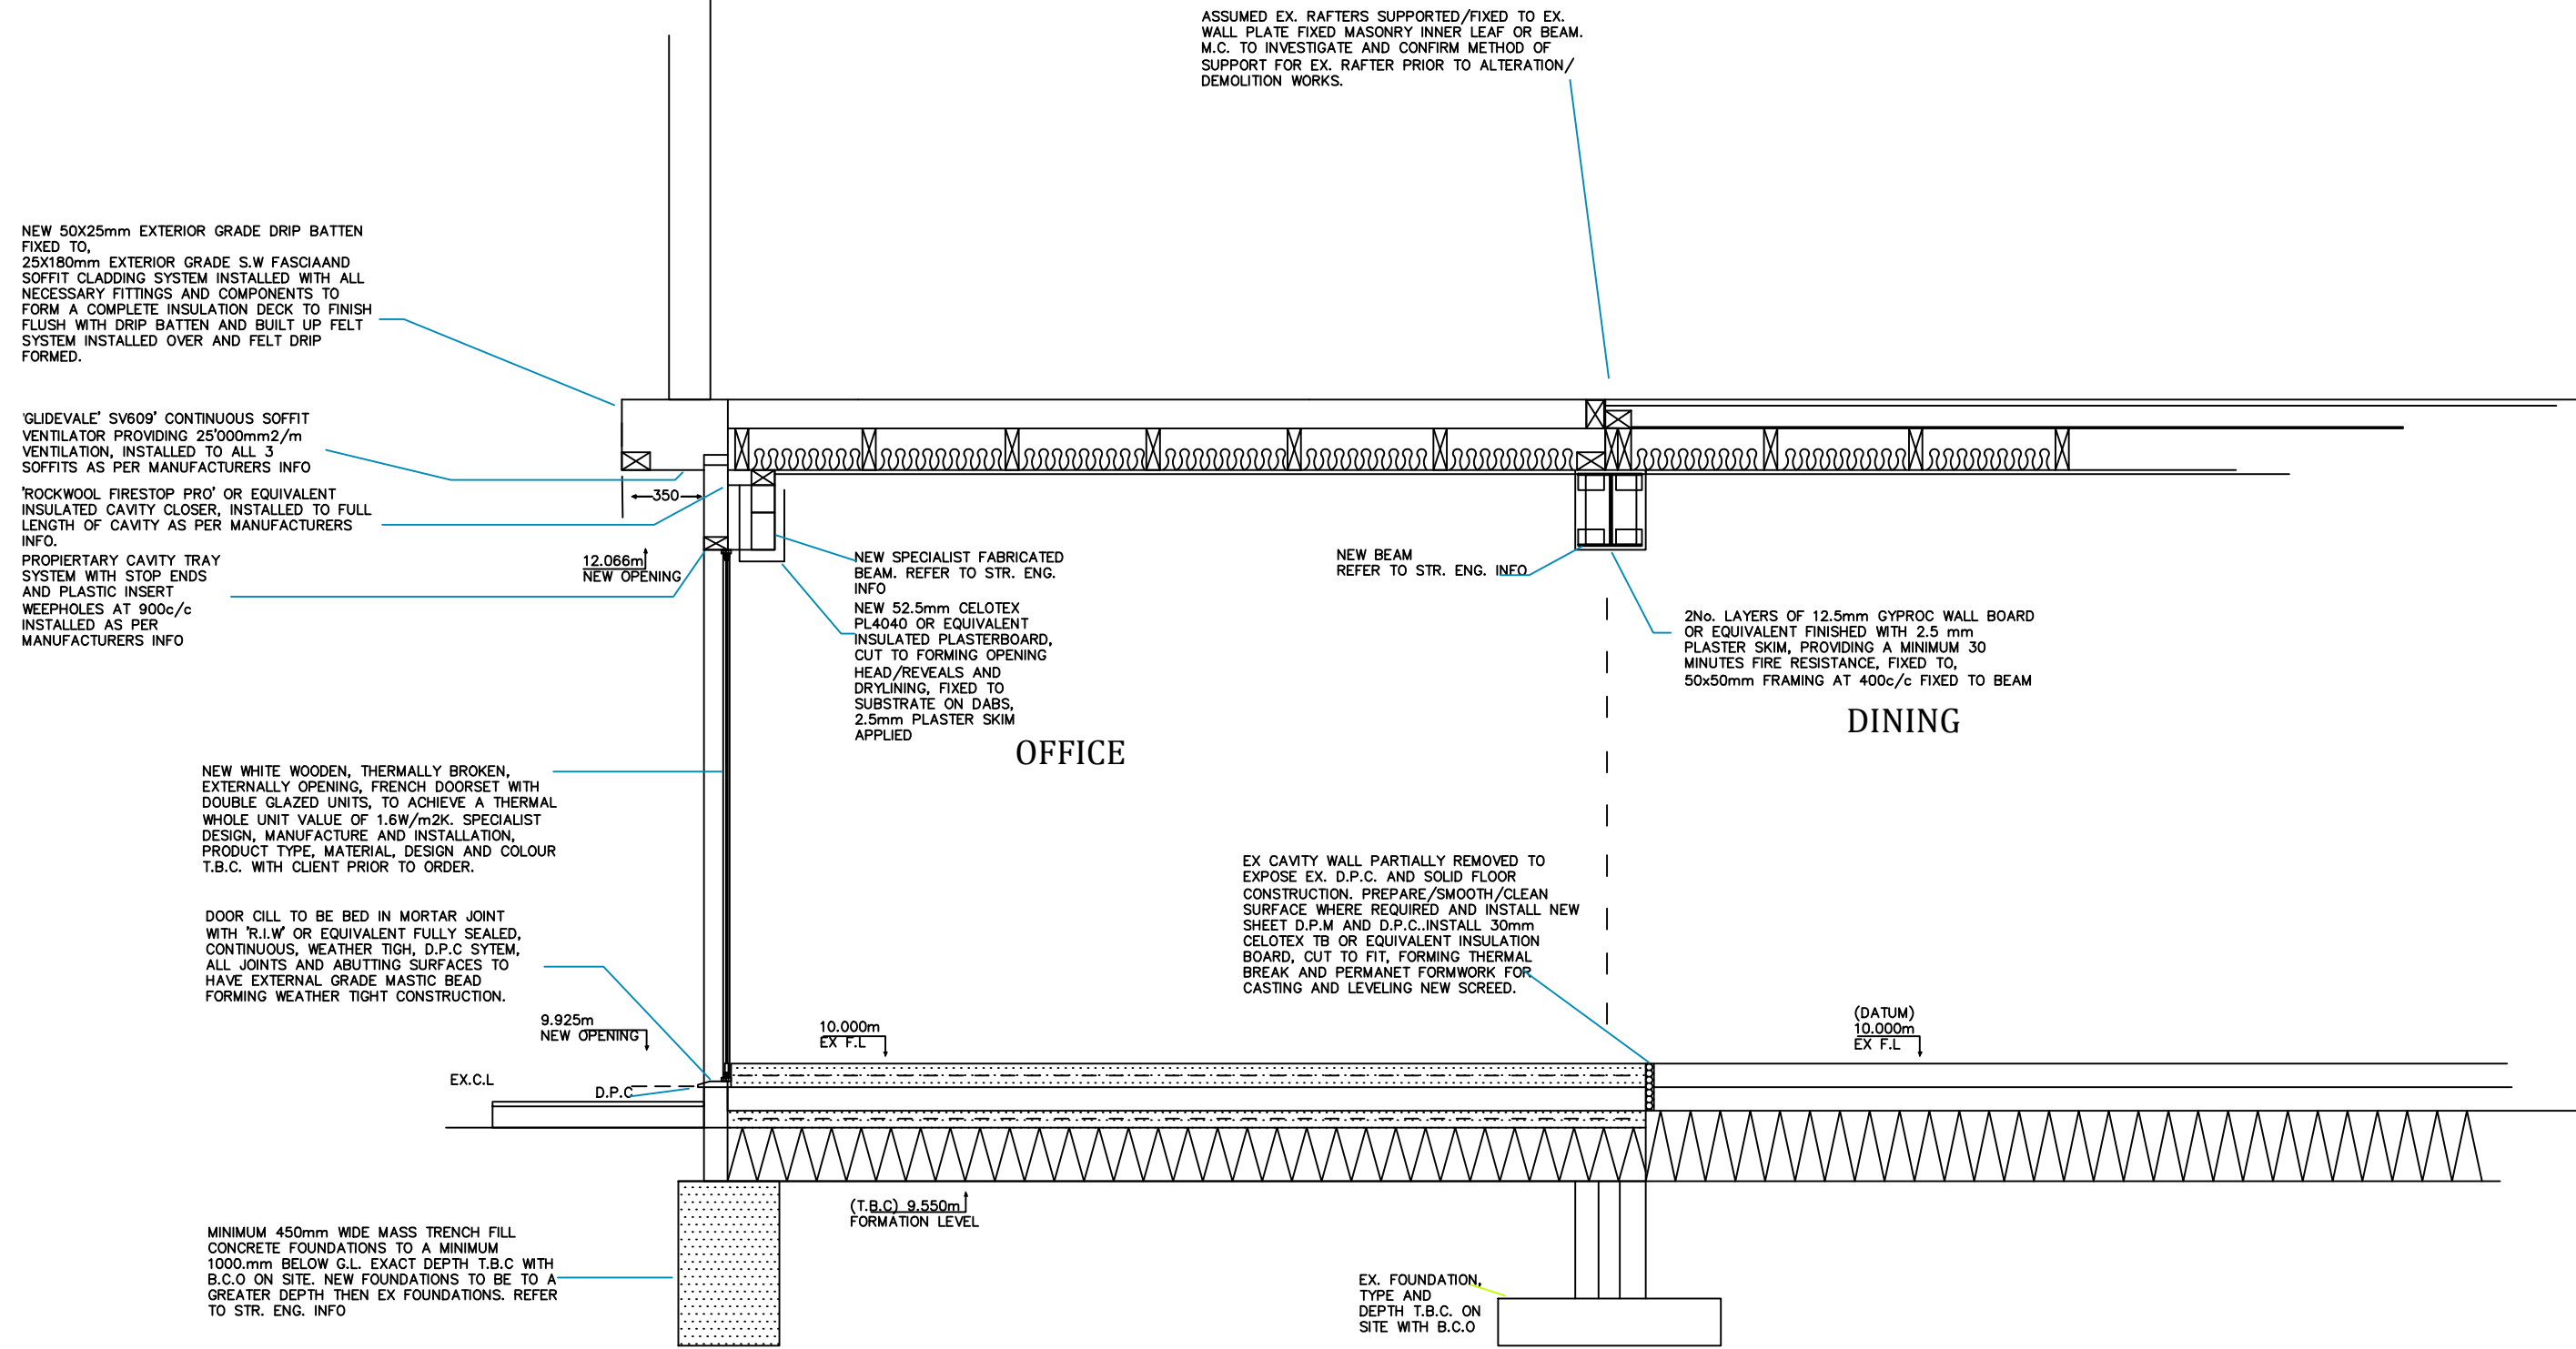



Proposed Section Detail of the Extension
Scale 1:25

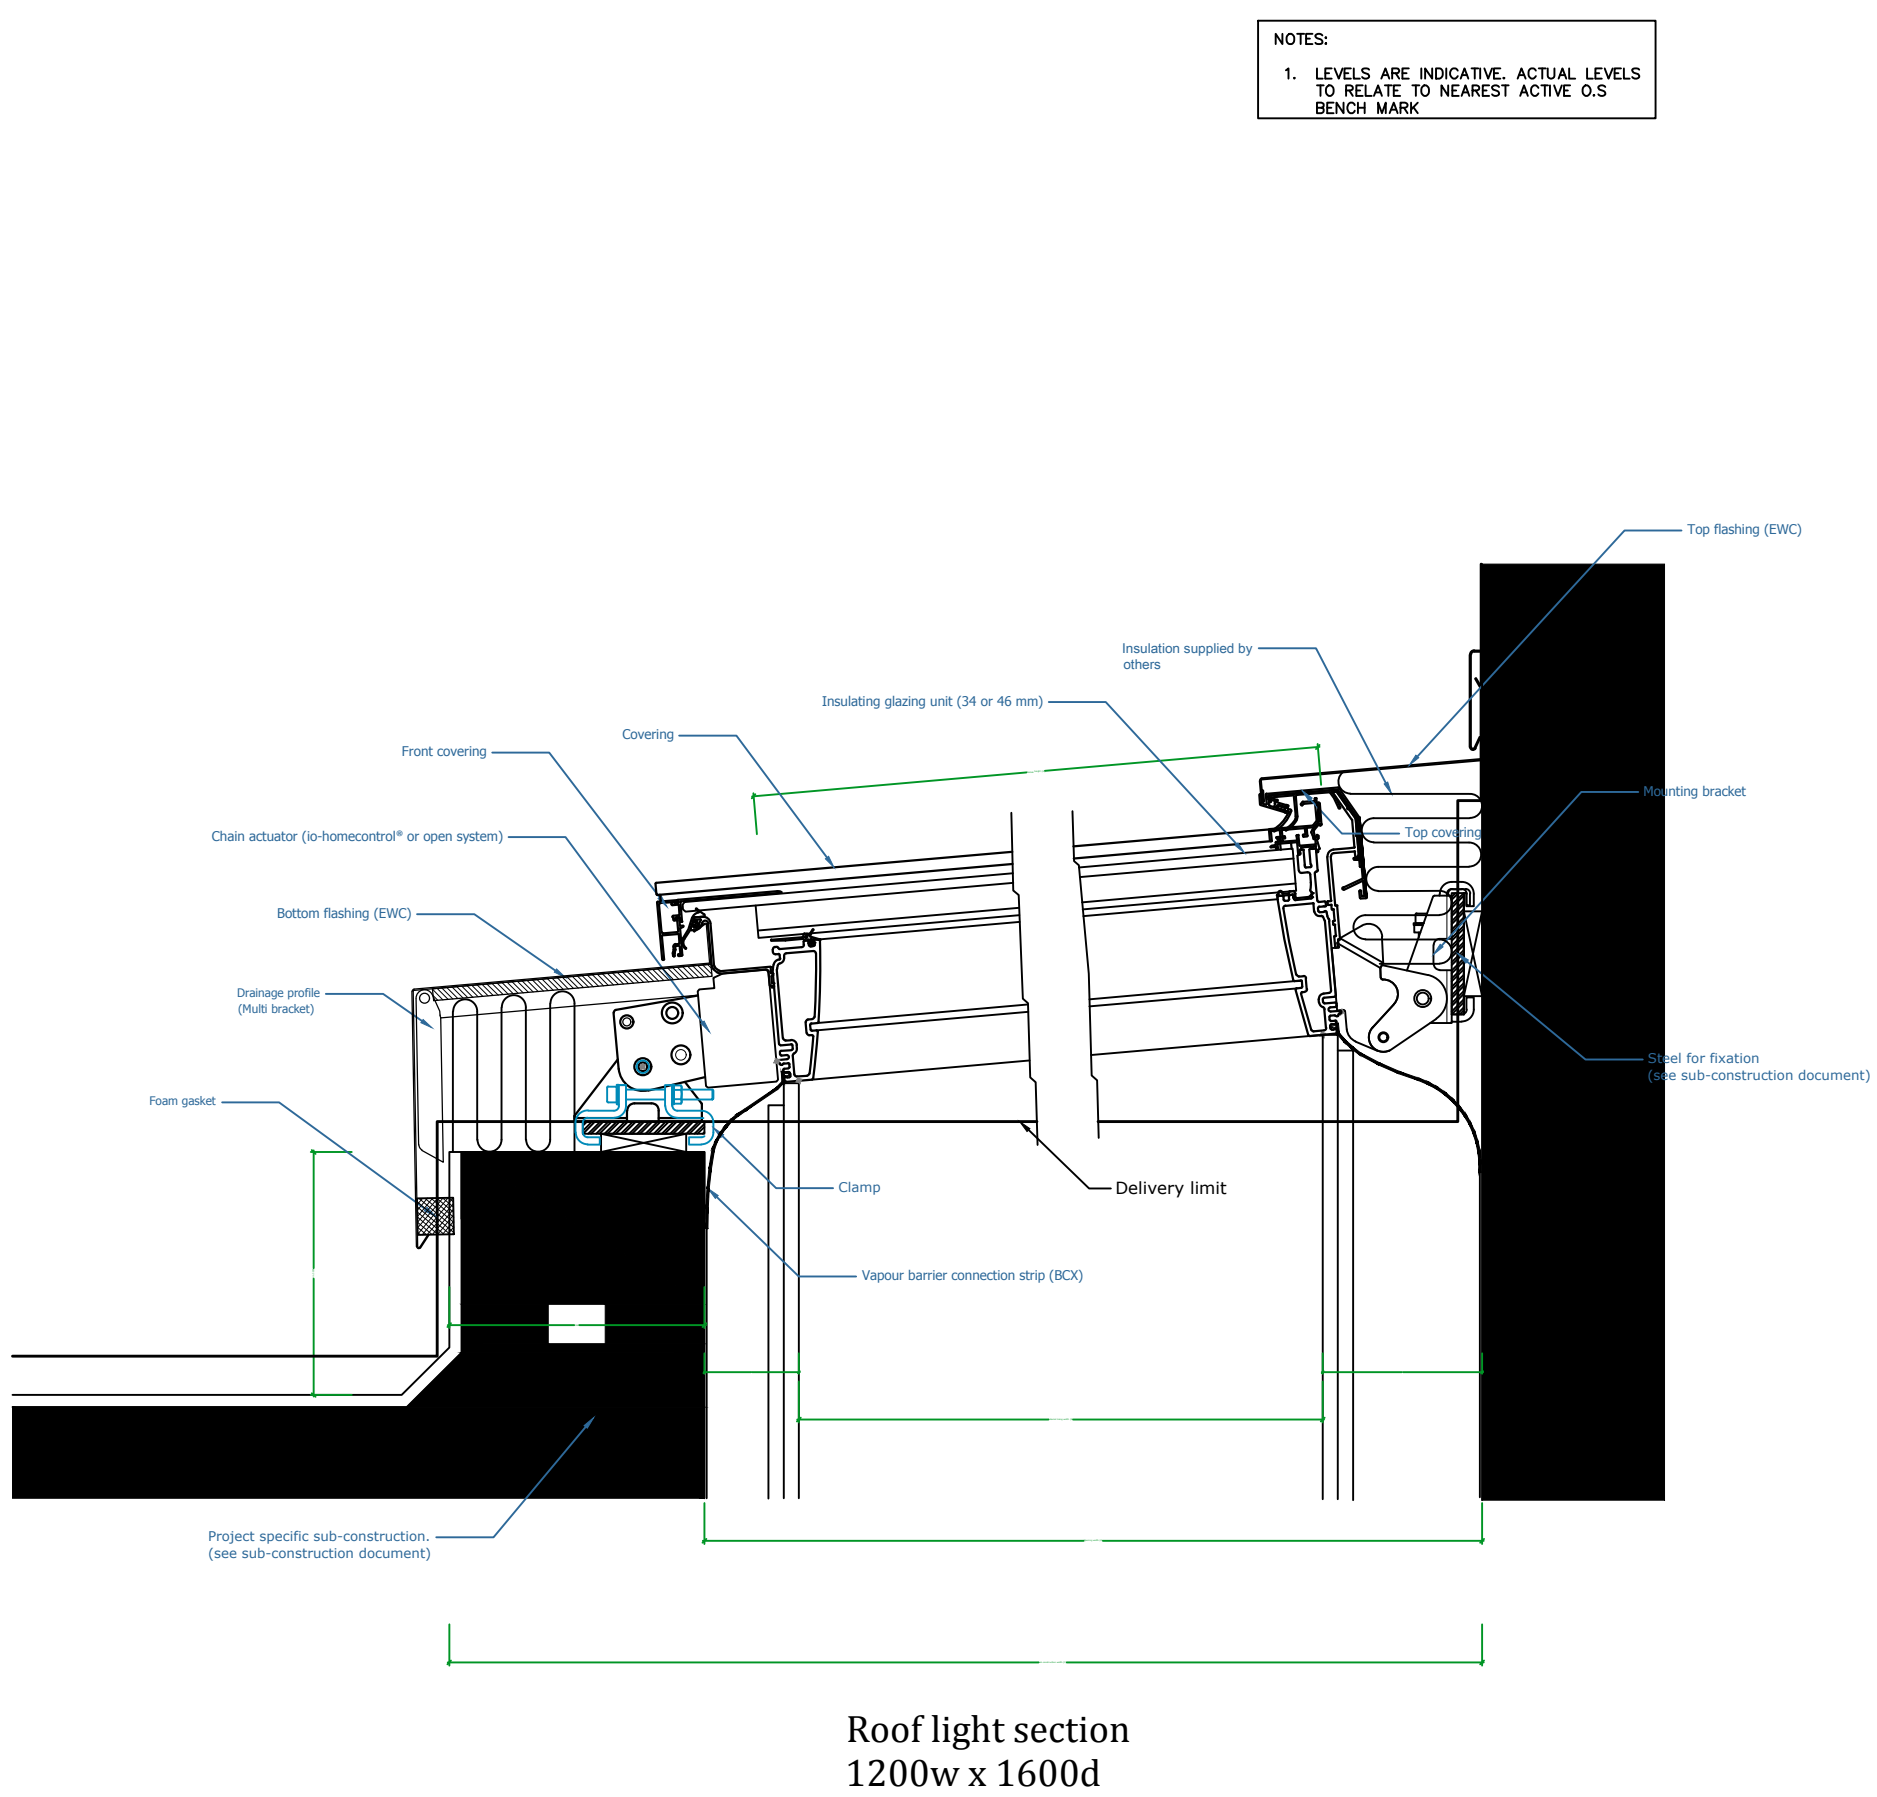

New double glazed window detail

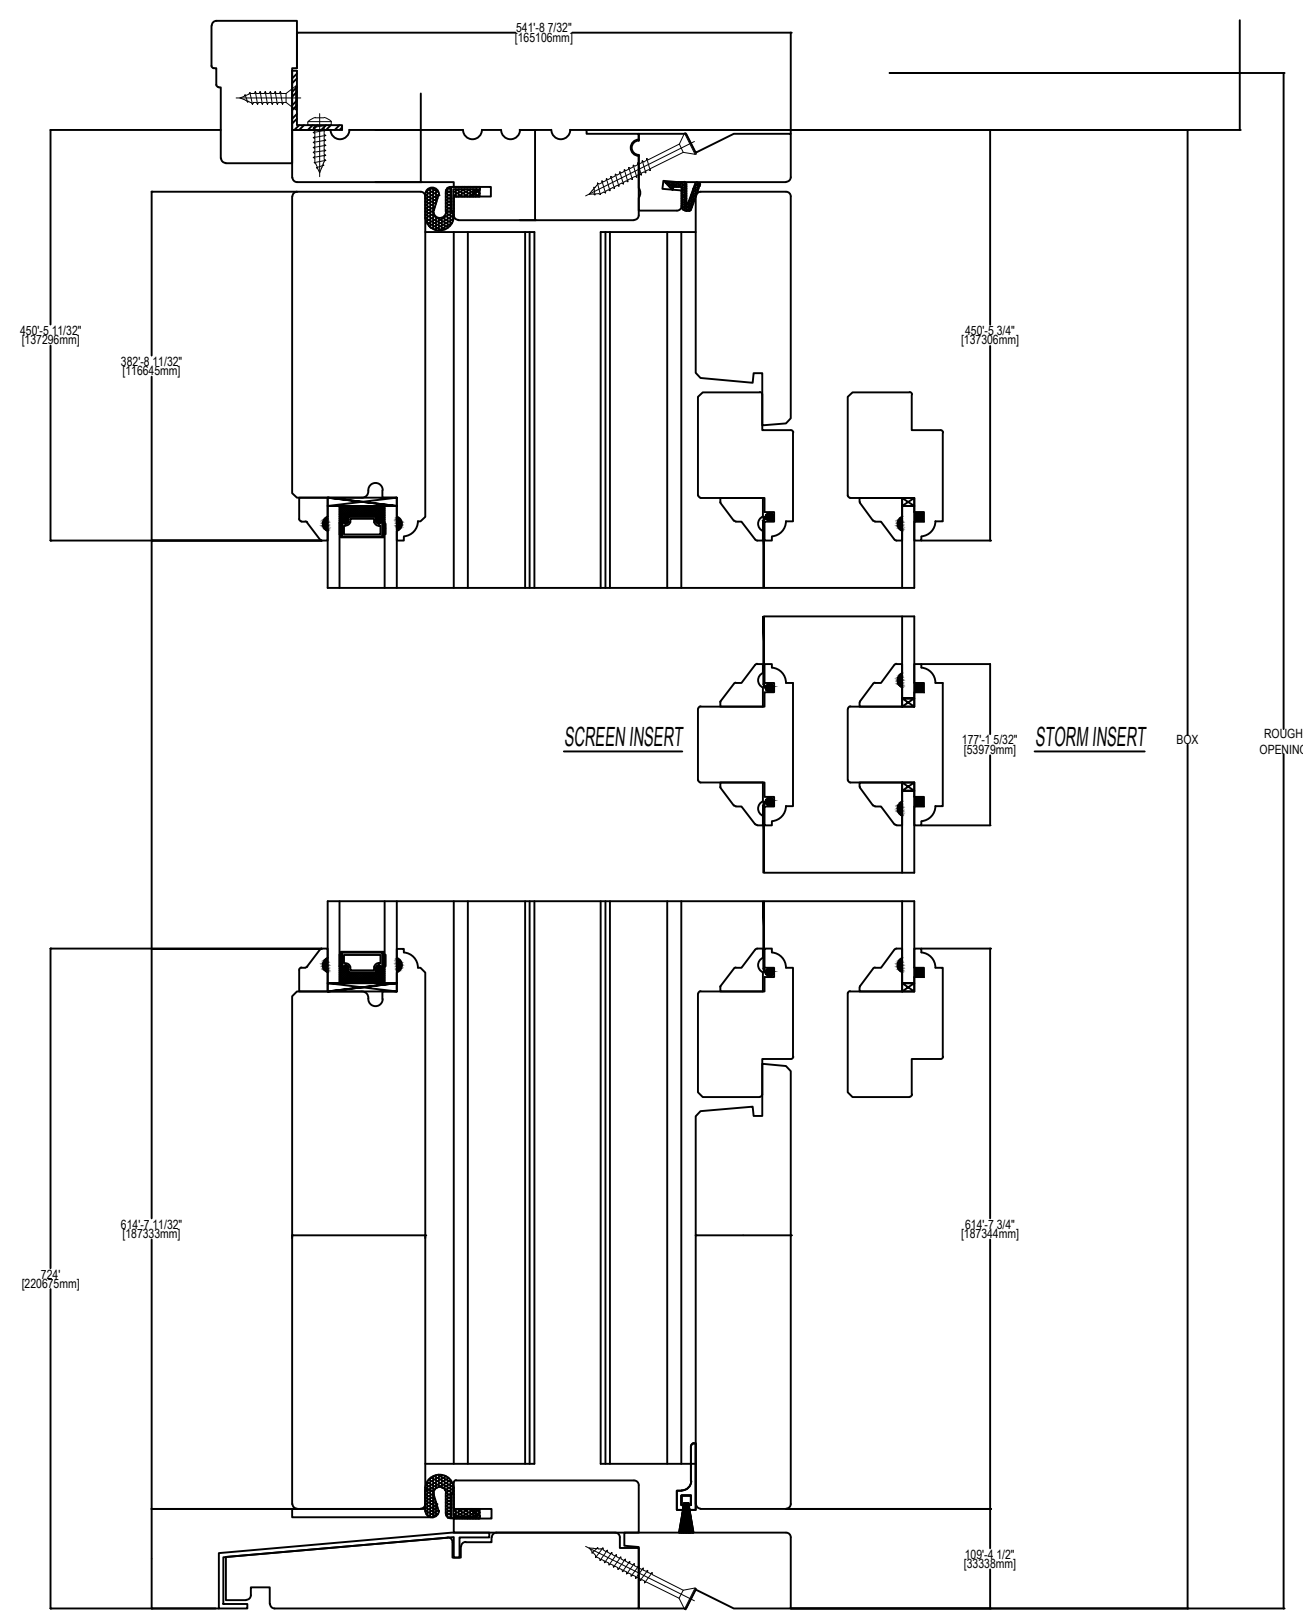

Door Outswing detail

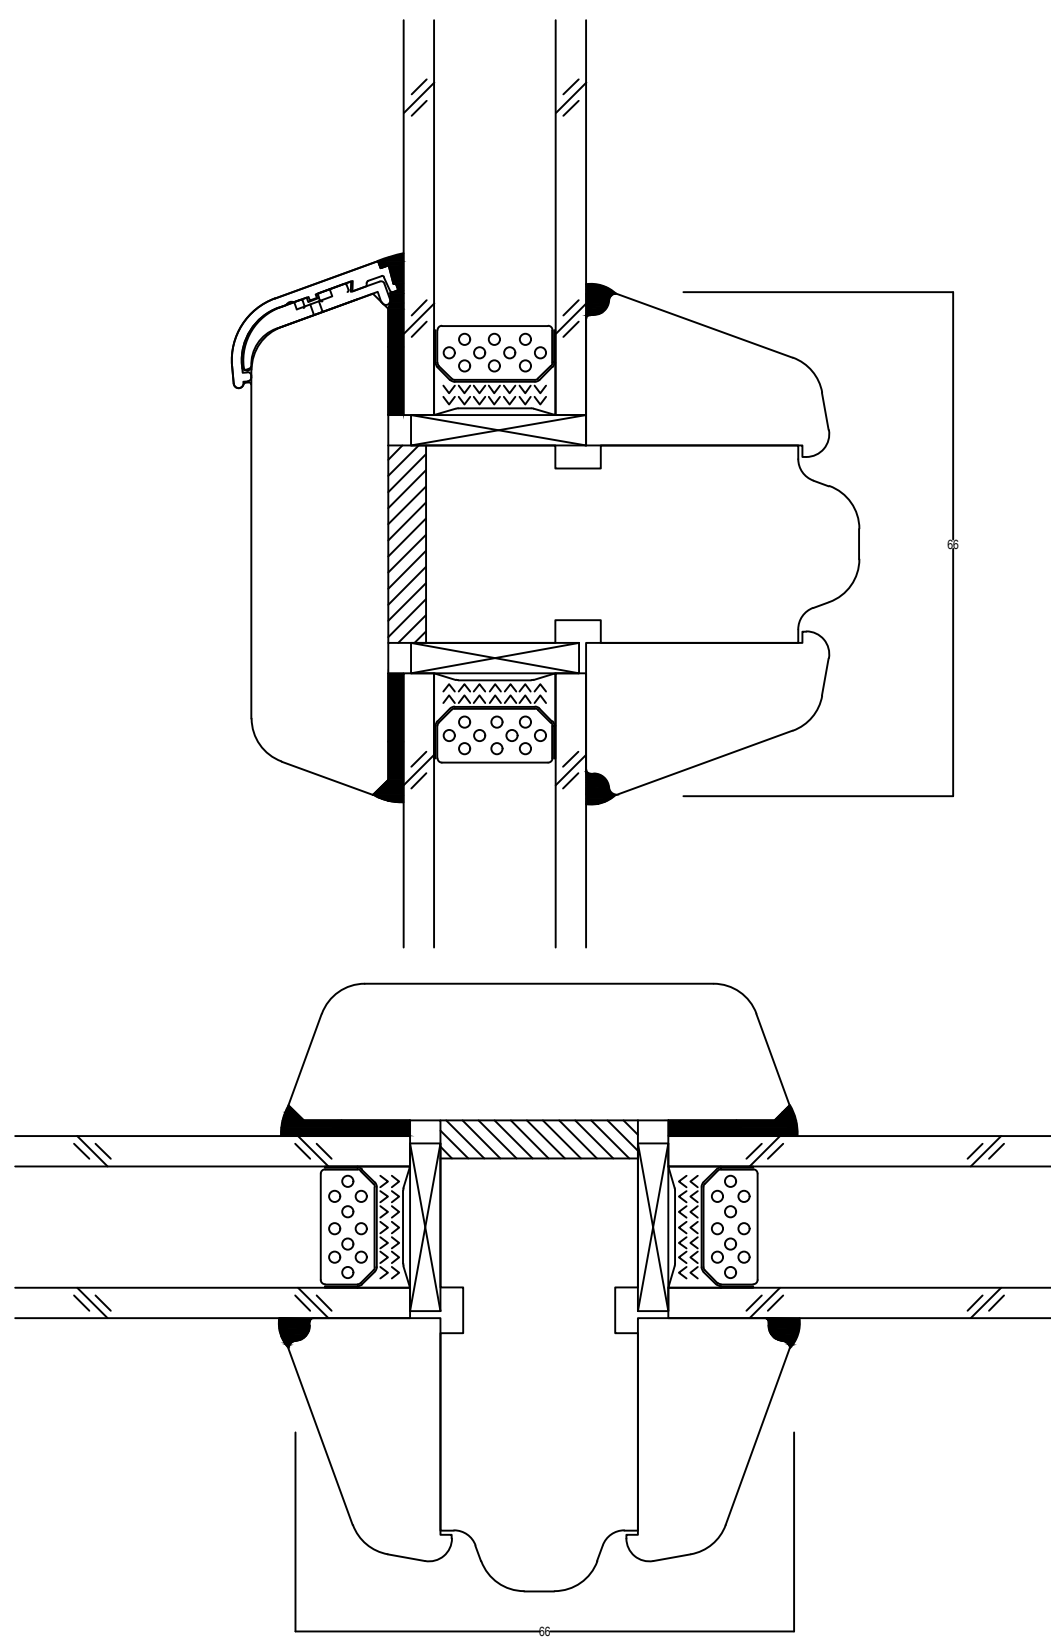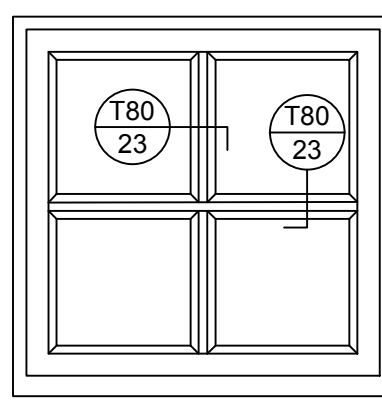

NOTES:

Figured Dimensions only to be taken from this drawing.
Do not scale for construction purposes.

Client must take their own assurances on:

- 1) soil conditions including gradient of land
- 2) suitability of storm water drainage
- 3) Trees & their effect on foundation design
- 4) position of main sewer/ septic tanks

This drawing is to be read in conjunction with Engineers structural details & other specialist contractors drawings.

All workmanship to comply with relevant British Standards and / or Code of Practice. Refer to schedules / other drawing for finishes, fittings & services.

This drawing is for planning and Building purposes only. All items not requiring approval by the L.A. are able to be agreed between the employer and the contractor before entering into a contract.

The contractor is responsible for checking all dimensions and levels prior to commencement of work and discrepancies reported for verification.

FOR REVIEW

DESIGN LAYOUT DRAWINGS

Date	Revisions
© This drawing is the copyright of Blue Rose Interior Architecture and shall not be reproduced in whole or in part without their express permission.	

Client

MR & MRS COOPER

Job Title:

47A KING STREET ARUNDEL

Drawing Title:

FLOOR PLANS AND DETAILING

Scale:	Date:
VARIES	14/12/2018

Drawn by:	Checked by:
FR	

BLUE ROSE INTERIOR ARCHITECTURE LTD

THE OLD BANK HOUSE
1 HIGH STREET
ARUNDEL
BN18 9AD

Tel: 01903 885811
Email: info@blurose3d.co.uk
www.blurose3d.co.uk

Drg No:	Rev
01	14/12