




All work to comply with building regulations and planning consent.
Workmanship and materials to comply with British standards and code of practice.
Scaled dimensions are approximate, take exact dimensions from site.
This drawing was prepared for local authority approval and not as a working drawing.
LOCAL AUTHORITY MAY SCALE THE DRAWING
Any deviation from the drawing to be agreed with the local authority.
Any queries to be agreed prior to construction.
See separate details for Structural engineers calculations.

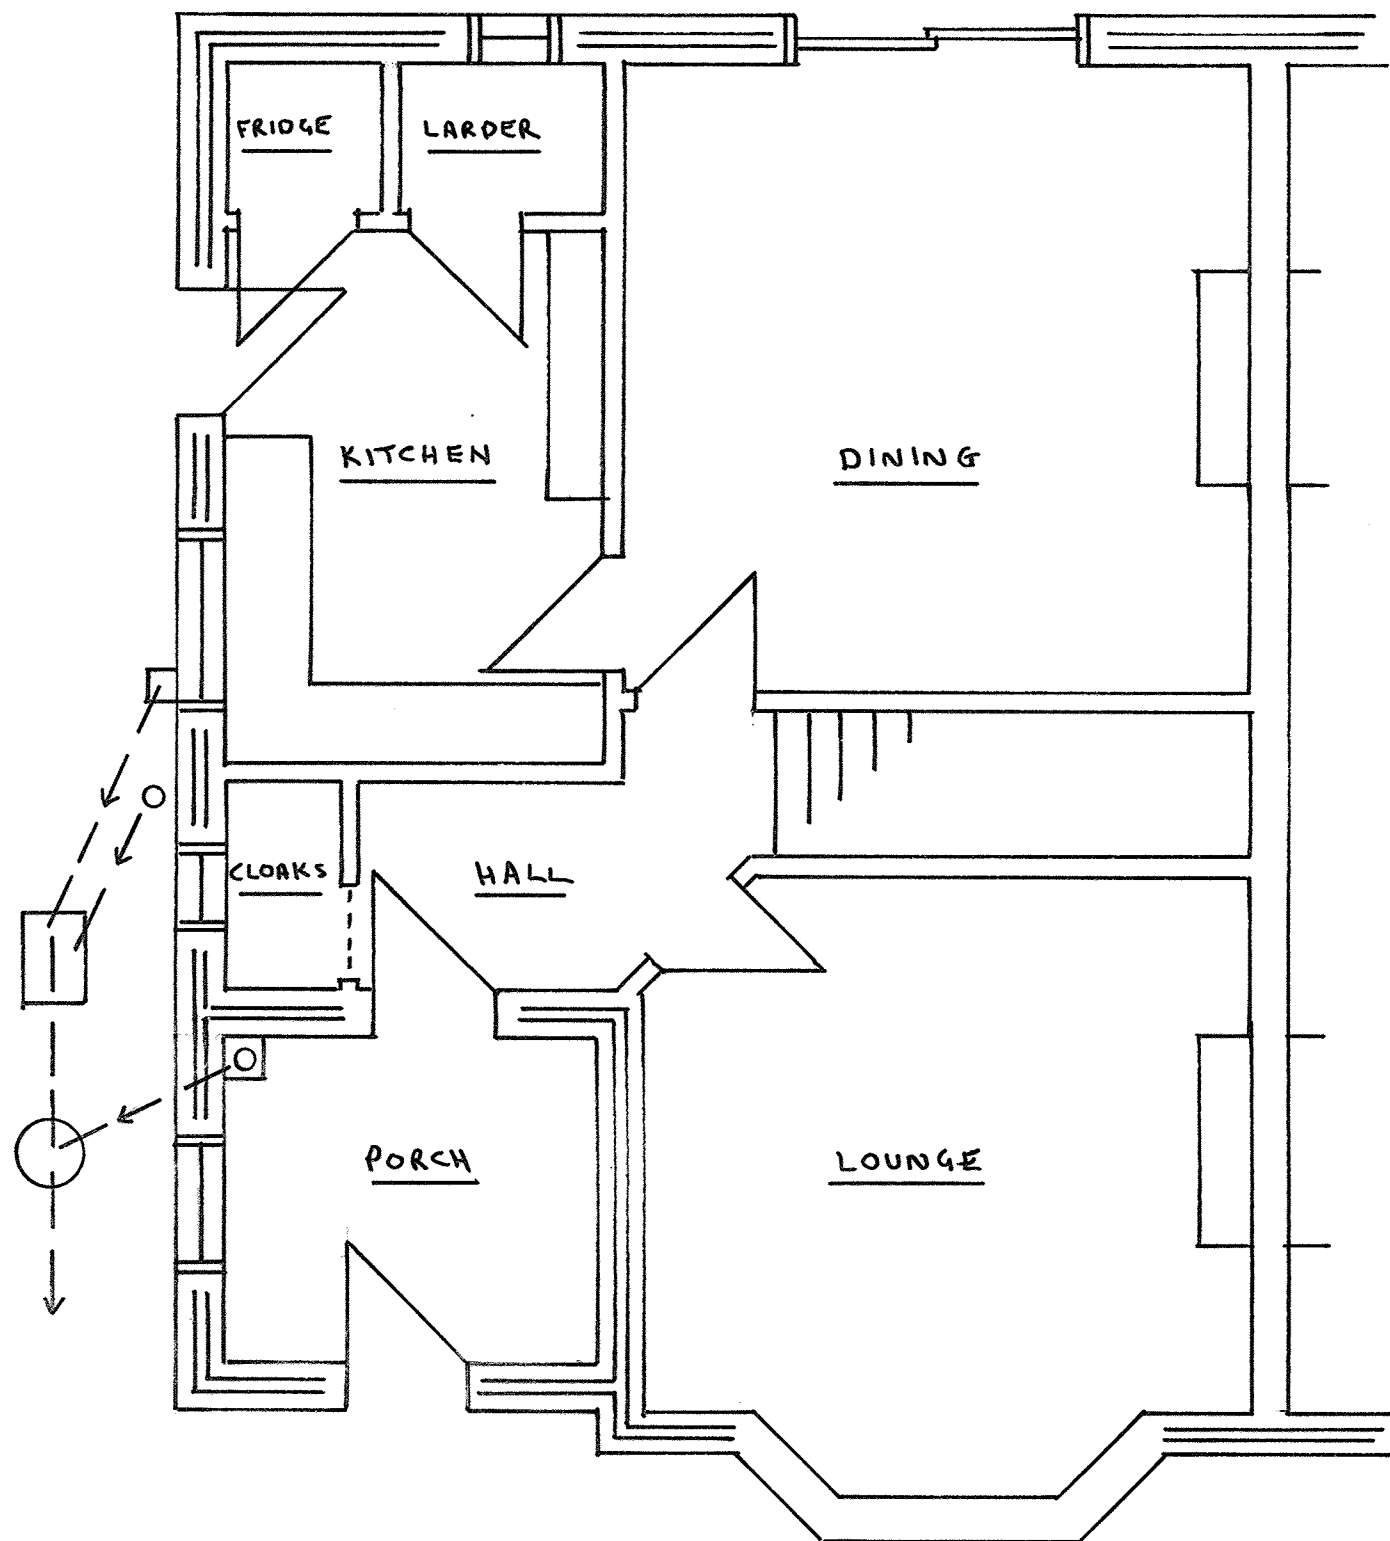

GROUND FLOOR PLAN 1:50 AT A1.

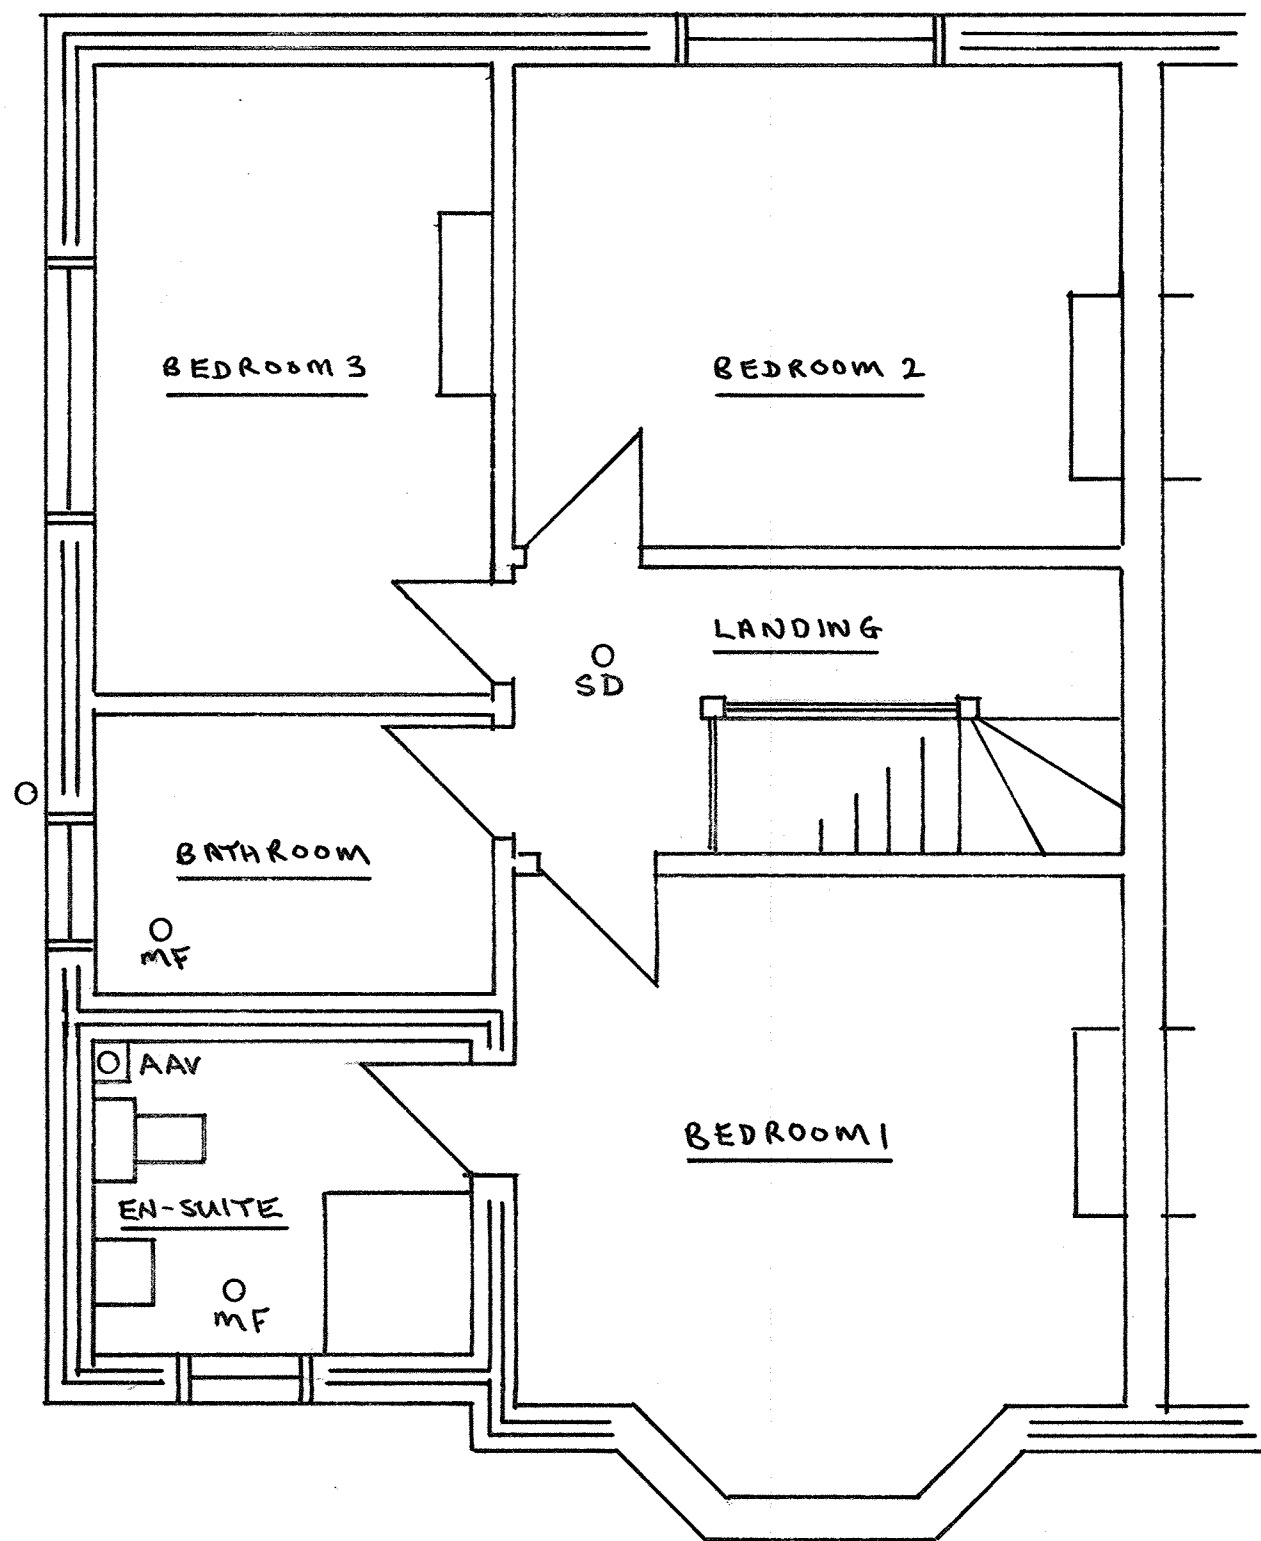

FIRST FLOOR PLAN 1:50 AT A1

 

Tony Standing Designs Drawing for Domestic Extensions					
Title	PROPOSED LOFT CONVERSION AT 14 QUEENS LANE, ARUNDEL. BN18 9JN.				
Client	MRS. R. GARDNER.				
Drawn By:	TS	Drawing	C1002-3	Scale	AS SHOWN
Date	NOV. 2020	Revision			
Mr A J G Standing 4 Coombe Road, Steyning BN44 3LF		Phone: 01903 814151 / 07595 277995			