


All work to comply with building regulations and planning consent.
Workmanship and materials to comply with British standards and code of practice.
Scaled dimensions are approximate, take exact dimensions from site.
This drawing was prepared for local authority approval and not as a working drawing.
LOCAL AUTHORITY MAY SCALE THE DRAWING
Any deviation from the drawing to be agreed with the local authority.
Any queries to be agreed prior to construction.
See separate details for Structural engineers calculations.




FRONT ELEVATION (SOUTH) 1:50 AT A1

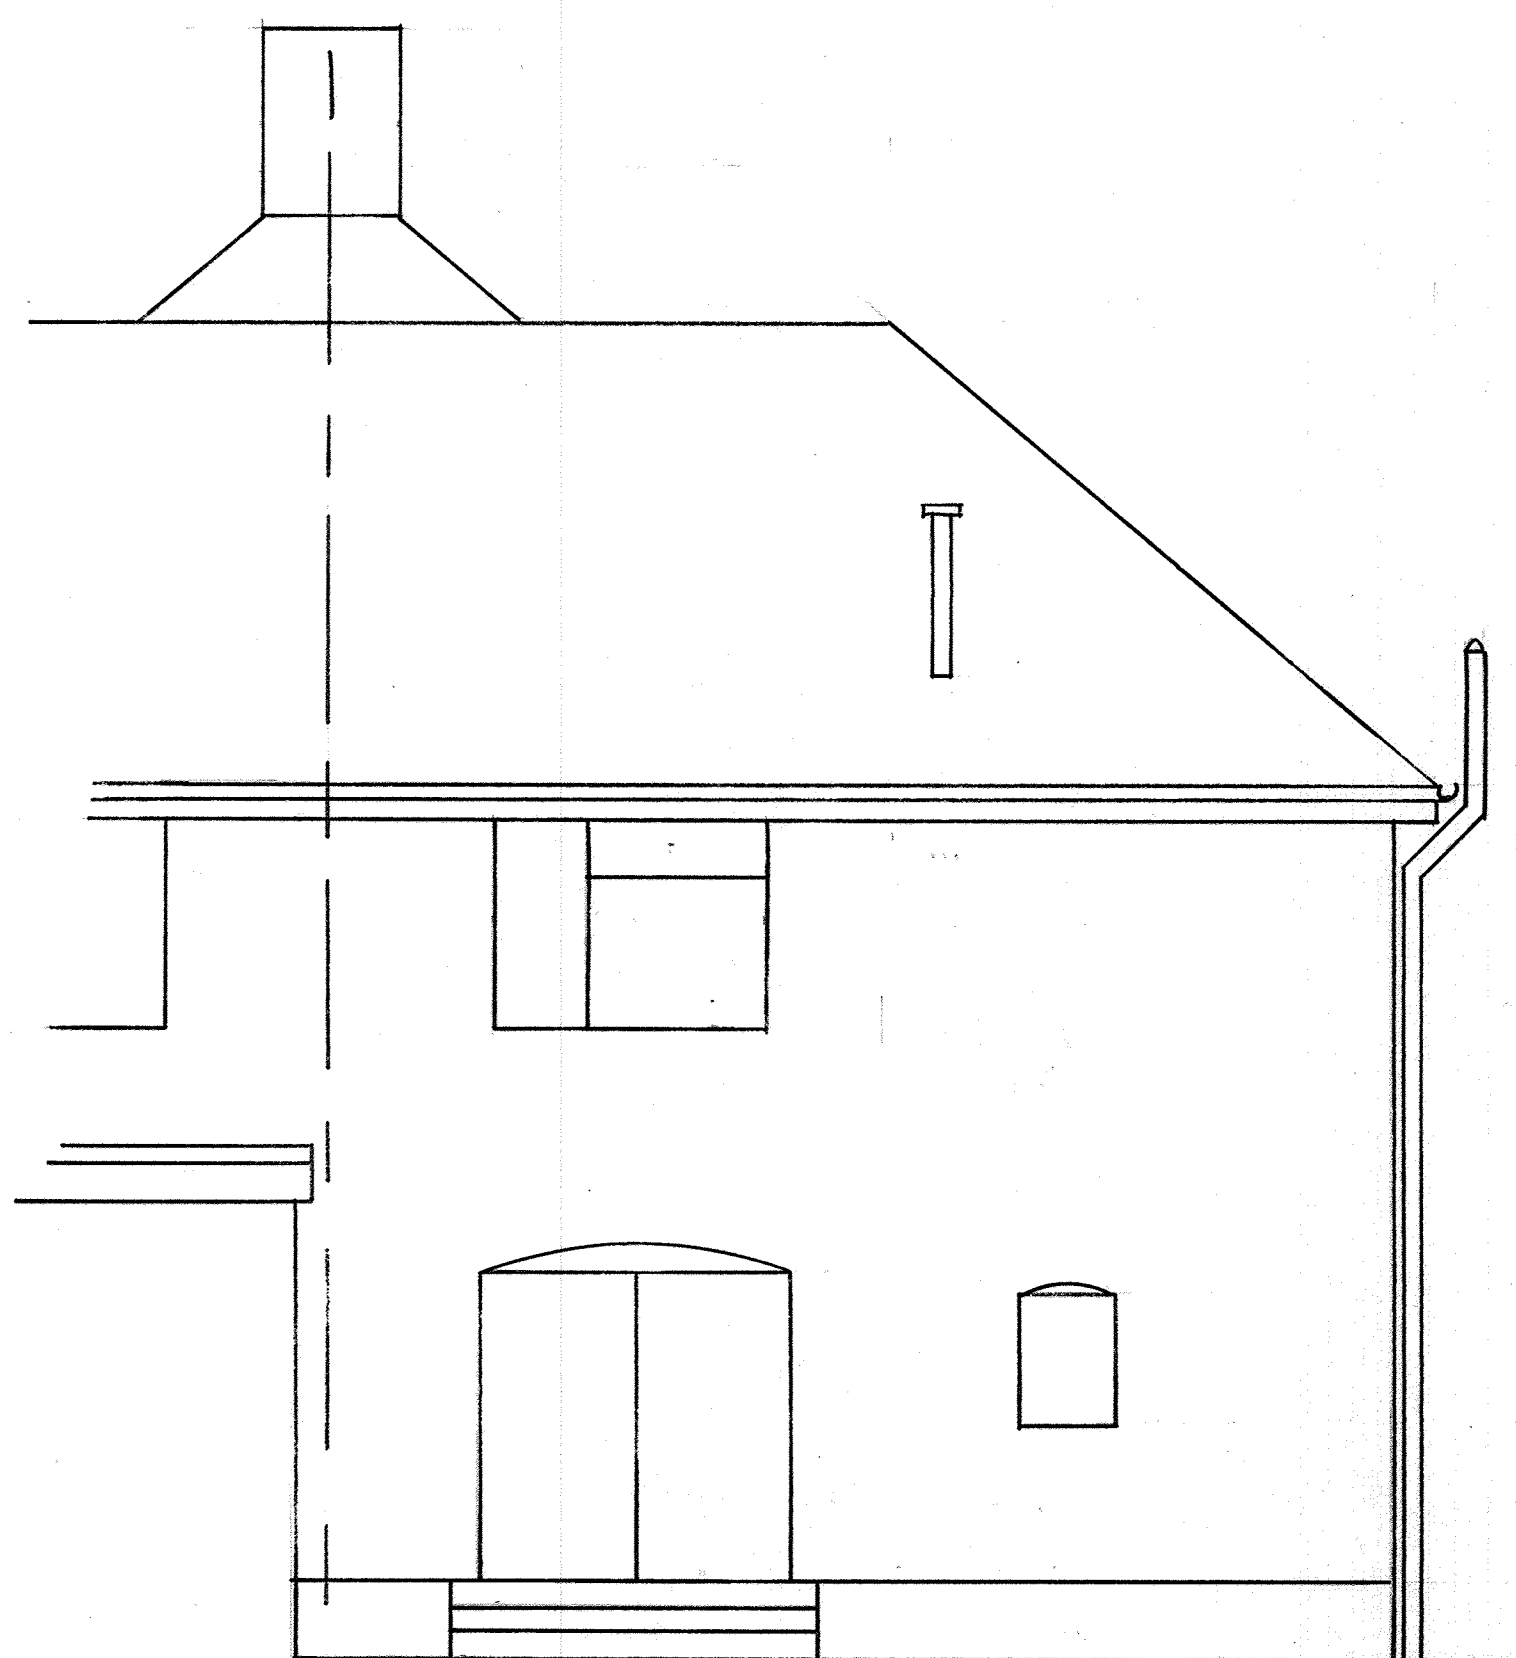


REAR ELEVATION (NORTH) 1:50 AT A1




SIDE ELEVATION (WEST) FROM 14A.1:50 AT A1

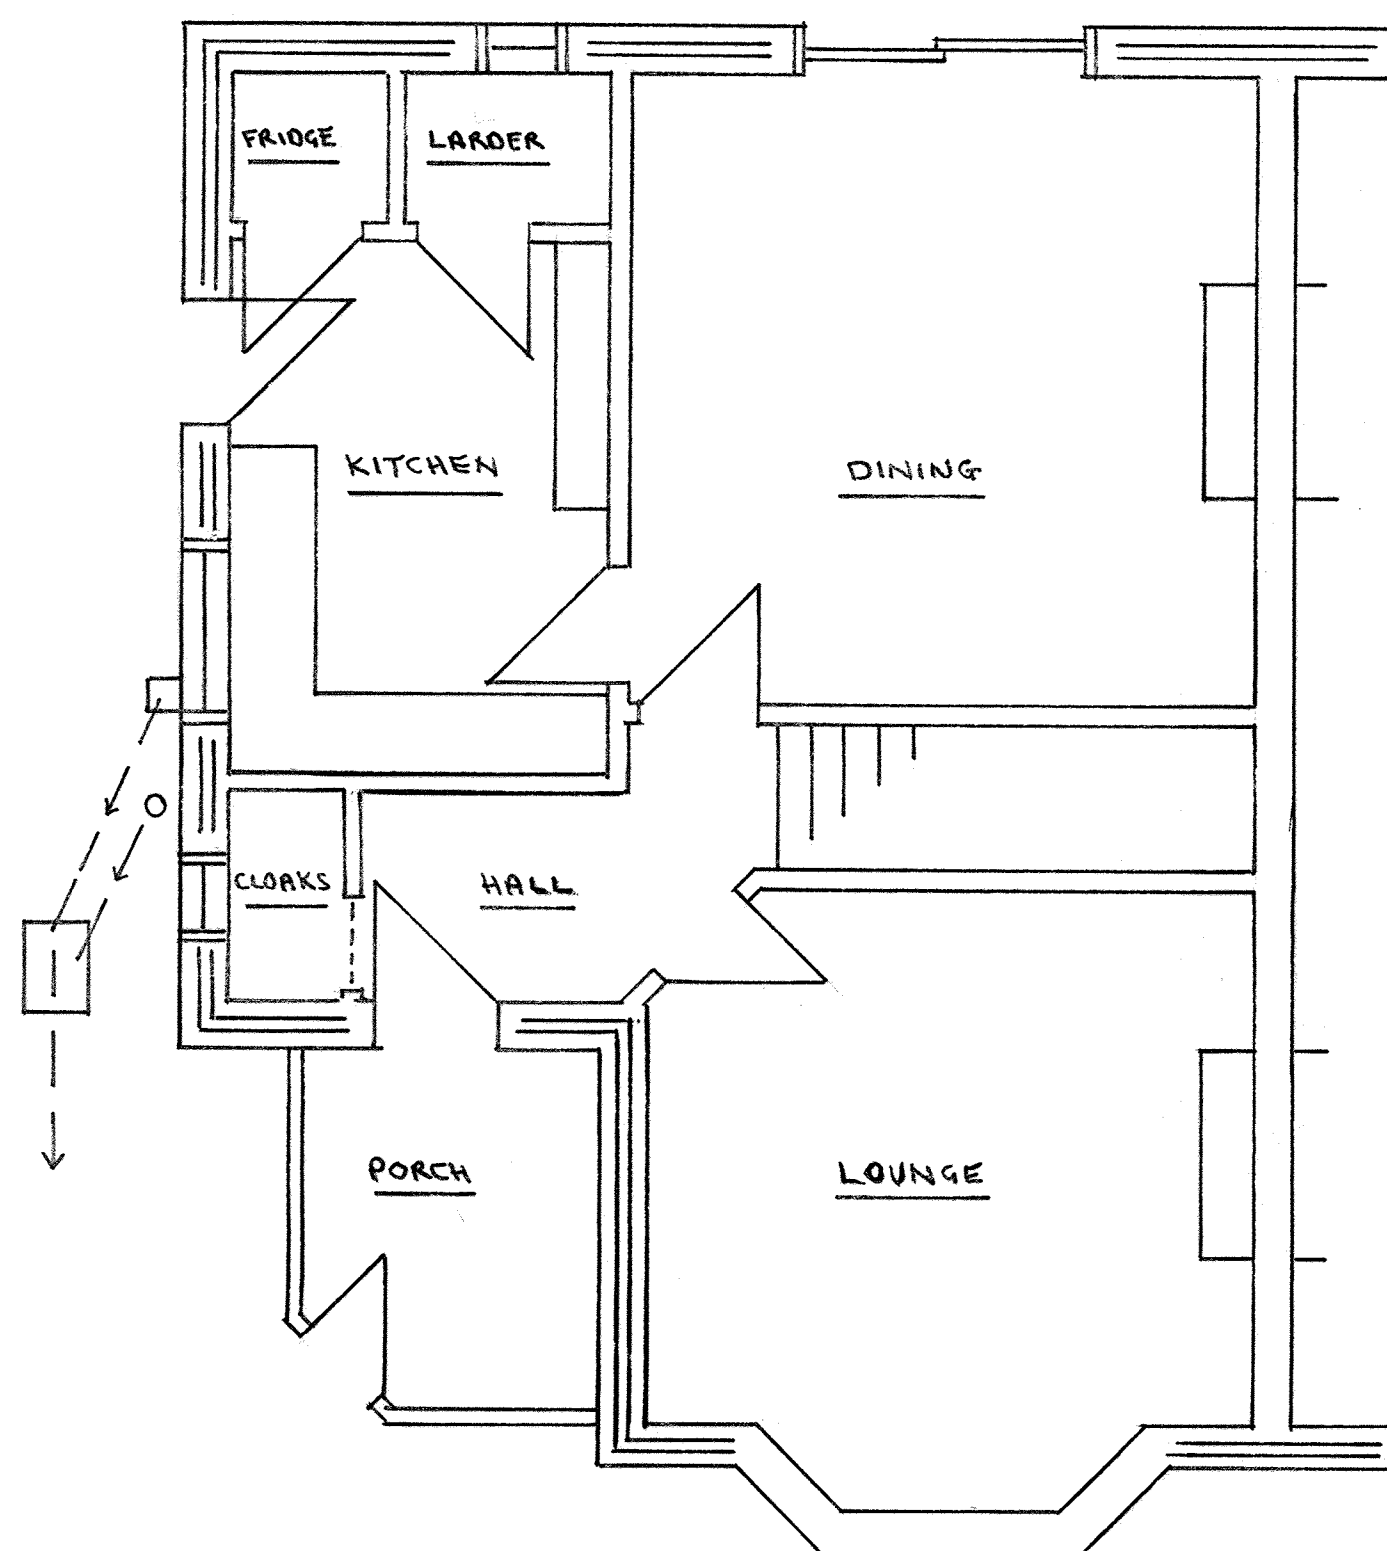


GROUND FLOOR PLAN 1:50 AT A1

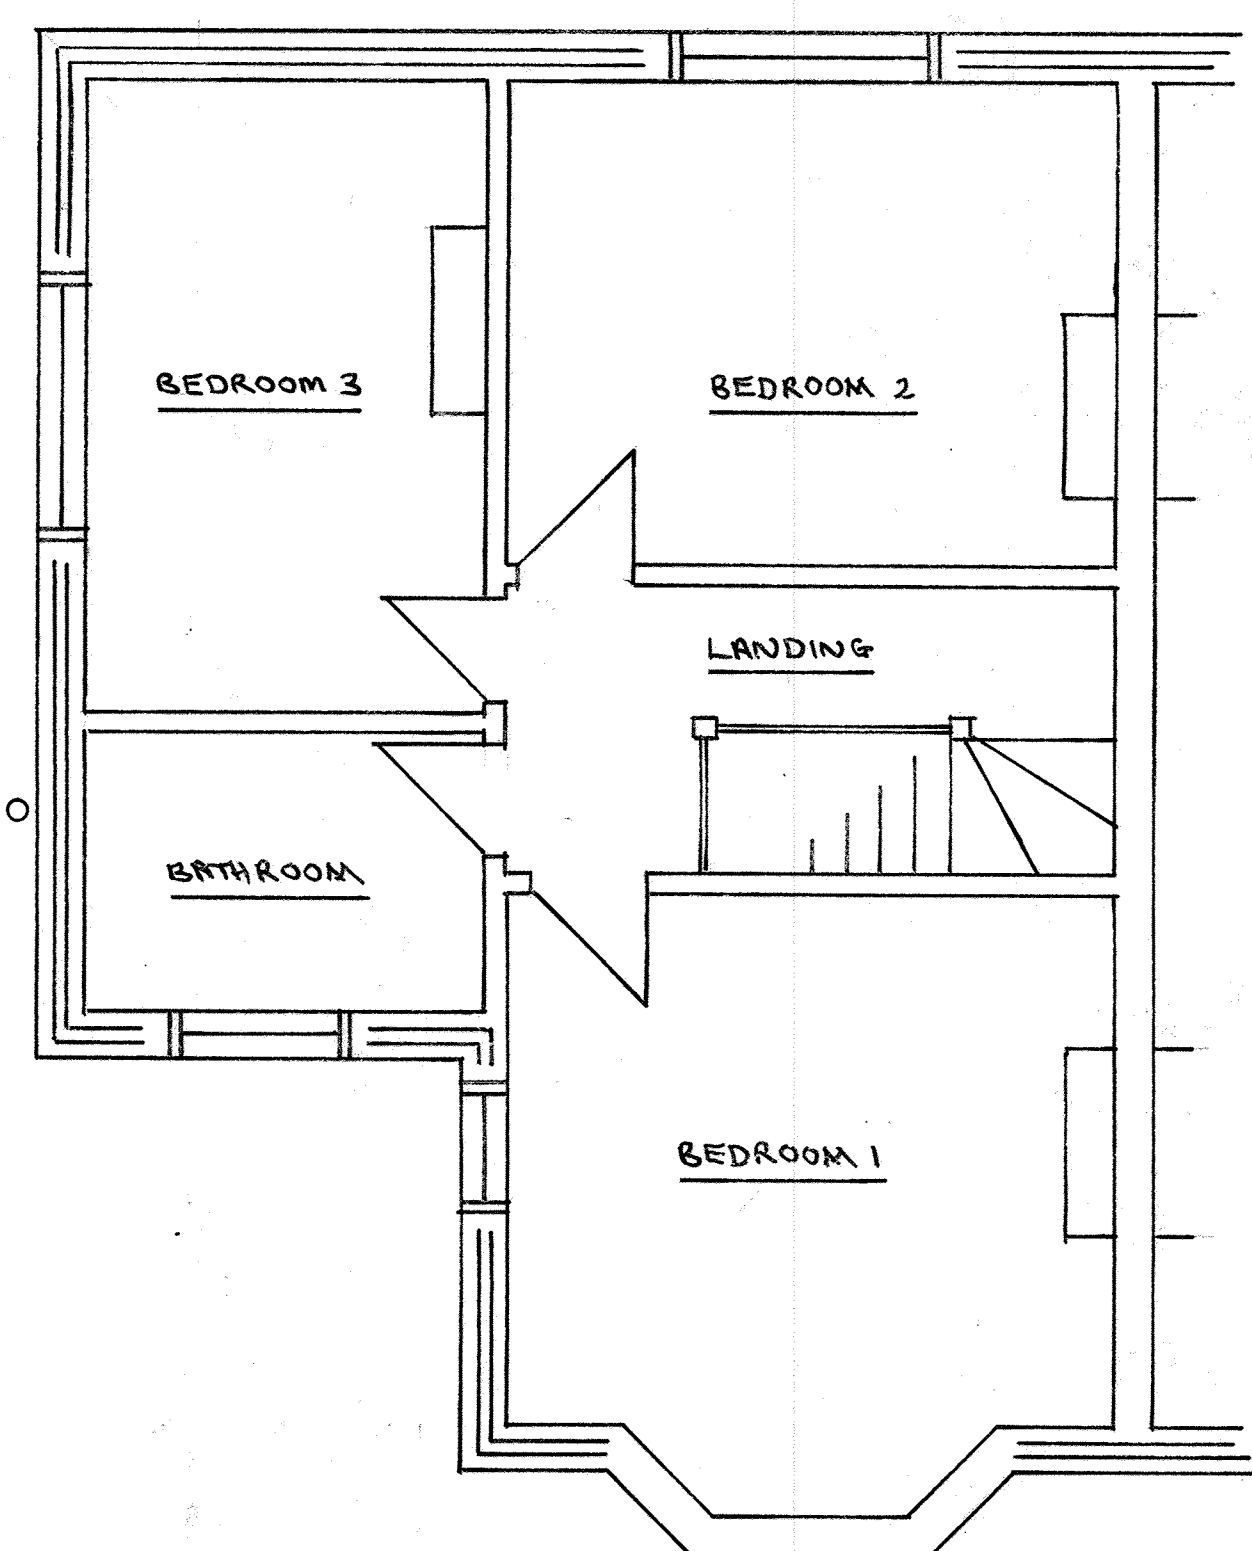

FIRST FLOOR PLAN 1:50 AT A1

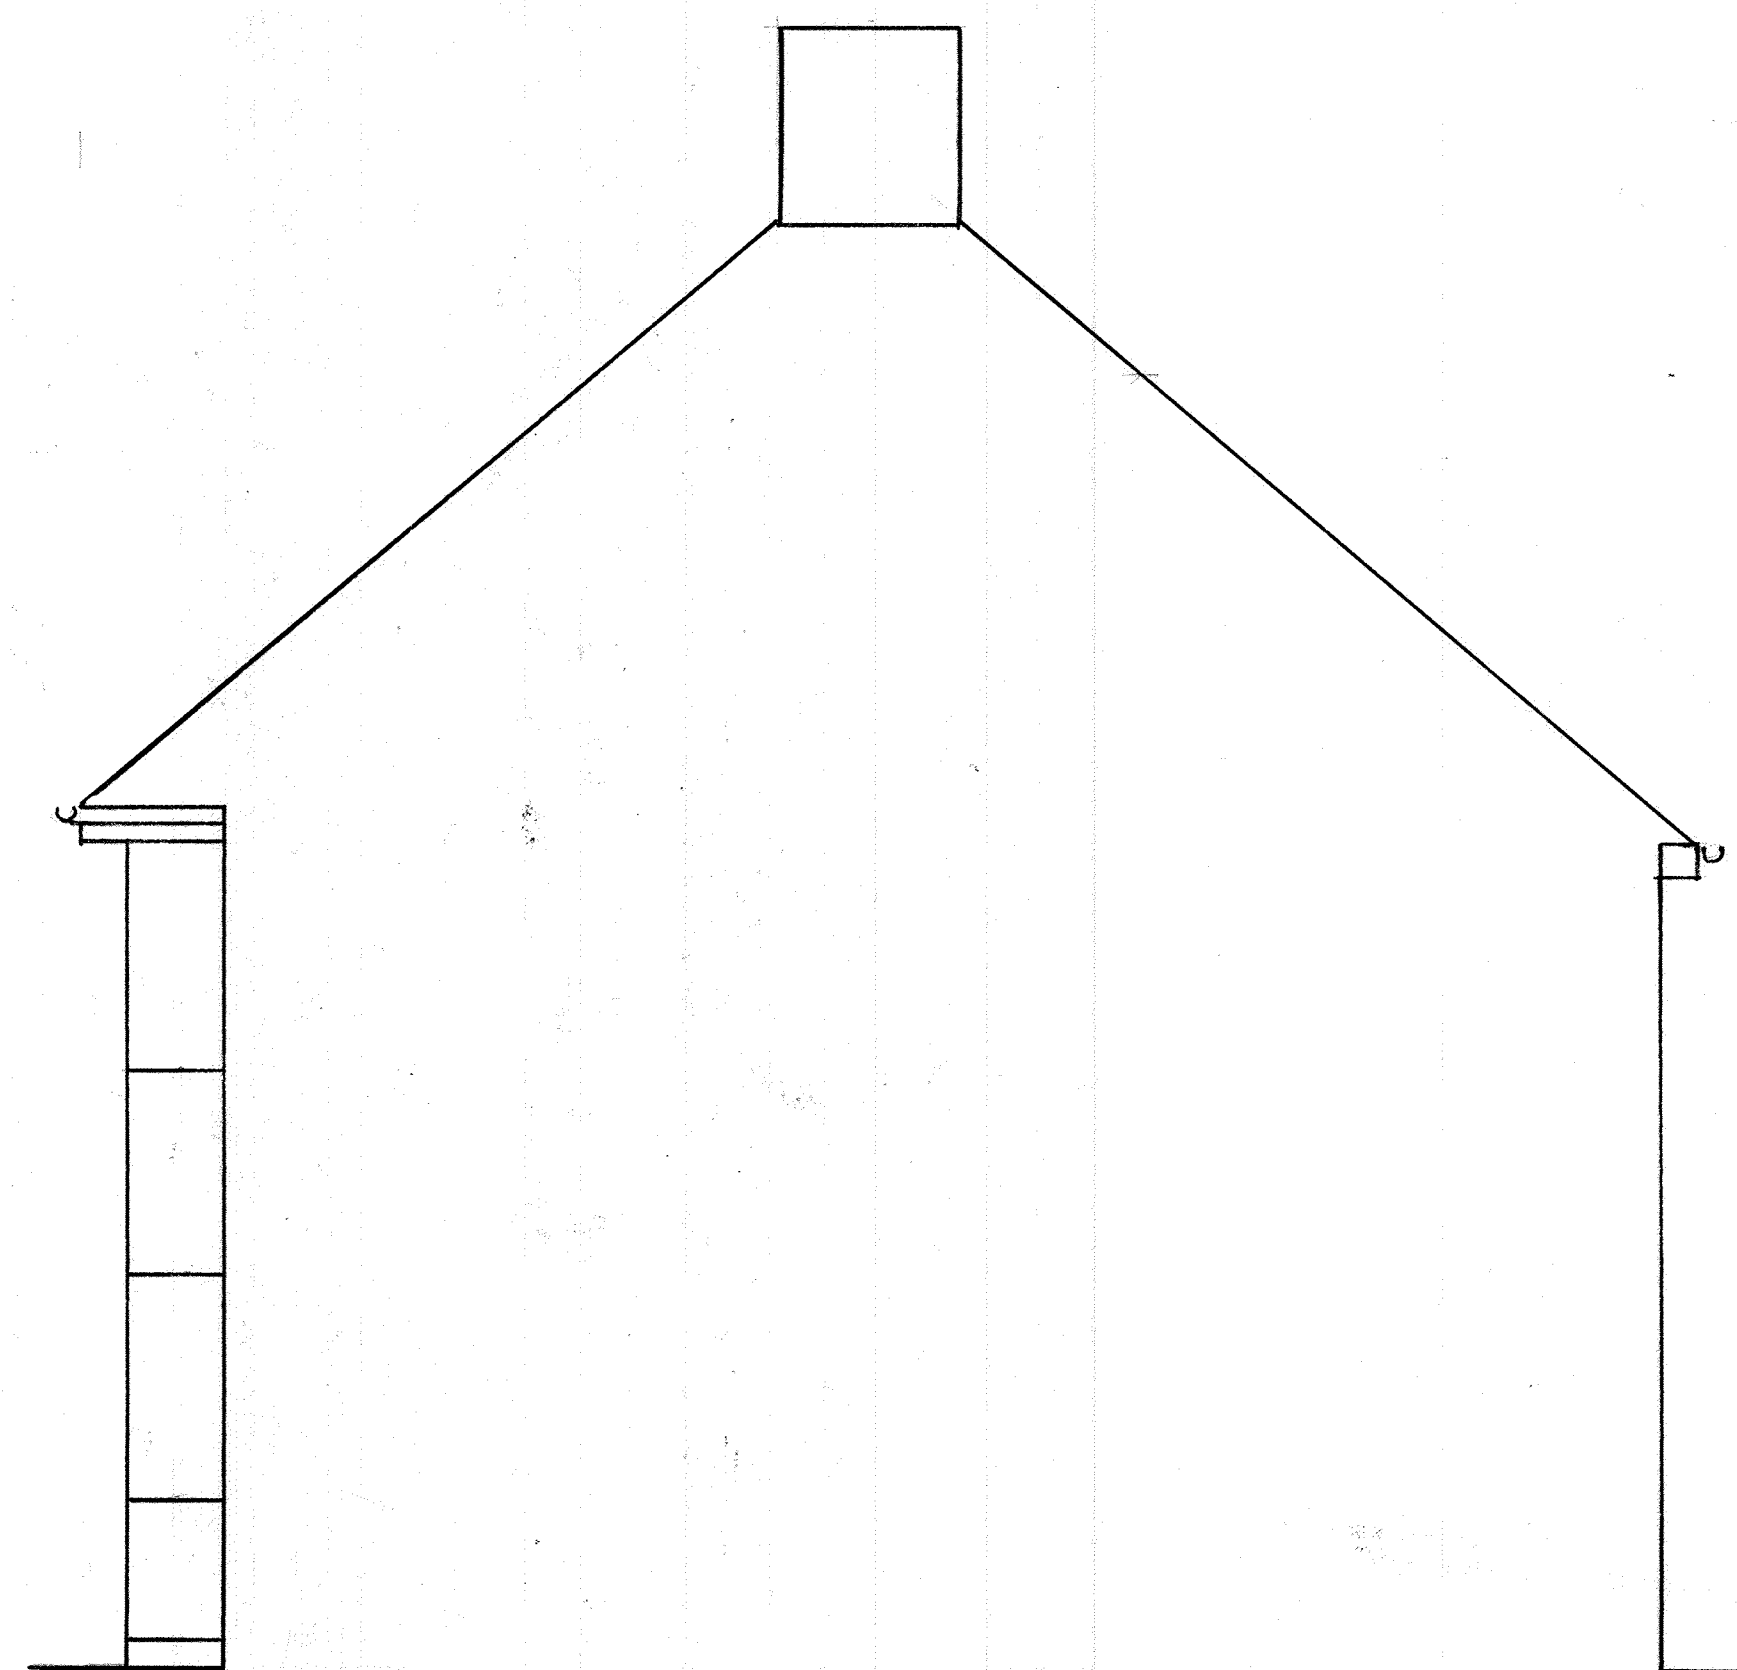

SIDE ELEVATION (EAST) FROM 12 1:50 AT A1

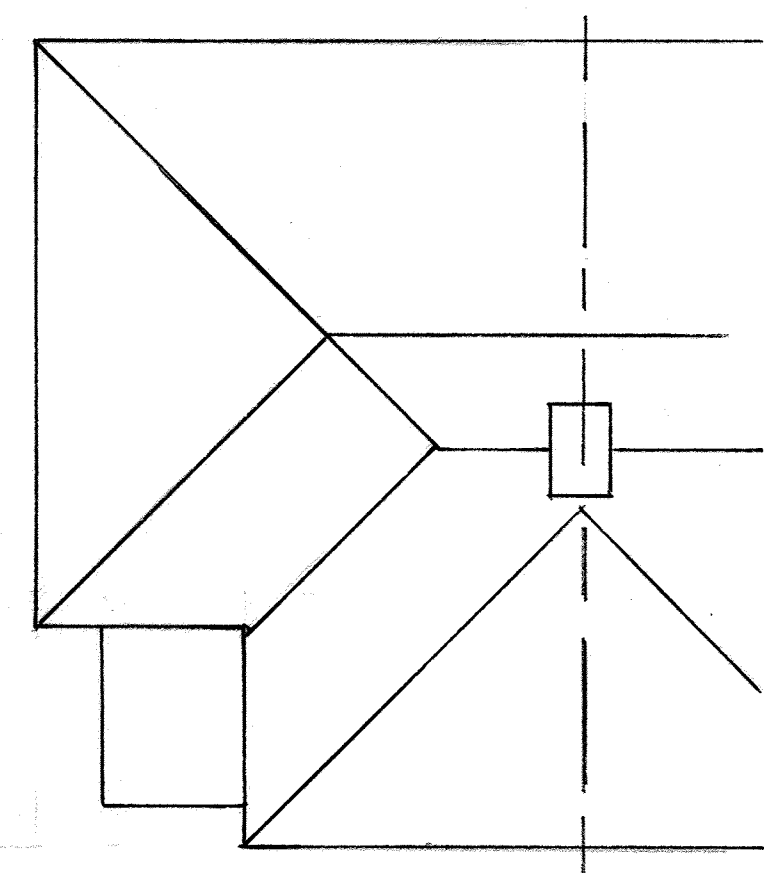

ROOF PLAN 1:100 AT A1

Tony Standing Designs
Drawing for Domestic Extensions

Title	EXISTING HOUSE AT				
	14 QUEENS LANE, ARUNDEL. BN18 9JN				
Client	MRS. R. GARDINER .				
Drawn By:	TS	Drawing	C1002-1	Scale	AS
Date	NOV. 2020	Revision	A	SHOWN	
Mr A J G Standing 4 Coombe Road, Steyning BN44 3LF		Phone: 01903 814151 / 07595 277995			