

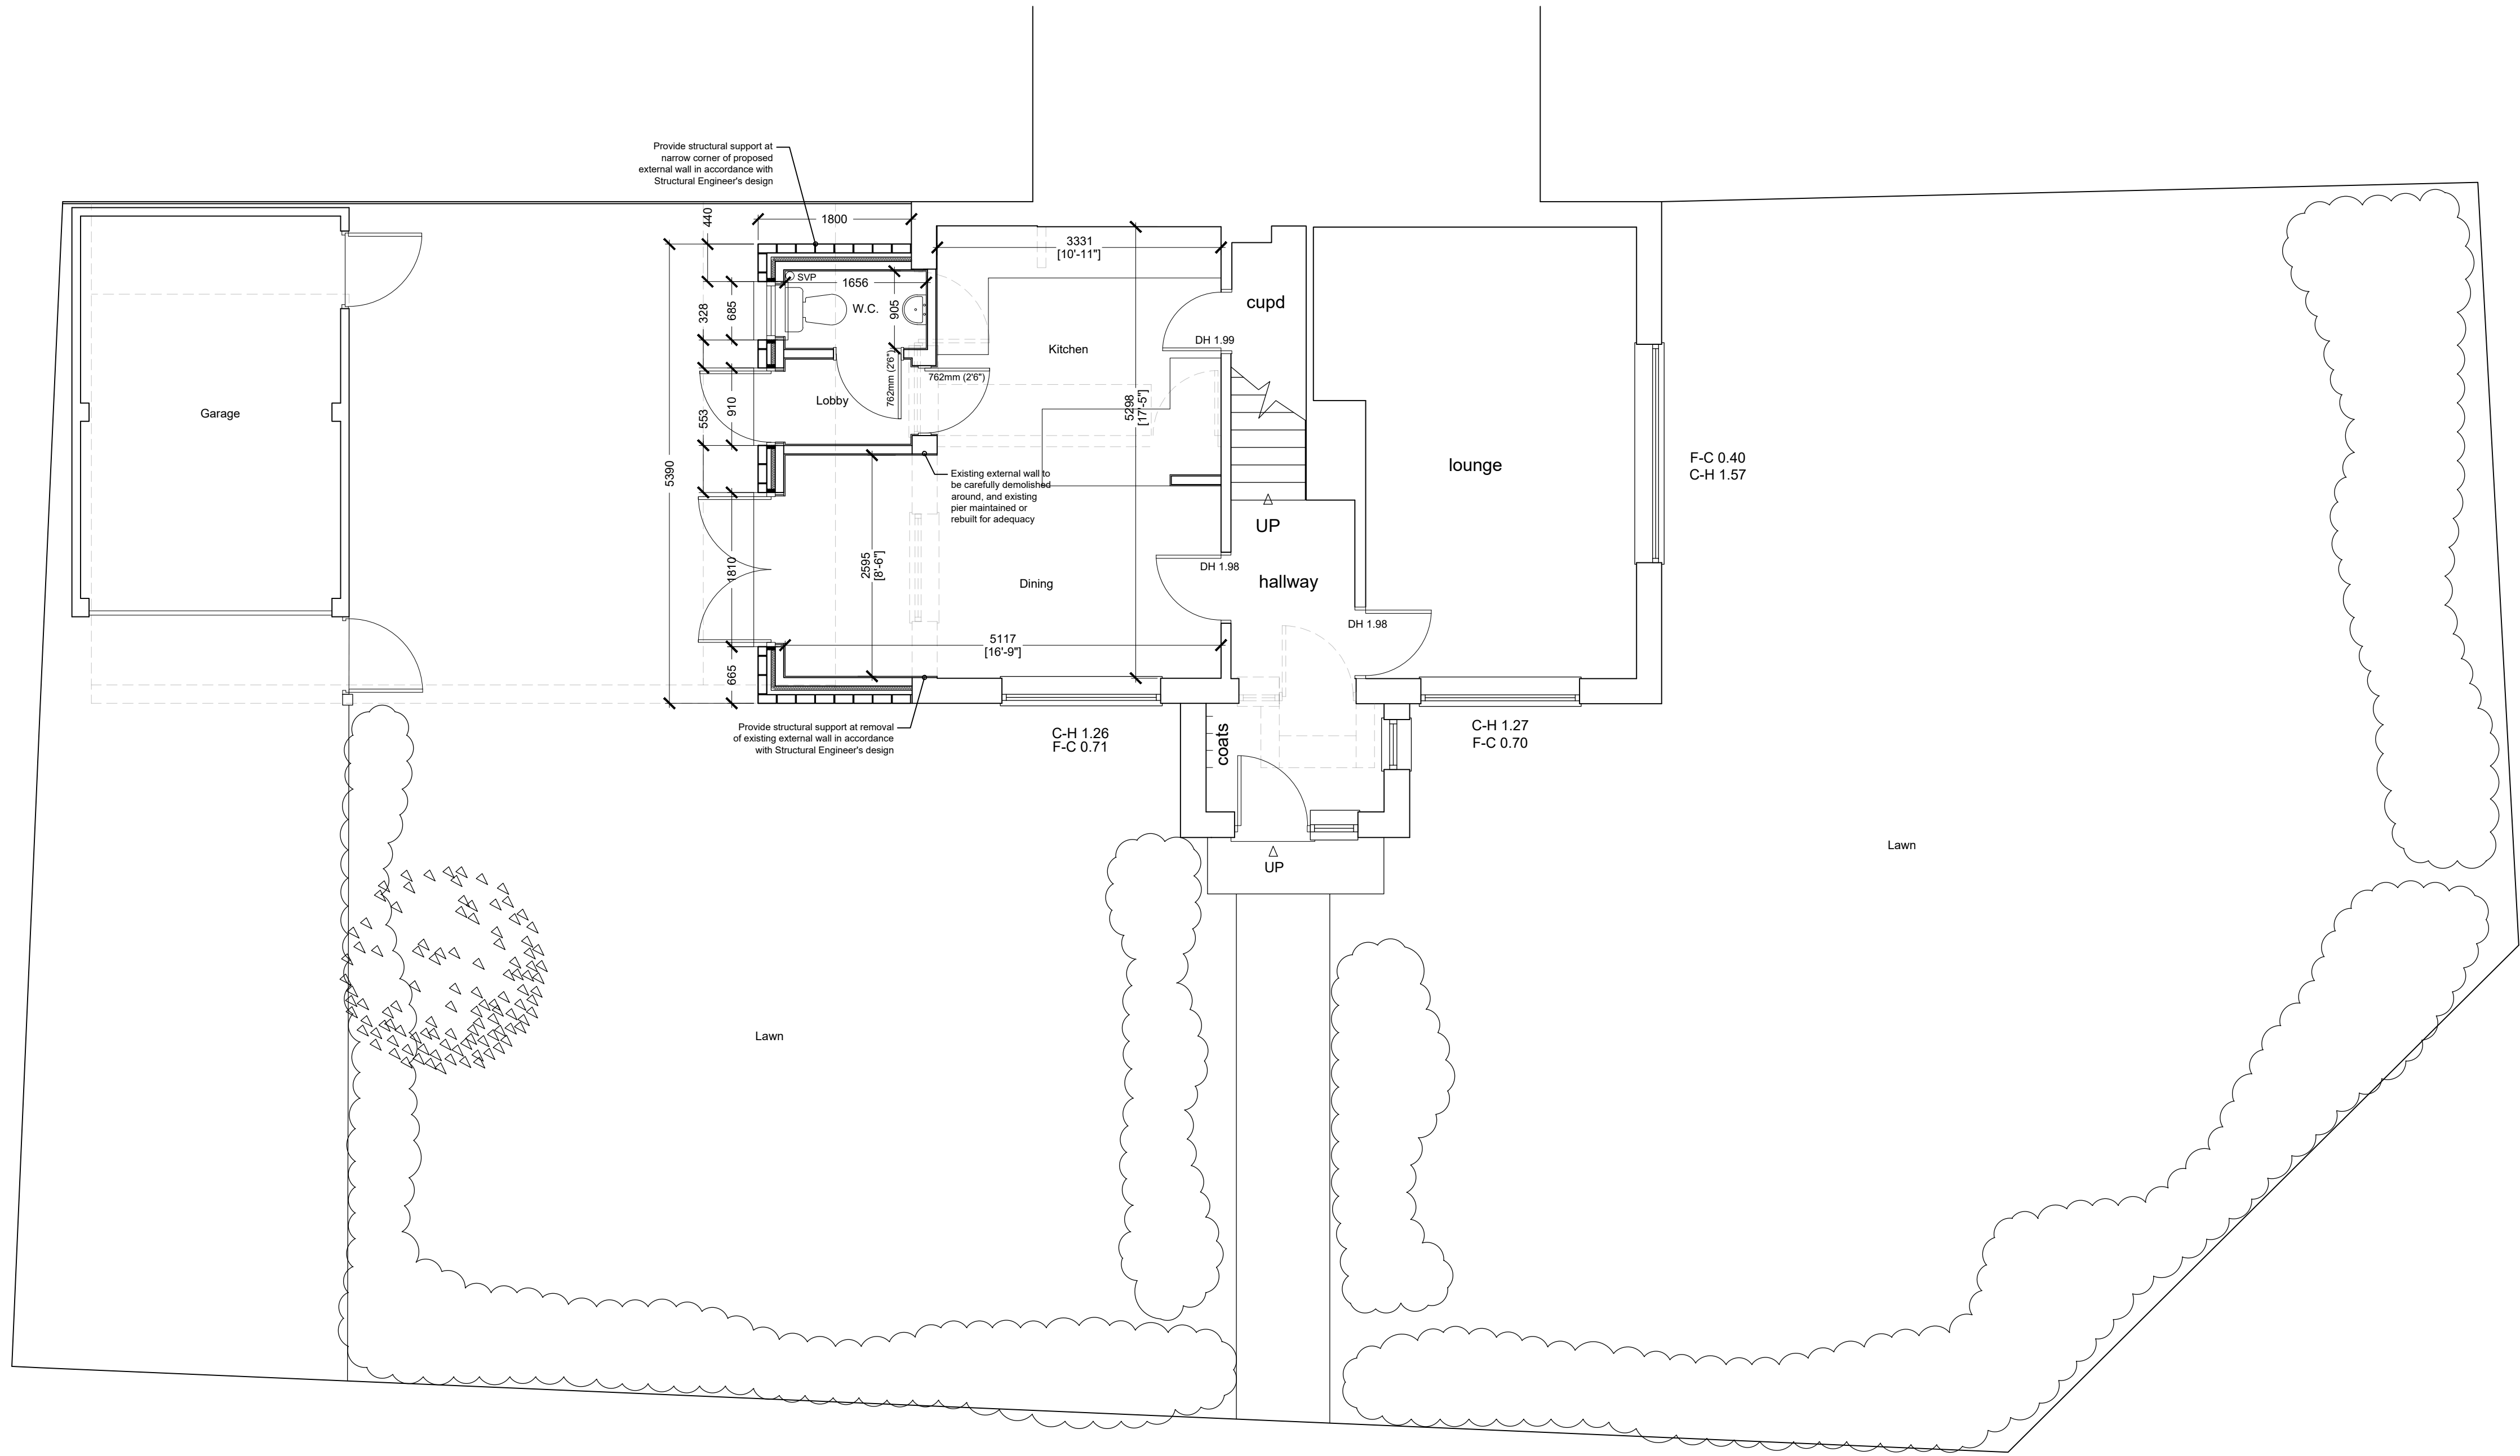


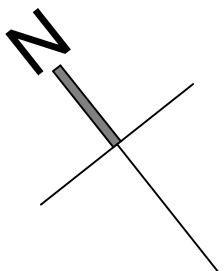


Proposed Ground Floor Plan 1:50

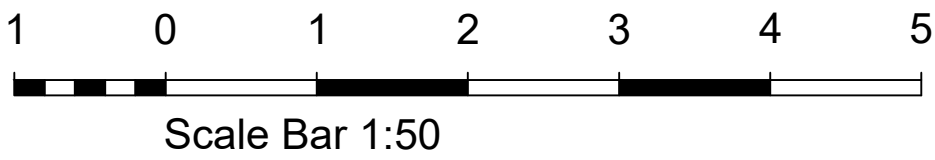

- NOTES**
- DO NOT SCALE OFF THIS DRAWING EXCEPT FOR PLANNING PURPOSES
 - CHECK ALL DIMENSIONS ON SITE BEFORE ANY WORK IS COMMENCED
 - ALL GOODS MATERIALS AND WORKMANSHIP MUST CONFORM WITH CURRENT BUILDING REGULATIONS, BRITISH STANDARDS AND CODES OF PRACTICE
 - COPYRIGHT OF THIS DRAWING IS RETAINED BY THE ARCHITECT AND IT MUST NOT BE REPRODUCED WITHOUT WRITTEN CONSENT

REV	DATE	BY	AMENDMENT
B	04.12.20	RM	Planning issue
A	30.11.20	RM	Extension size and roof style

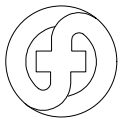**folkes architects**

The Old Forge
6 Church Street
Storrington
West Sussex
RH20 4LA

t. 01903 868629
info@folkesarchitects.co.uk

CLIENT
David Oliver

JOB TITLE
**2 Stewards Rise
Arundel
West Sussex
BN18 9ER**

DRAWING TITLE
**Proposed Ground Floor Plan
PLANNING ISSUE**

DATE	SCALE	DRAWN BY	RM
27.10.20	Shown on A1	CHECKED BY	MF

JOB NO.	DRAWING NO.	REVISION
0013	2.01	B