




Cellar Plan: Scale 1:100

Ground Floor Plan: Scale 1:100


First Floor Plan: Scale 1:100

Second Floor Plan: Scale 1:100

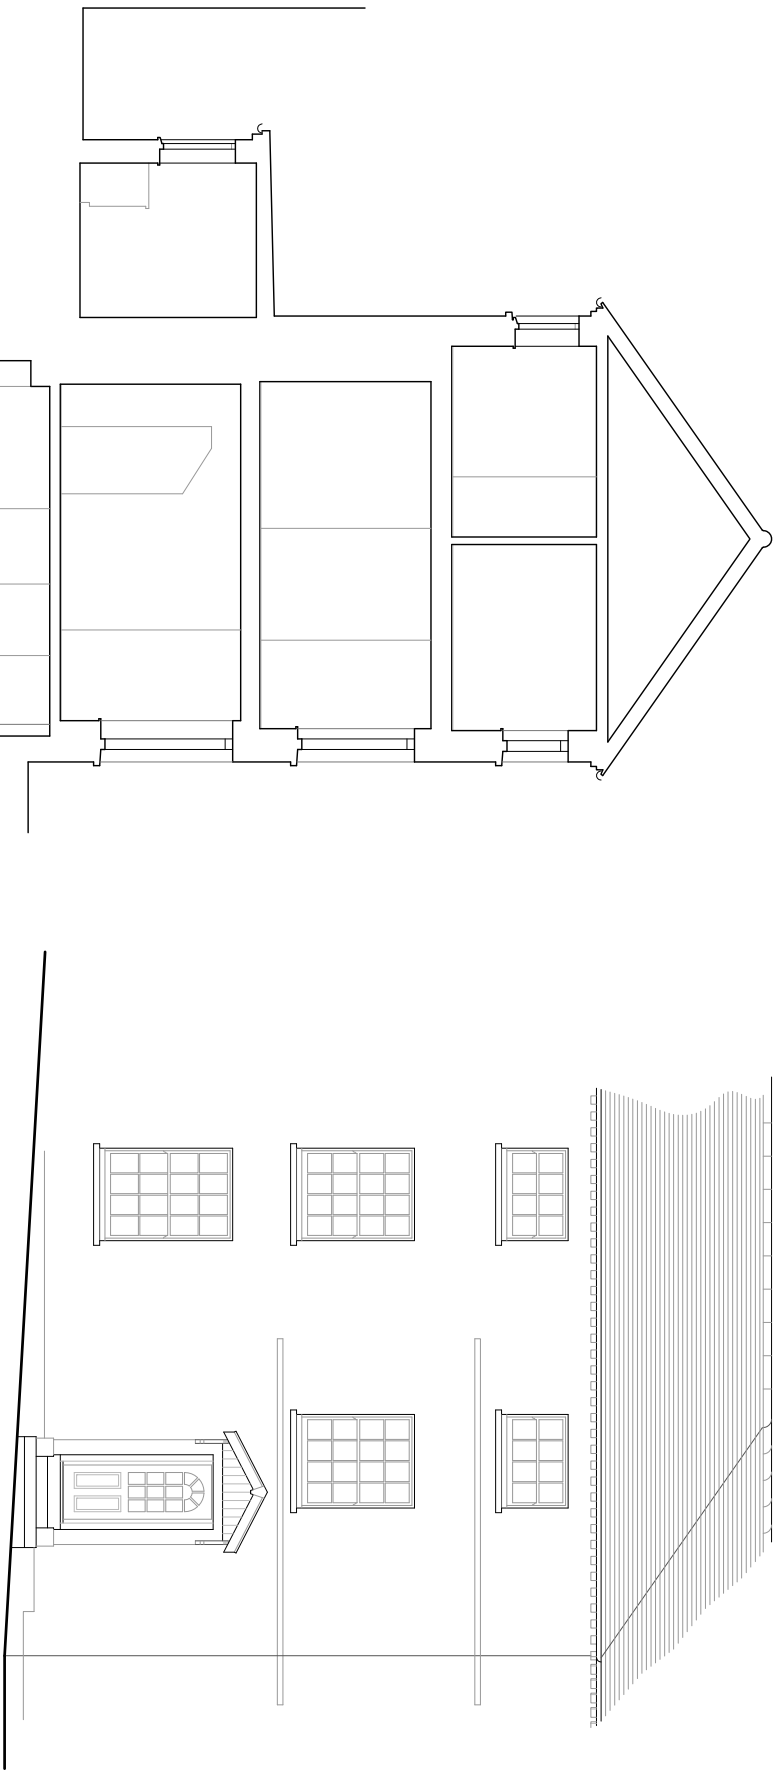

Typical Cross Section: Scale 1:100

West Elevation: Scale 1:100

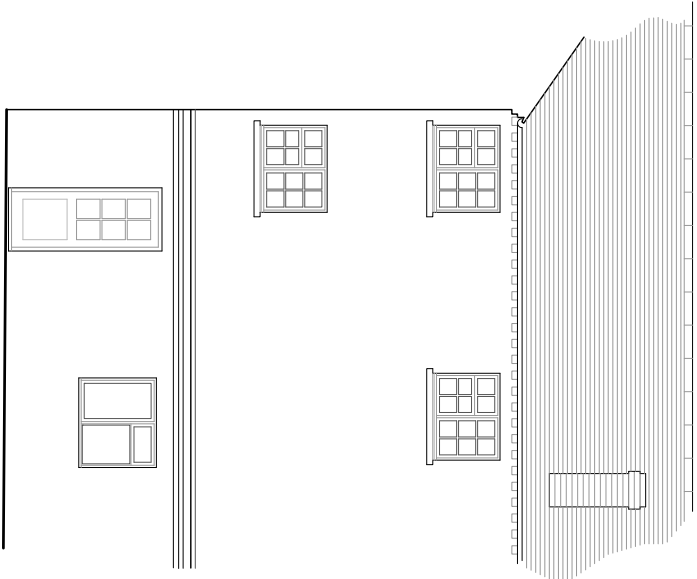

East Elevation: Scale 1:100

notes

Permission is granted to scale from this drawing for the purpose of Local Authority Planning Approval only. In all other cases DO NOT scale from this drawing. Please contact this office for any additional information required.

Contractors, Sub-Contractors and Suppliers are to check all relevant dimensions, levels and details of the site and any existing buildings before commencing any shop drawings or building work. Any discrepancies should be reported to this office.

This drawing must be read in conjunction with all related drawings and documents relevant to this project, including those prepared by appointed consultants, specialists and sub-consultants etc.

This drawing is the copyright of **RDV a Design**.

revisions	14/12/2018
A minor alterations	

RDV a Design

9 Oak End | Arundel | West Sussex

Tel: 01903 884013

project	Herricks, School Lane
Arundel	
West Sussex	

drawing	Floor Plans, Cross Section
And Elevations	
As Existing	

scale	date	
1:100	November 2018	
job no	drawing no	rev
18140	00.02	A