

notes


Permission is granted to scale from this drawing for the purpose of Local Authority Planning Approval only. In all other cases DO NOT scale from this drawing. Please contact this office for any additional information required.

Contractors, Sub-Contractors and Suppliers are to check all relevant dimensions, levels and details of the site and any existing buildings before commencing any shop drawings or building work. Any discrepancies should be reported to this office.

This drawing must be read in conjunction with all related drawings and documents relevant to this project, including those prepared by appointed consultants, specialists and sub-contractors etc.

This drawing is the copyright of RDV a Design

revisions	17/12/2018
A Images added	

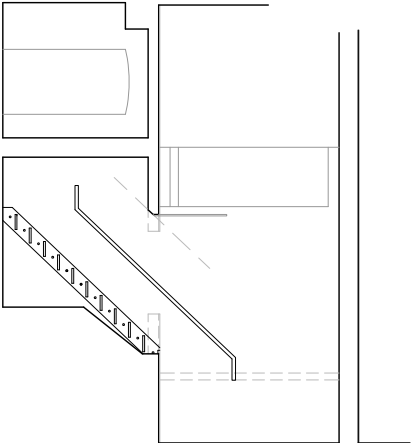


Typical Cross Section Thro' New Stairs: Scale 1:100




Existing Entrance To be replaced


Proposed Entrance Matching Newburgh House

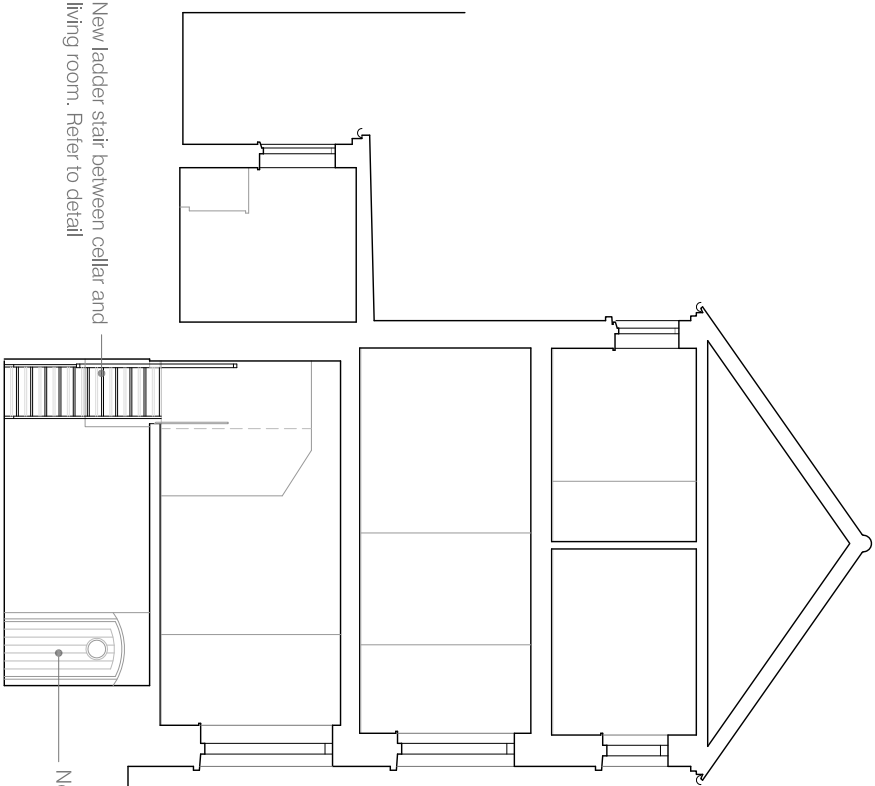

Typical Cross Section: Scale 1:100

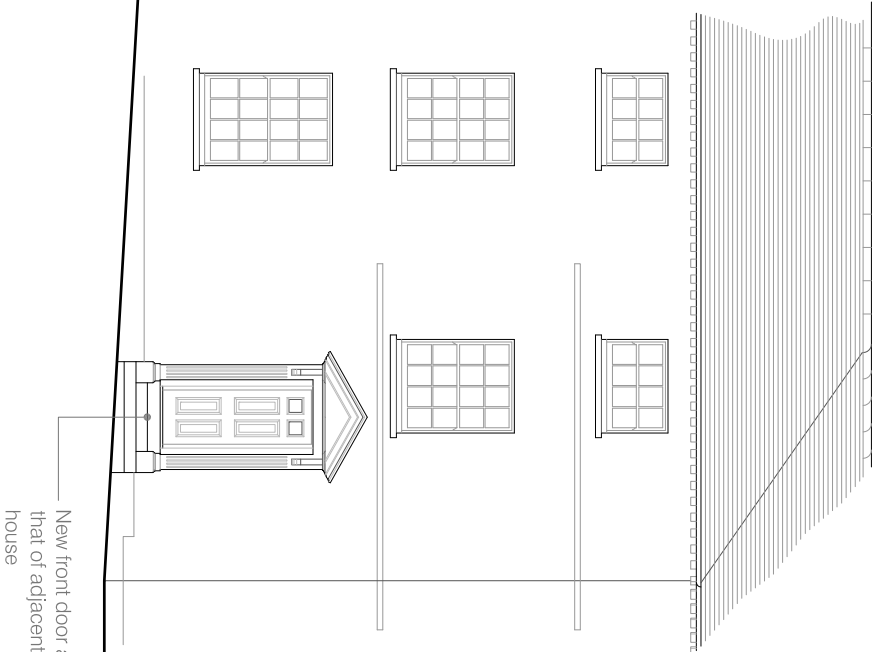

West Elevation: Scale 1:100

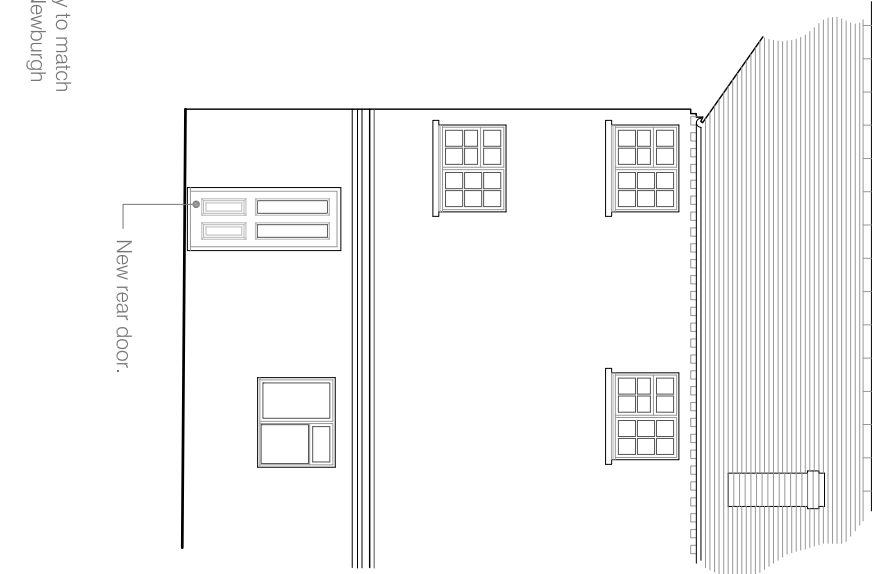

East Elevation: Scale 1:100

project	9 Oak End Arundel West Sussex		
	Tel: 01903 884013		
Herricks, School Lane			
Arundel			
West Sussex			
drawing			
Elevations and Sections			
As Proposed			
-			

RDV a Design

9 Oak End | Arundel | West Sussex

Tel: 01903 884013

project

Herricks, School Lane

Arundel

West Sussex

drawing

Elevations and Sections

As Proposed

scale	@ A3	date
1:100		December 2018
job no	drawing no	rev
18140	02.03	A