




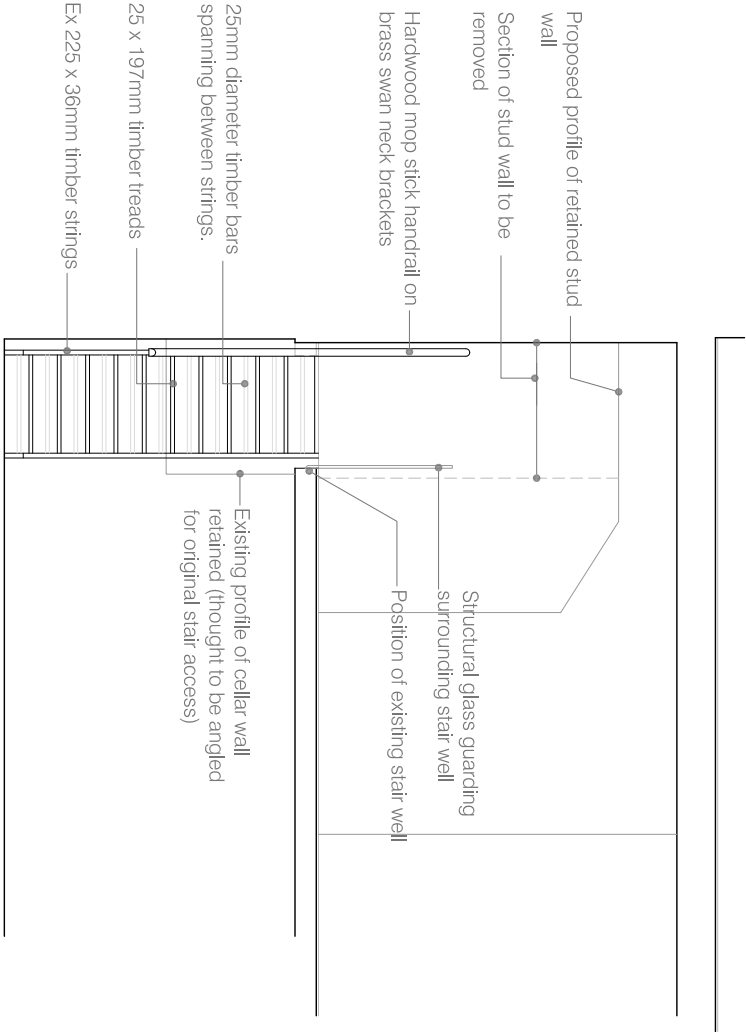


Elevation of New Ladder Stair 1:50

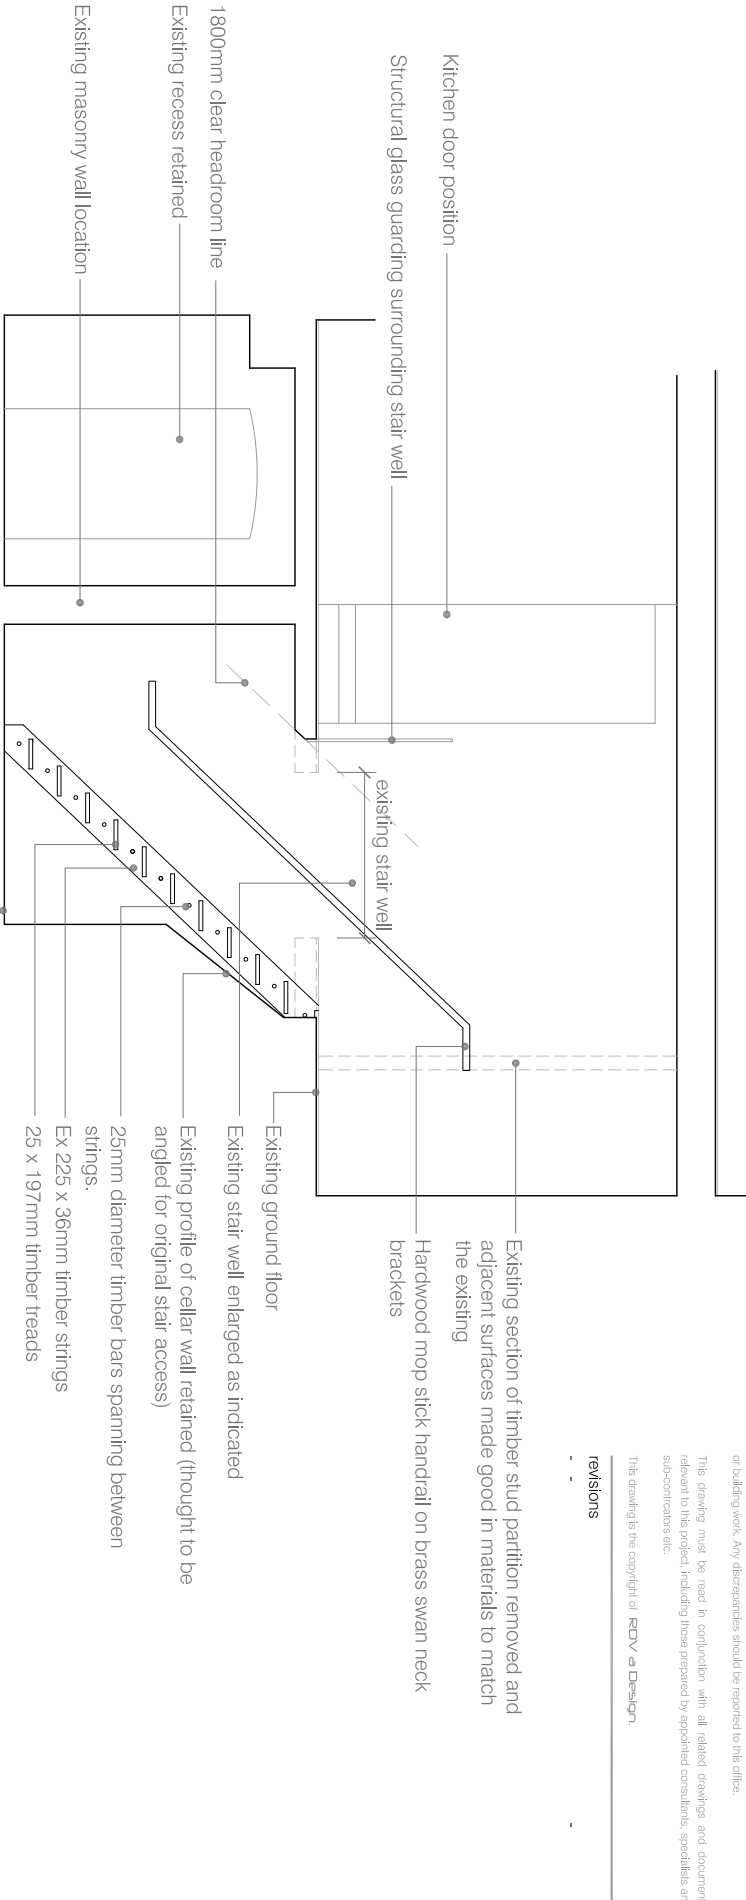

Section Thro' New Ladder Stair 1:50

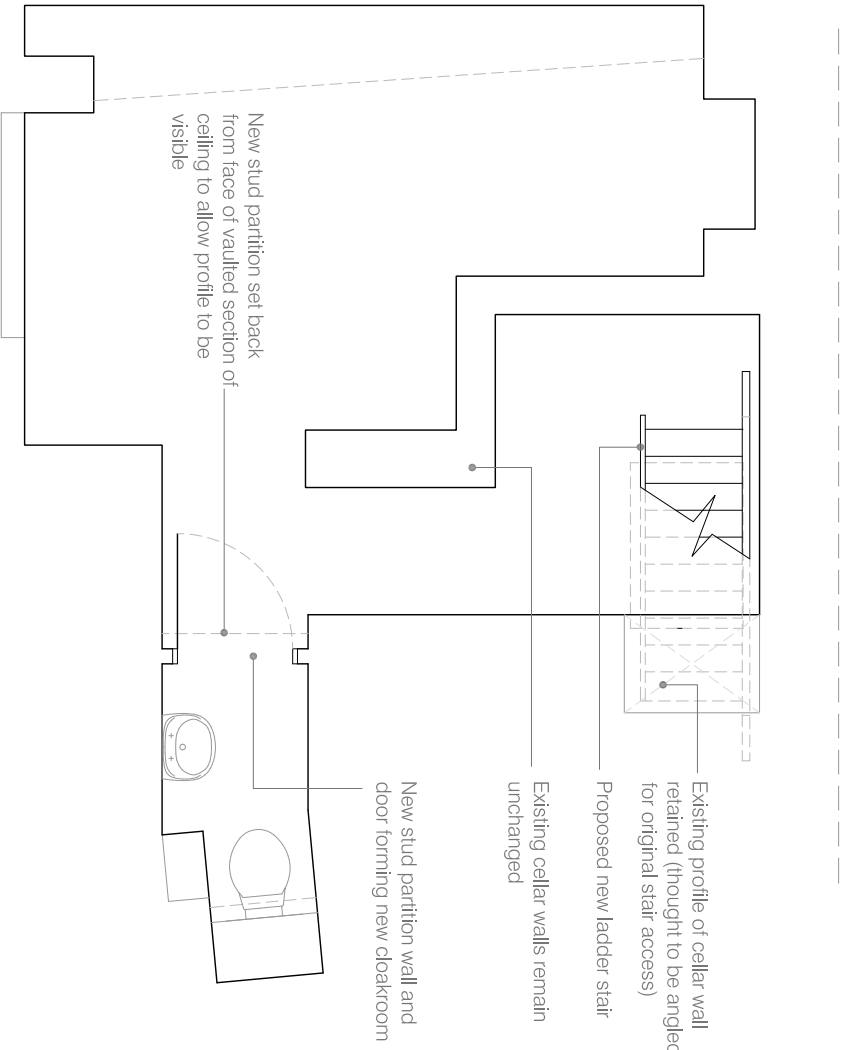

Cellar Plan 1:50

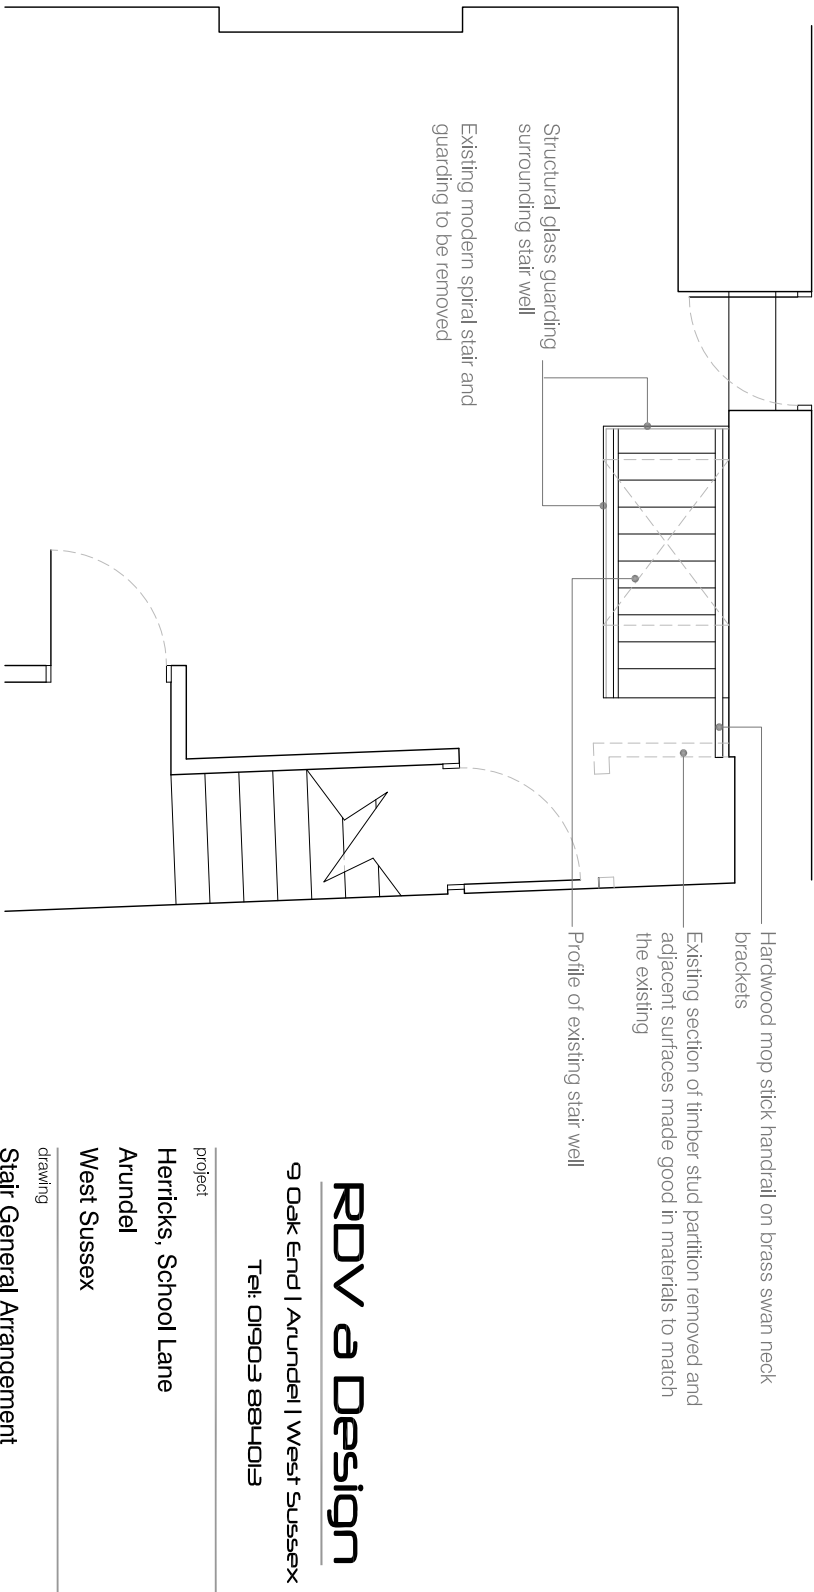

Part Ground Floor Plan 1:50



notes

Permission is granted to scale from this drawing for the purpose of Local Authority Planning Approval only. In all other cases DO NOT scale from this drawing. Please contact this office for any additional information required.

Contractors, Sub-Contractors and Suppliers are to check all relevant dimensions, levels and details of the site and any existing buildings before commencing any shop drawings or building work. Any discrepancies should be reported to this office.

This drawing must be read in conjunction with all related drawings and documents relevant to this project, including those prepared by appointed consultants, specialists and sub-contractors etc.

This drawing is the copyright of **RDV a Design**.

revisions

-

RDV a Design

9 Oak End | Arundel | West Sussex
Tel: 01903 884013

project
Herricks, School Lane
Arundel
West Sussex

drawing

Stair General Arrangement

As Proposed

-

scale	date
1:50	@ A3 December 2018
job no	drawing no
18140	02.04
rev	
-	