


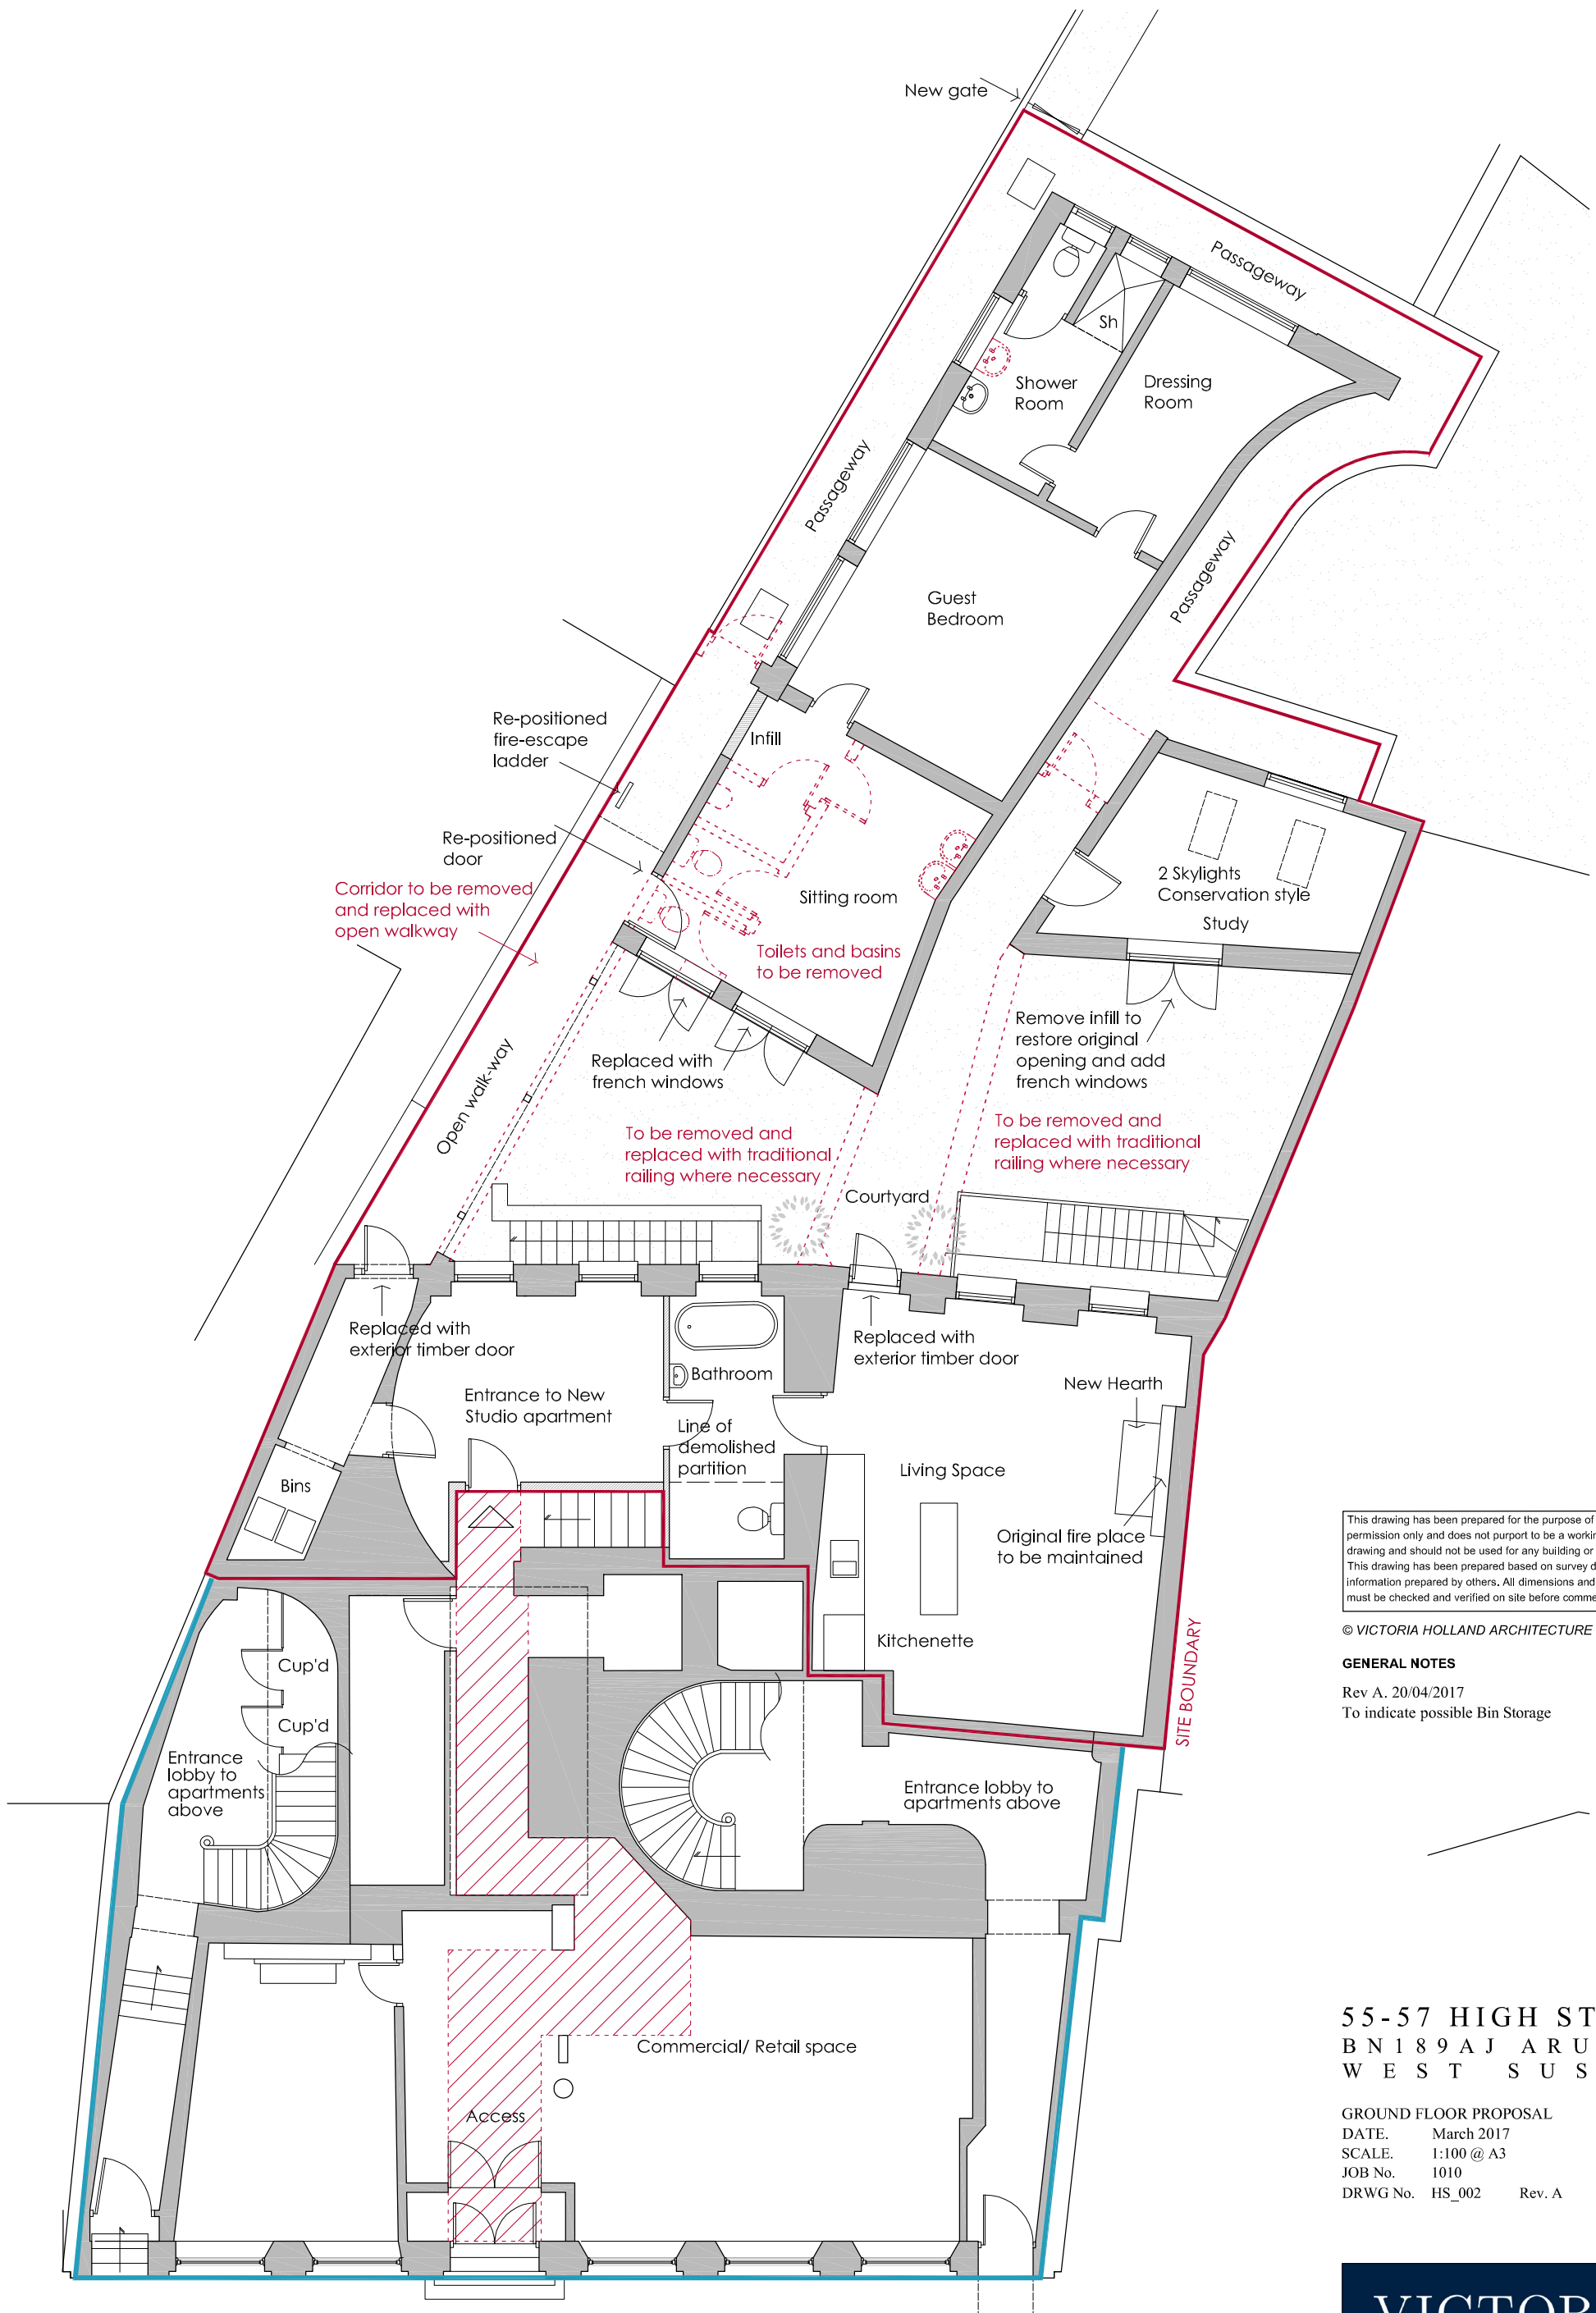

This drawing has been prepared for the purpose of gaining planning permission only and does not purport to be a working or contractual drawing and should not be used for any building or contractual purposes. This drawing has been prepared based on survey drawings and information prepared by others. All dimensions and levels on all drawings must be checked and verified on site before commencement of works

© VICTORIA HOLLAND ARCHITECTURE LTD 2017

#### GENERAL NOTES

Rev A. 20/04/2017  
To indicate possible Bin Storage

55-57 HIGH STREET  
BN18 9AJ ARUNDEL  
WEST SUSSEX


#### GROUND FLOOR PROPOSAL

DATE. March 2017  
SCALE. 1:100 @ A3  
JOB No. 1010  
DRWG No. HS\_002 Rev. A



Victoria Holland RIBA  
71 Peppering High Barn · Burpham  
Arundel · West Sussex · BN18 9RN  
Tel 01903 882923

GROUND FLOOR PLAN - PROPOSAL  
SCALE 1:100

 

..... Demolished items