



AB 13 09


Note:
Do not Scale from this Drawing (except for planning approval)
All dimensions are in millimetres and to be checked on site
All Dimensions relating to subcontractors or suppliers work must be checked and agreed between the main contractor and the sub-contractors and suppliers

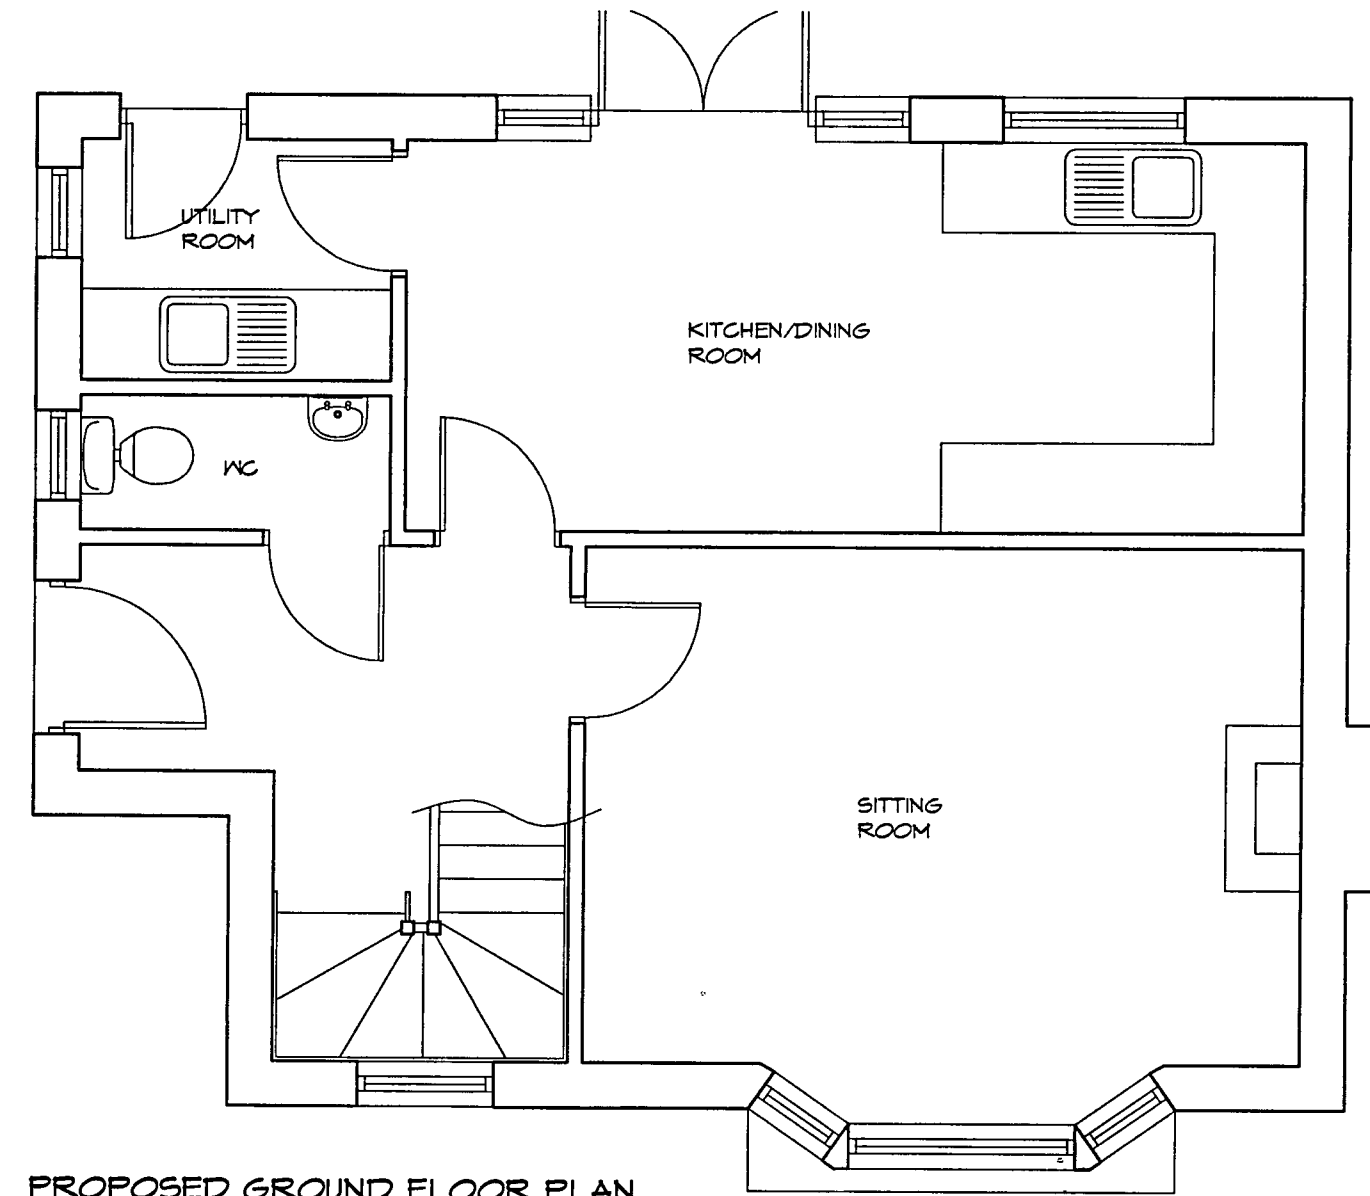

PROPOSED GROUND FLOOR PLAN
SCALE 1:50

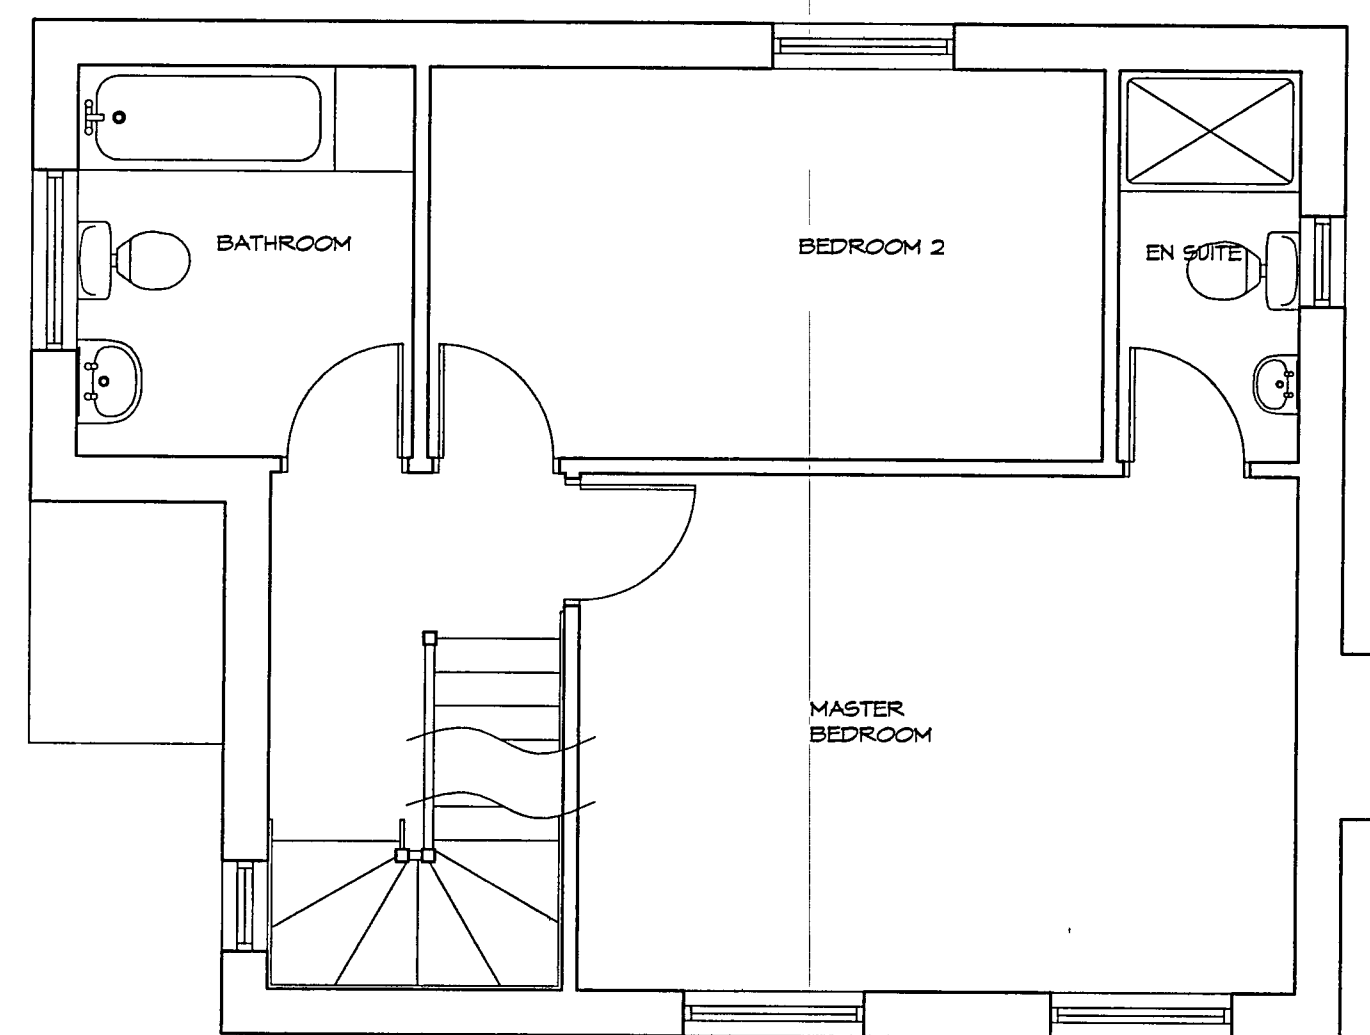


PROPOSED FIRST FLOOR PLAN
SCALE 1:50

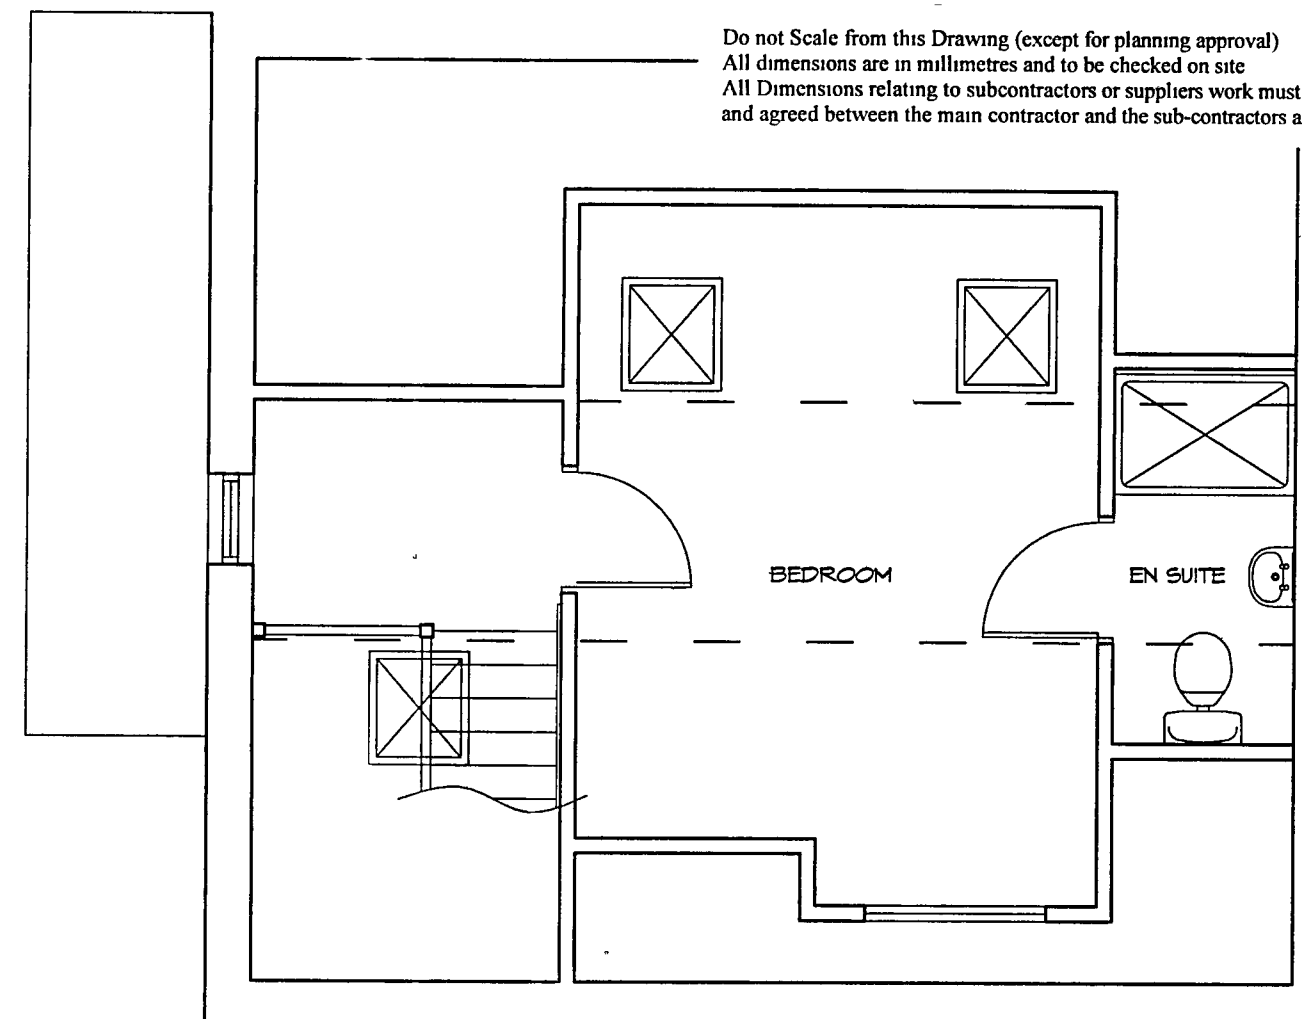


PROPOSED SECOND FLOOR PLAN
SCALE 1:50



PROPOSED SOUTH WEST ELEVATION
SCALE 1:100

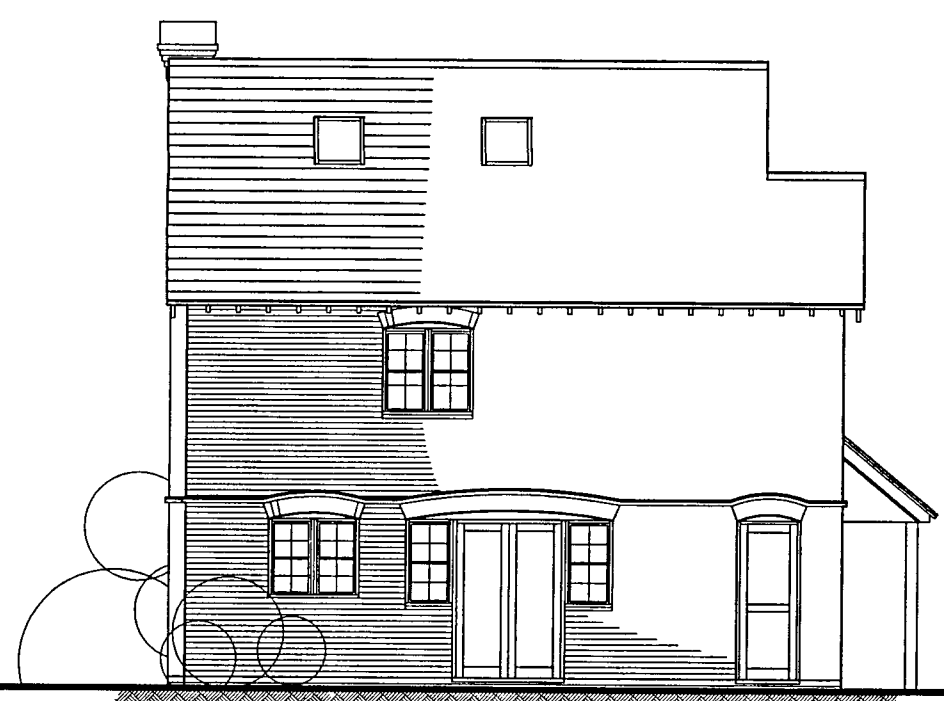


PROPOSED NORTH EAST ELEVATION
SCALE 1:100

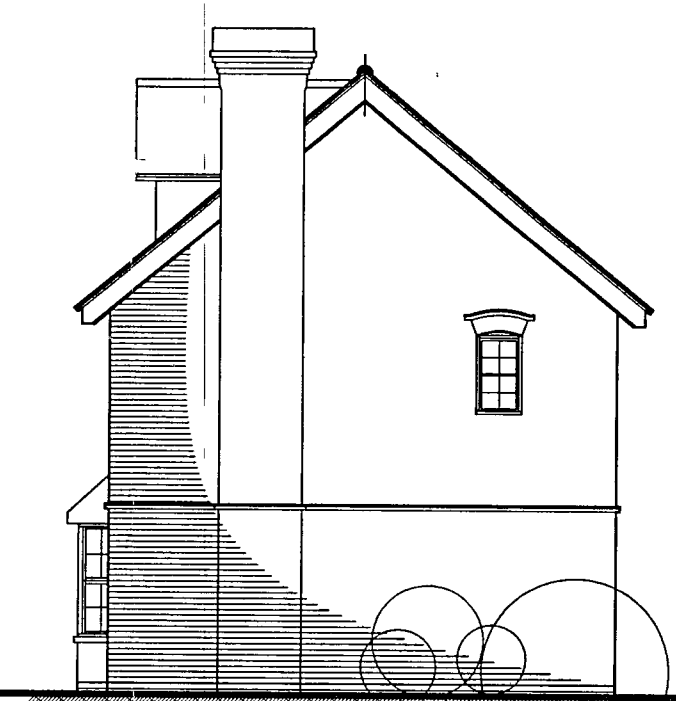


PROPOSED SOUTH EAST ELEVATION
SCALE 1:100



PROPOSED NORTH WEST ELEVATION
SCALE 1:100

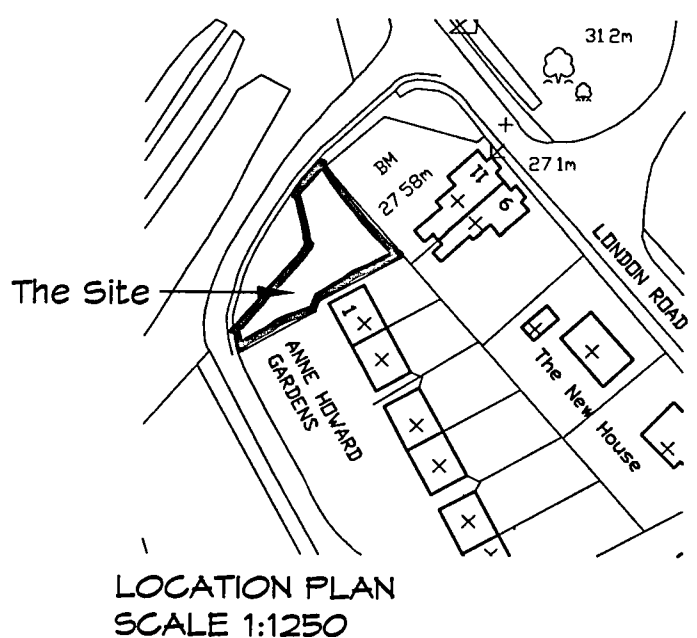


LOCATION PLAN
SCALE 1:1250

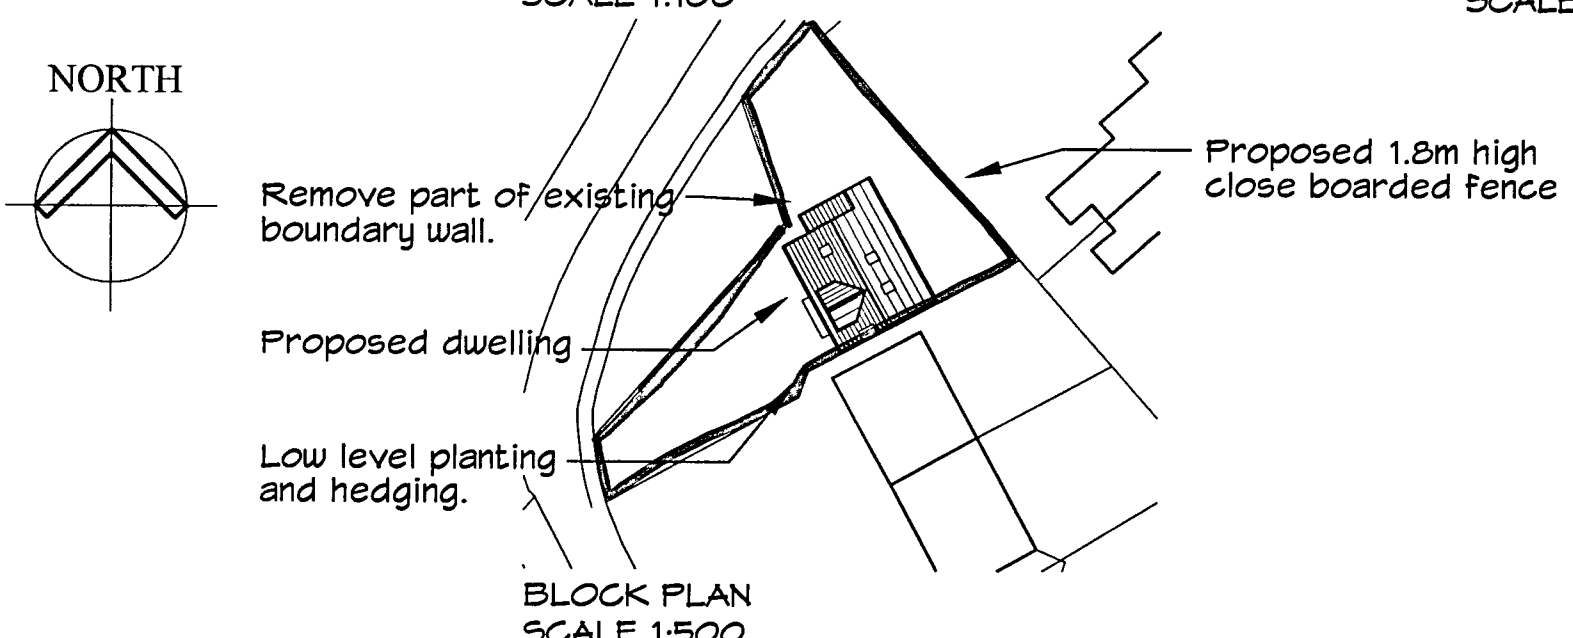

BLOCK PLAN
SCALE 1:500

MATERIALS:
ROOF: Plain Clay Tiles
WALLS: Facing brickwork, with crease line and slightly different coloured lacing courses.
JOINERY: Painted timber barge boards, fascias, soffits, and window units with glazing bars.

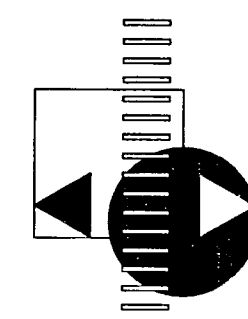

WATKINS WOOD SURVEYORS
37 North Street
Emsworth
Hampshire PO10 7DA
Tel : (01243) 371956
Fax : 0870 7059642
admin@watkinswoodsurveyors.co.uk

PROPOSED DWELLING
LAND ADJ. TO 1 ANNE HOWARD GARDENS,
ARUNDEL, WEST SUSSEX.
Mr R May

Drawn by: GP Checked by: MJW

Scale: As Shown Date: 26/11/08

Job No: 3789 Drawing: PLO1

Proposed Dwelling - Land Adj. to 1 Anne Howard Gardens, Arundel.