


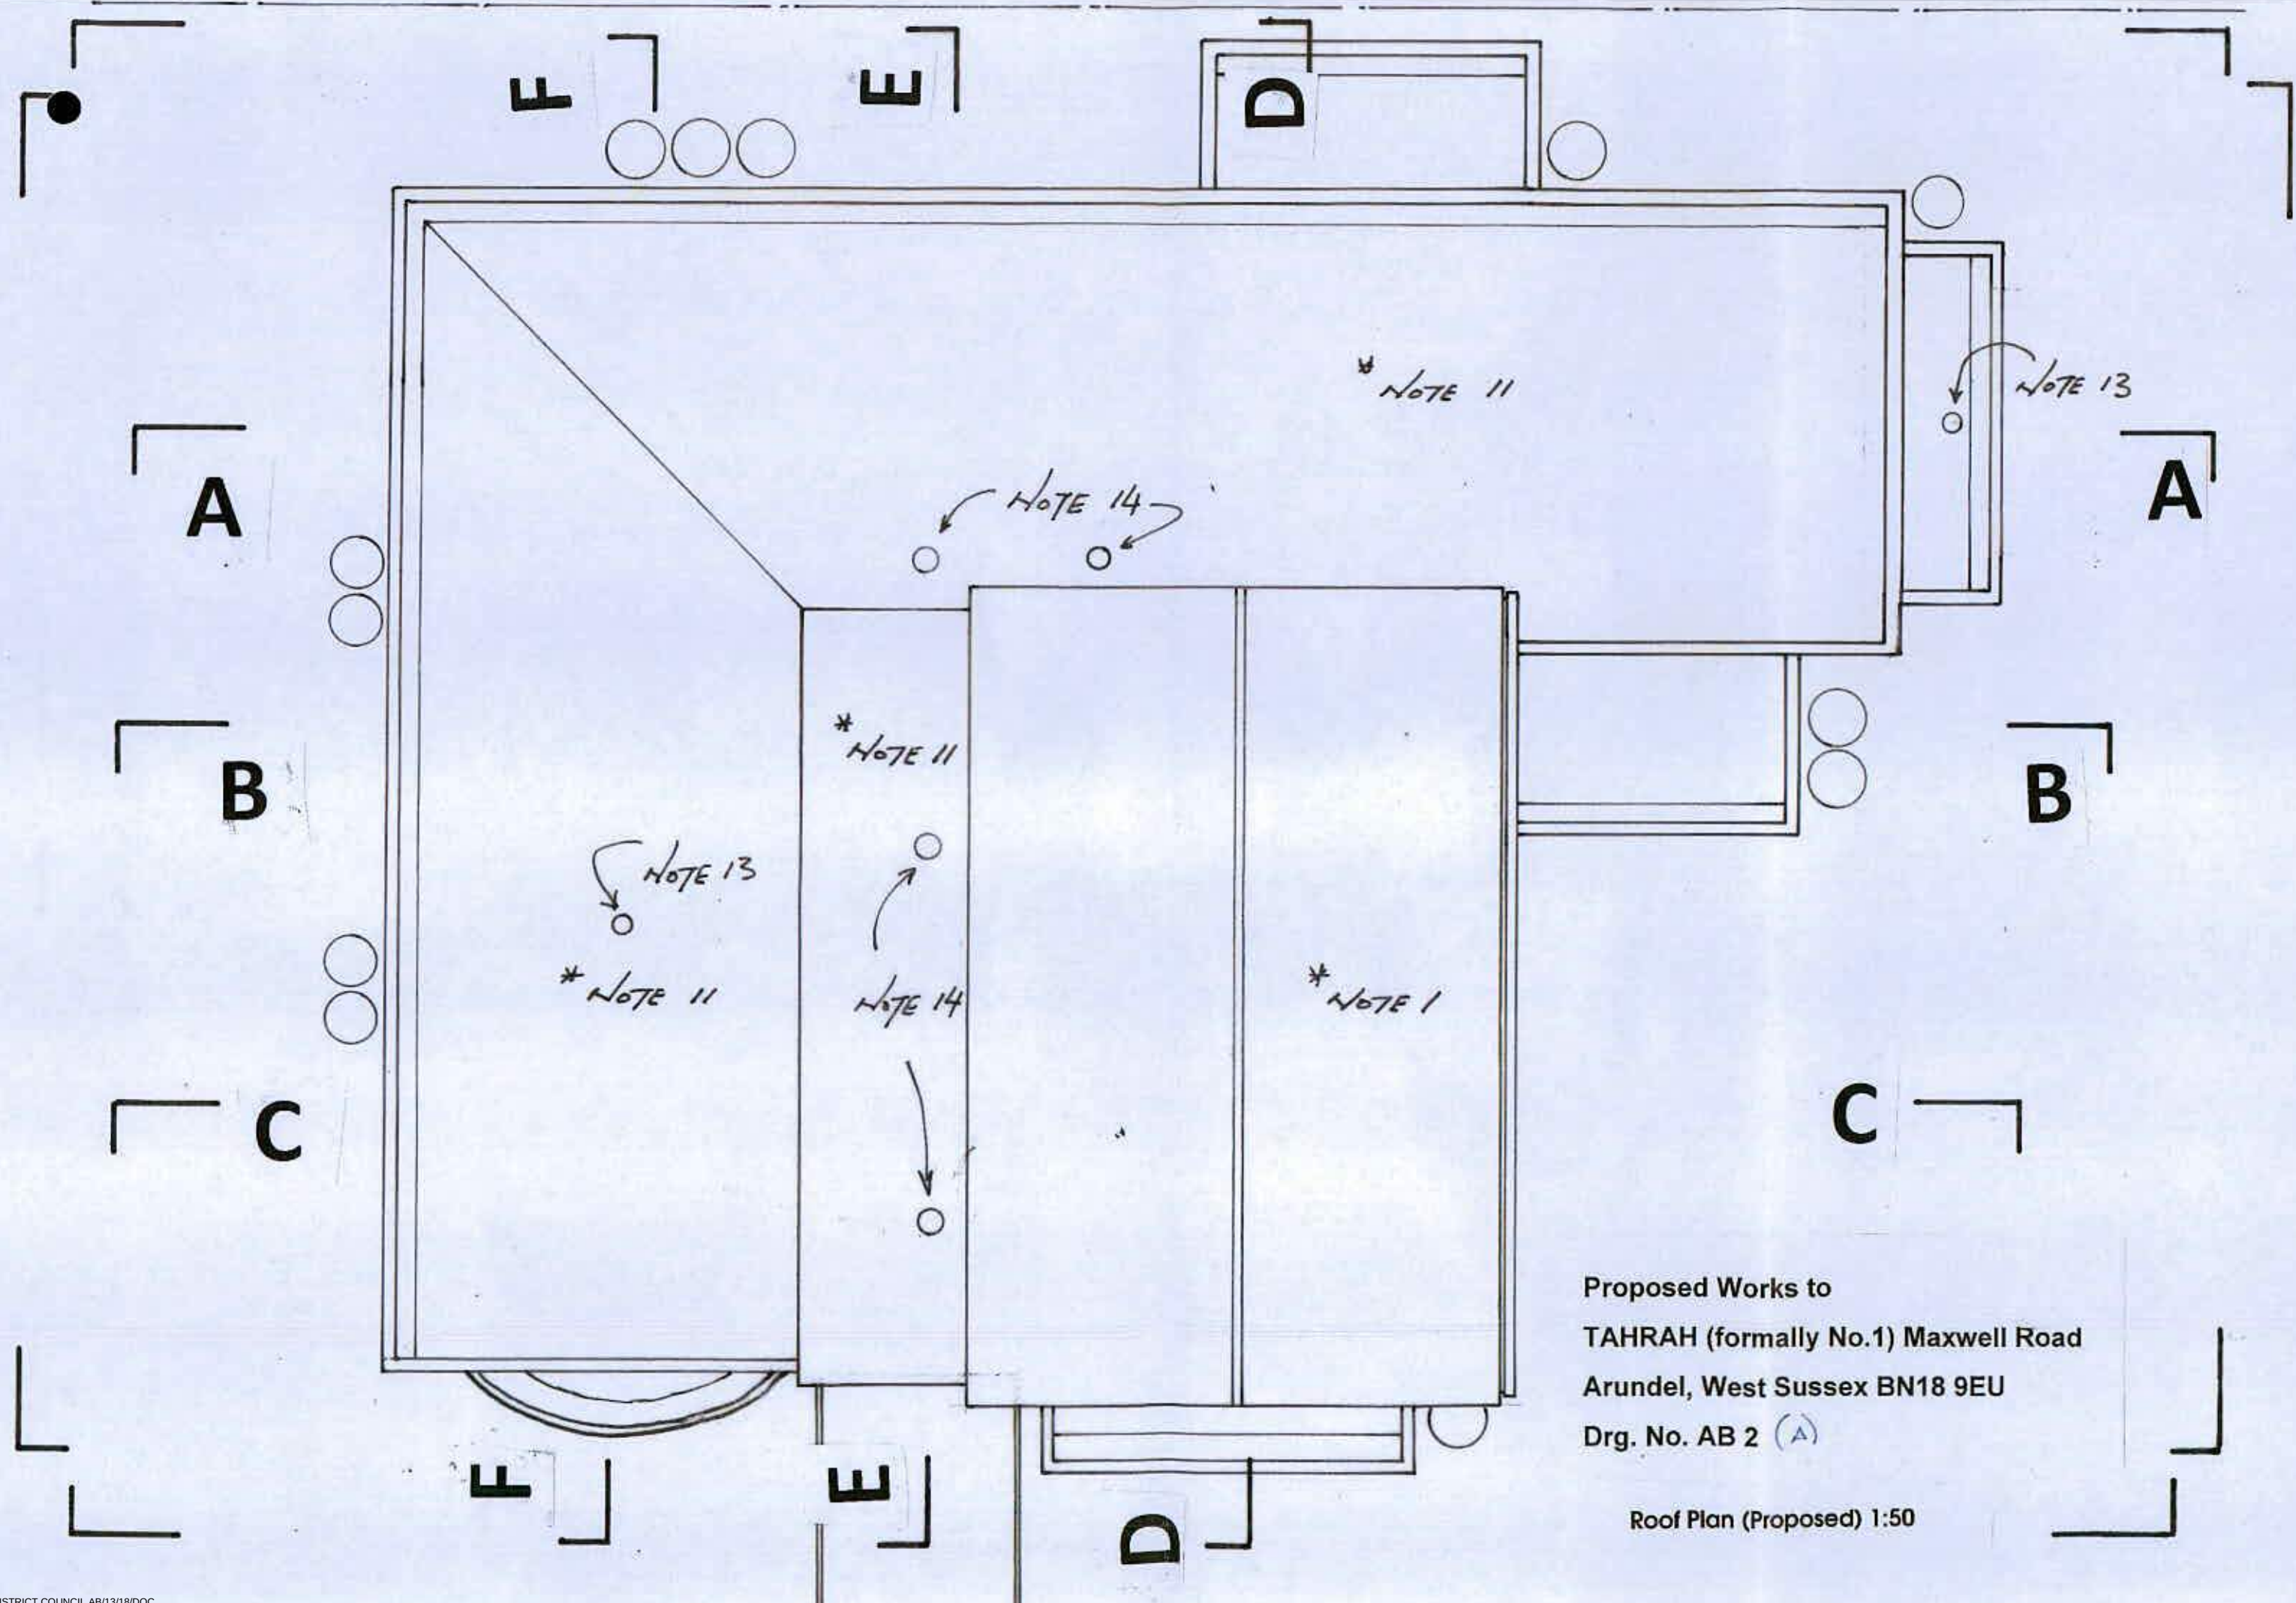

Proposed Works to
TAHRAH (formally No.1) Maxwell Road
Arundel, West Sussex BN18 9EU
Drg. No. AB 2 (A)

Roof Plan (Proposed) 1:50