


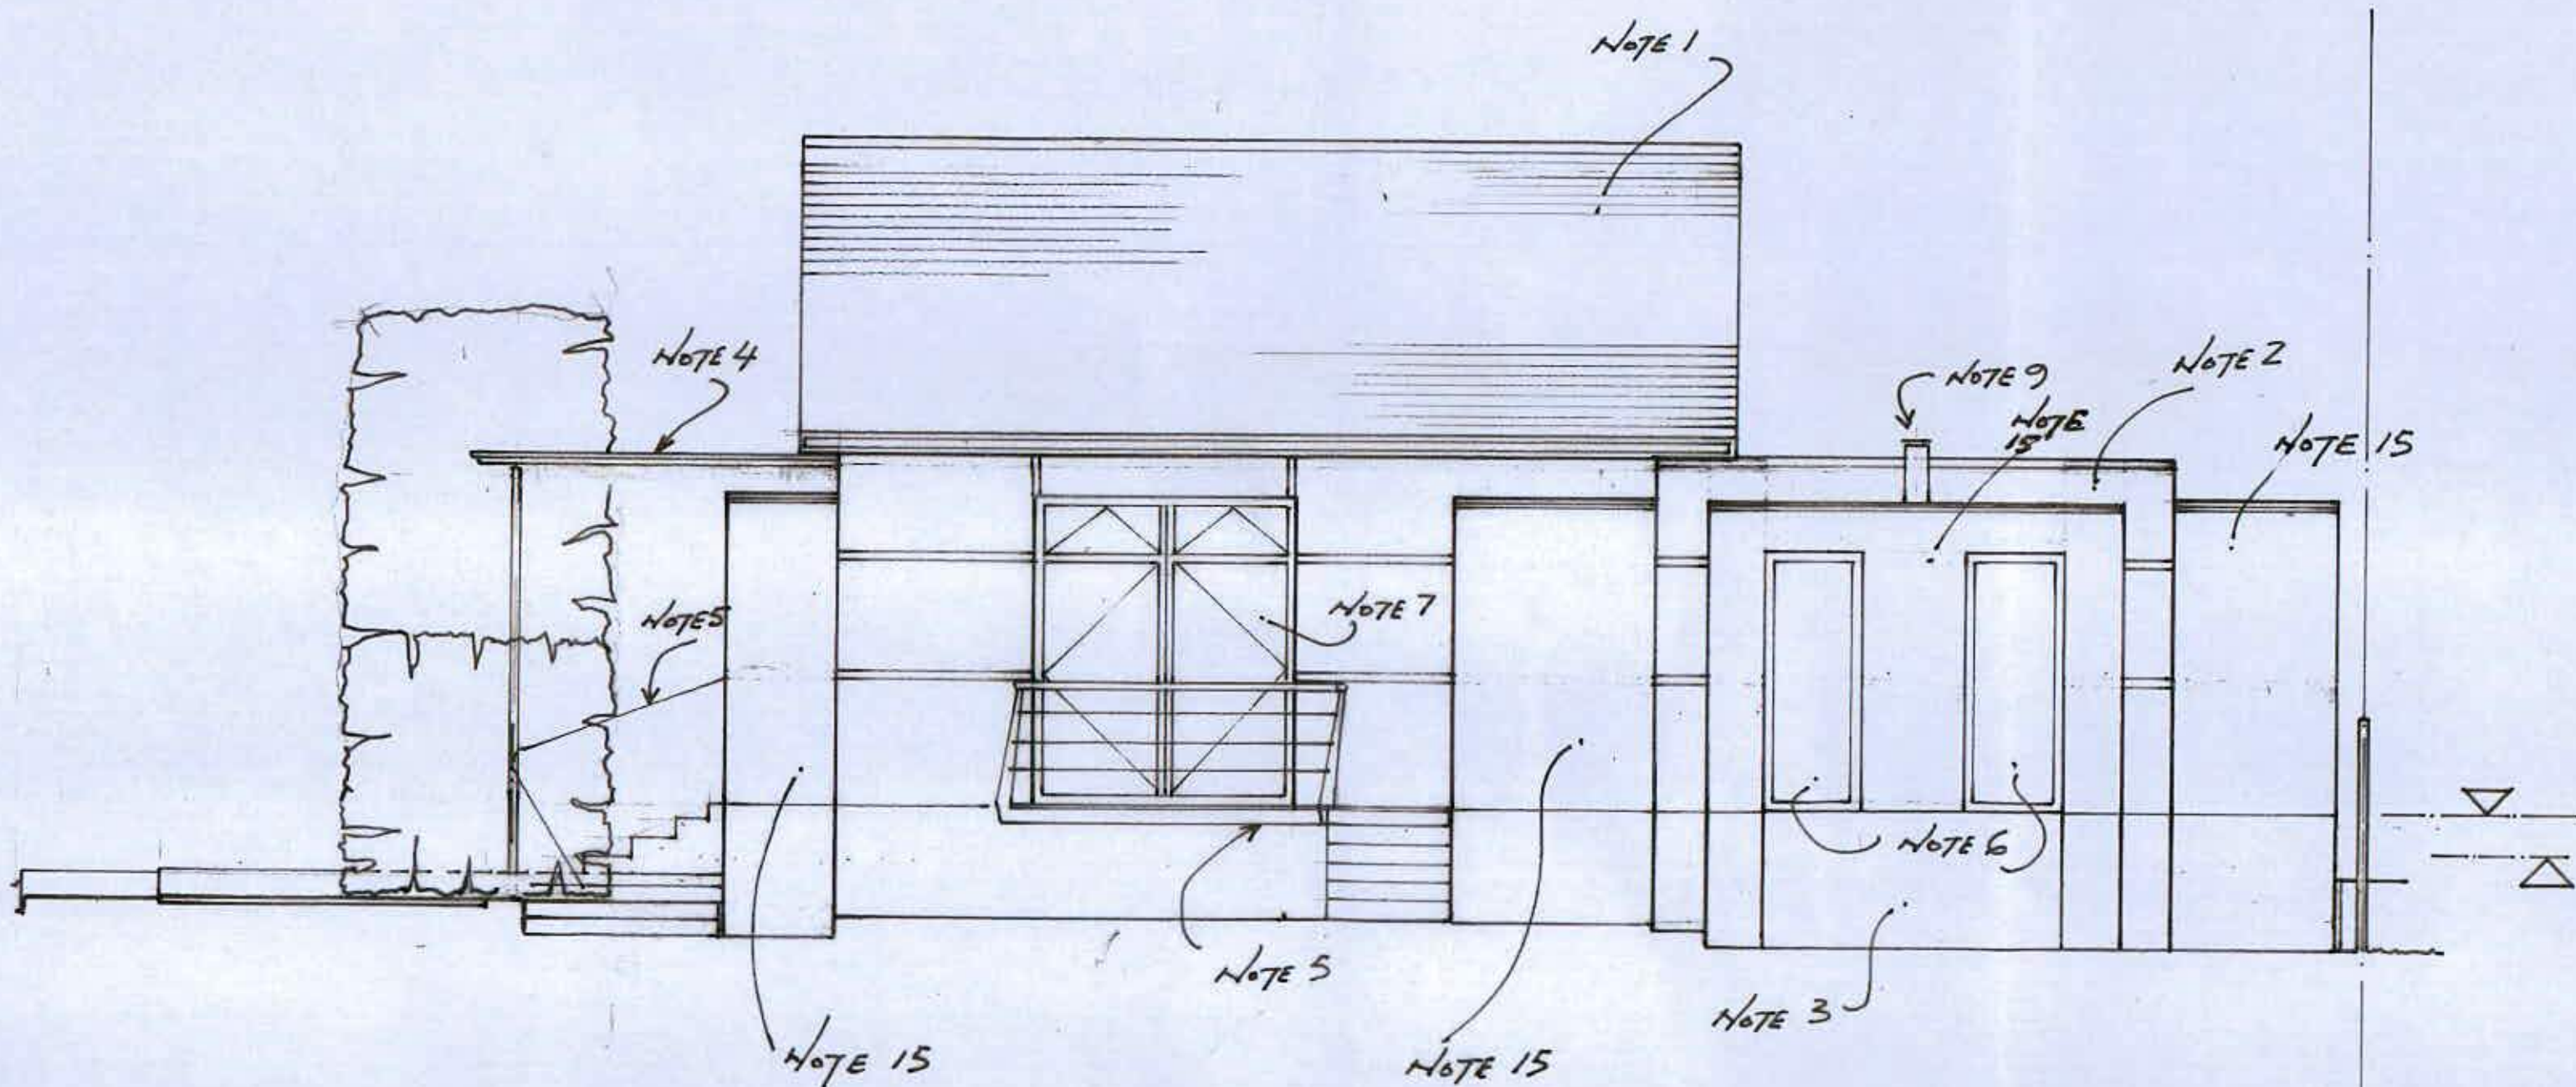

Proposed Works to
 TAHRAH (formally No.1) Maxwell Road
 Arundel, West Sussex BN18 9EU
 Drg. No. AB 3 (A)

South Elevation (proposed) 1:50