




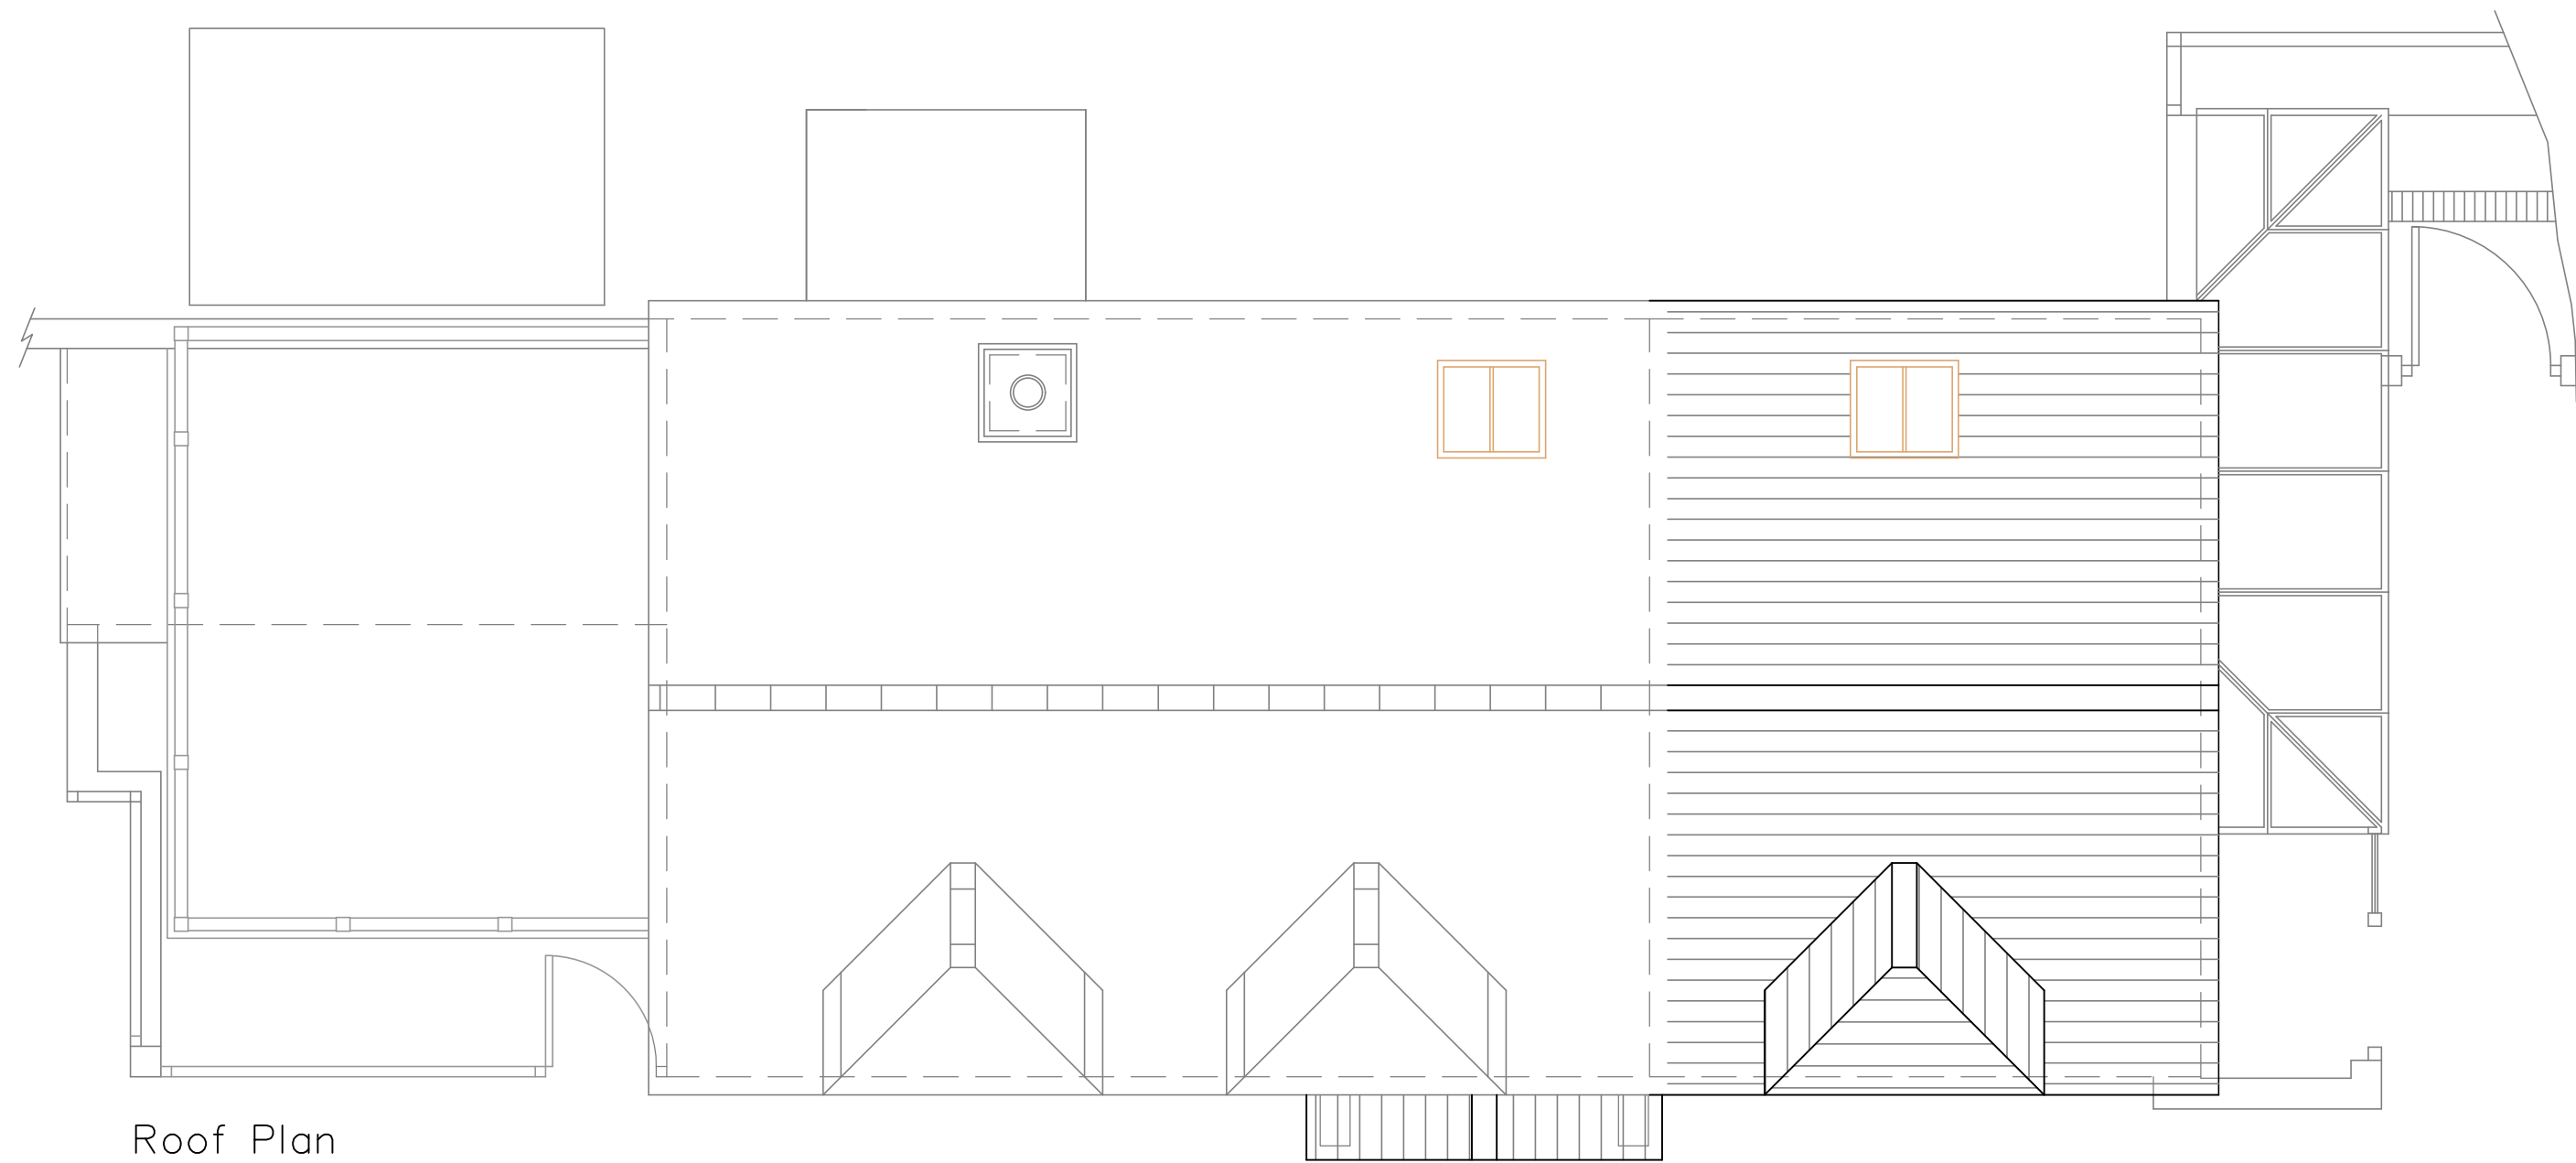


Roof Plan
1: 50

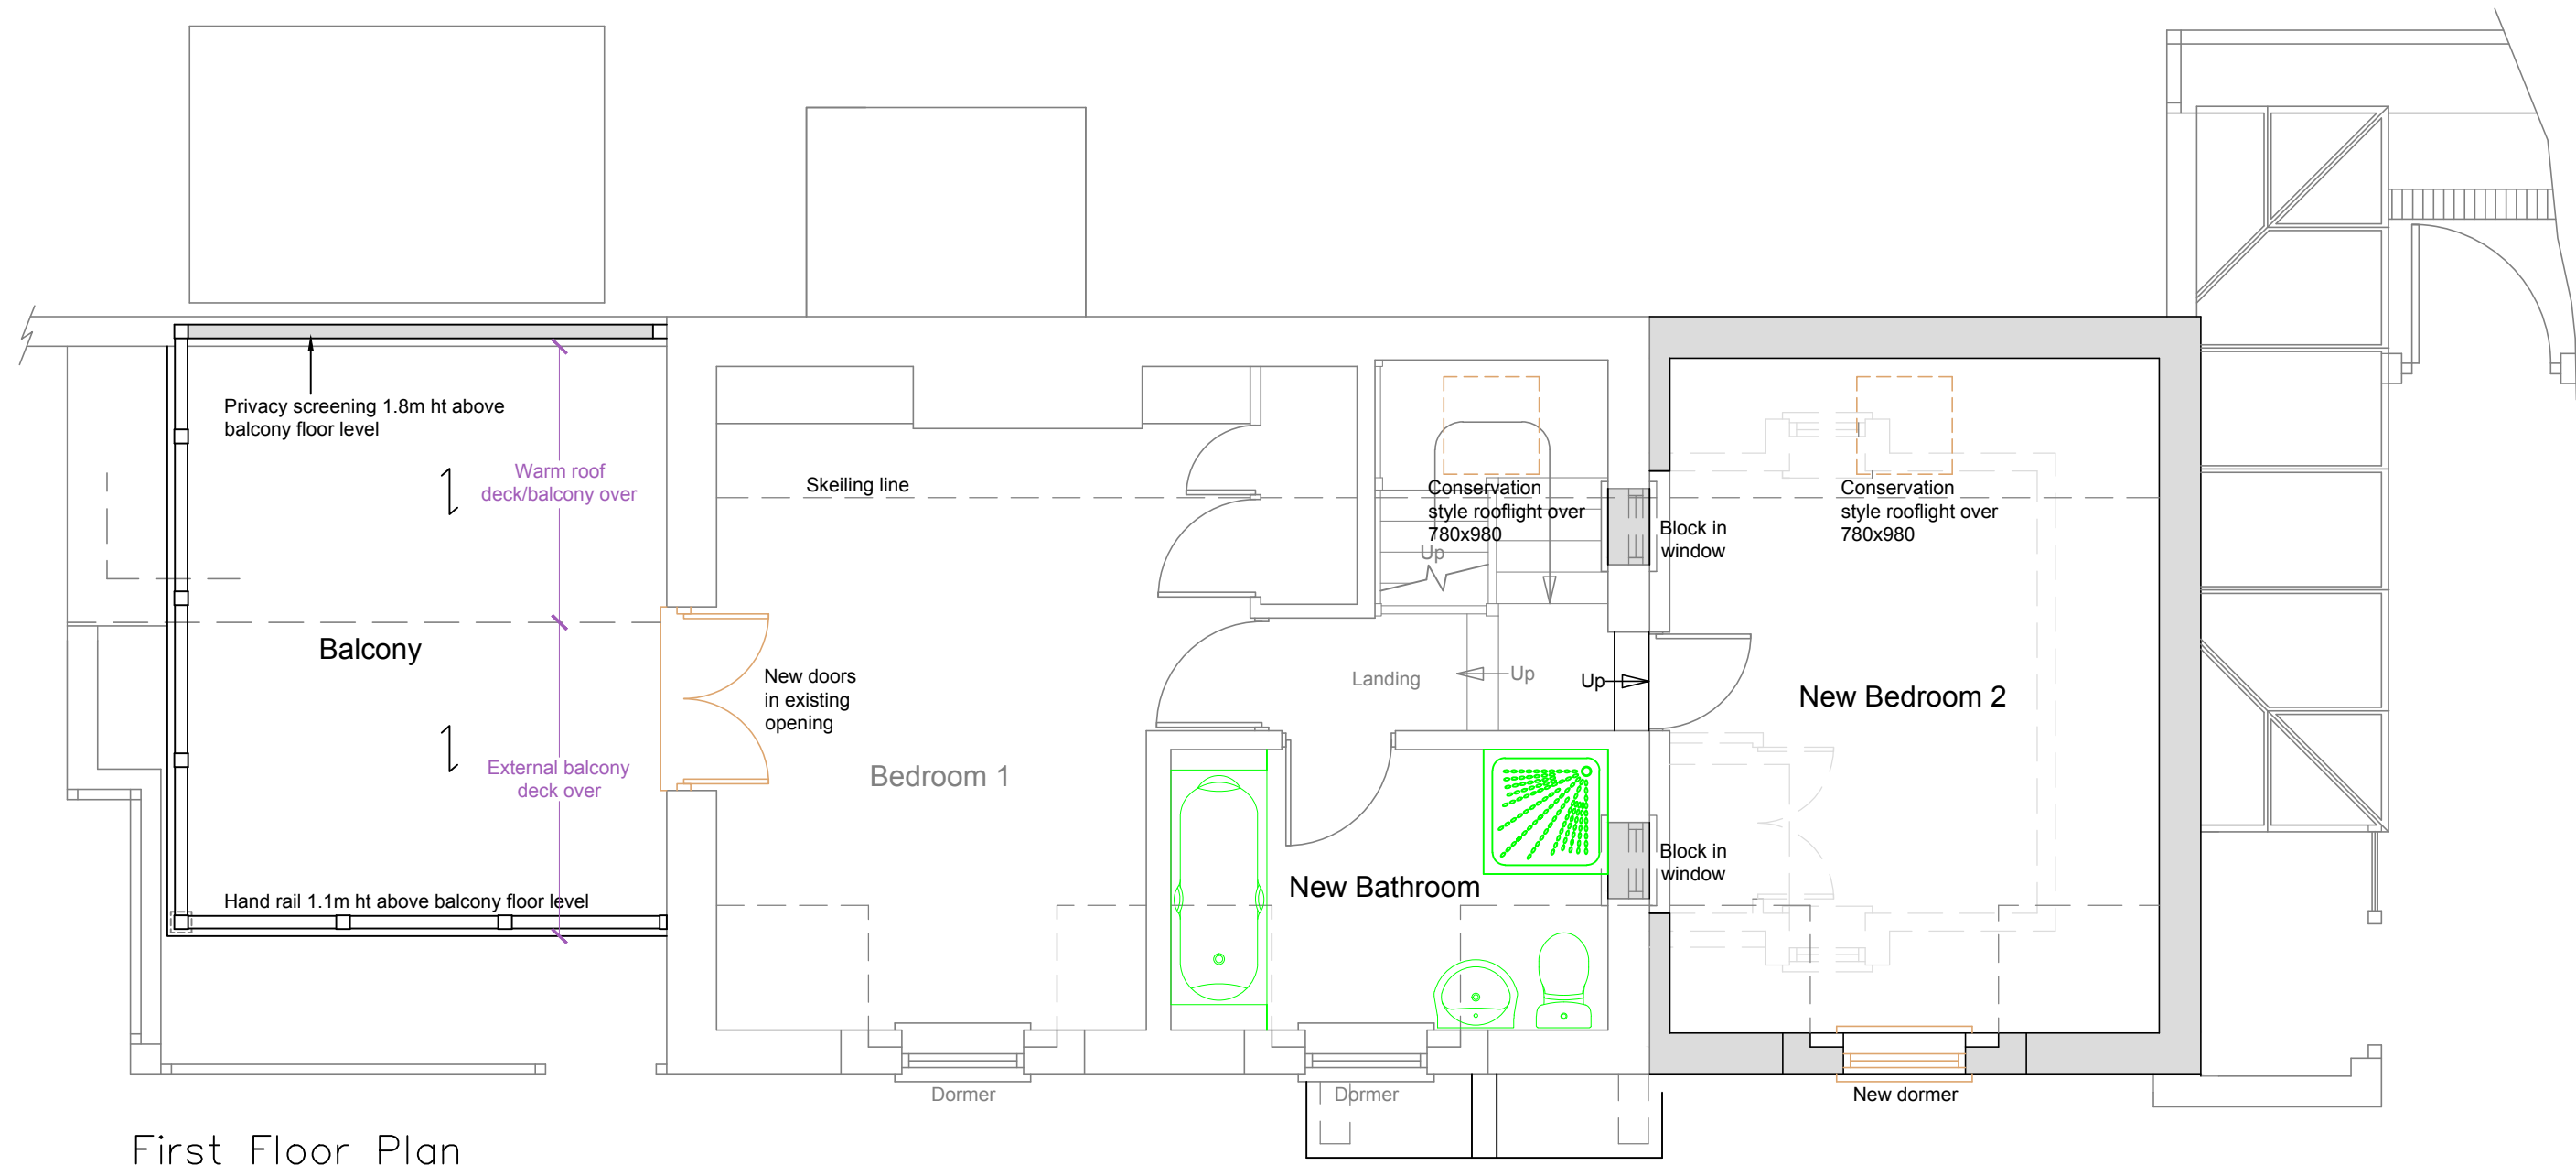

First Floor Plan
1: 50

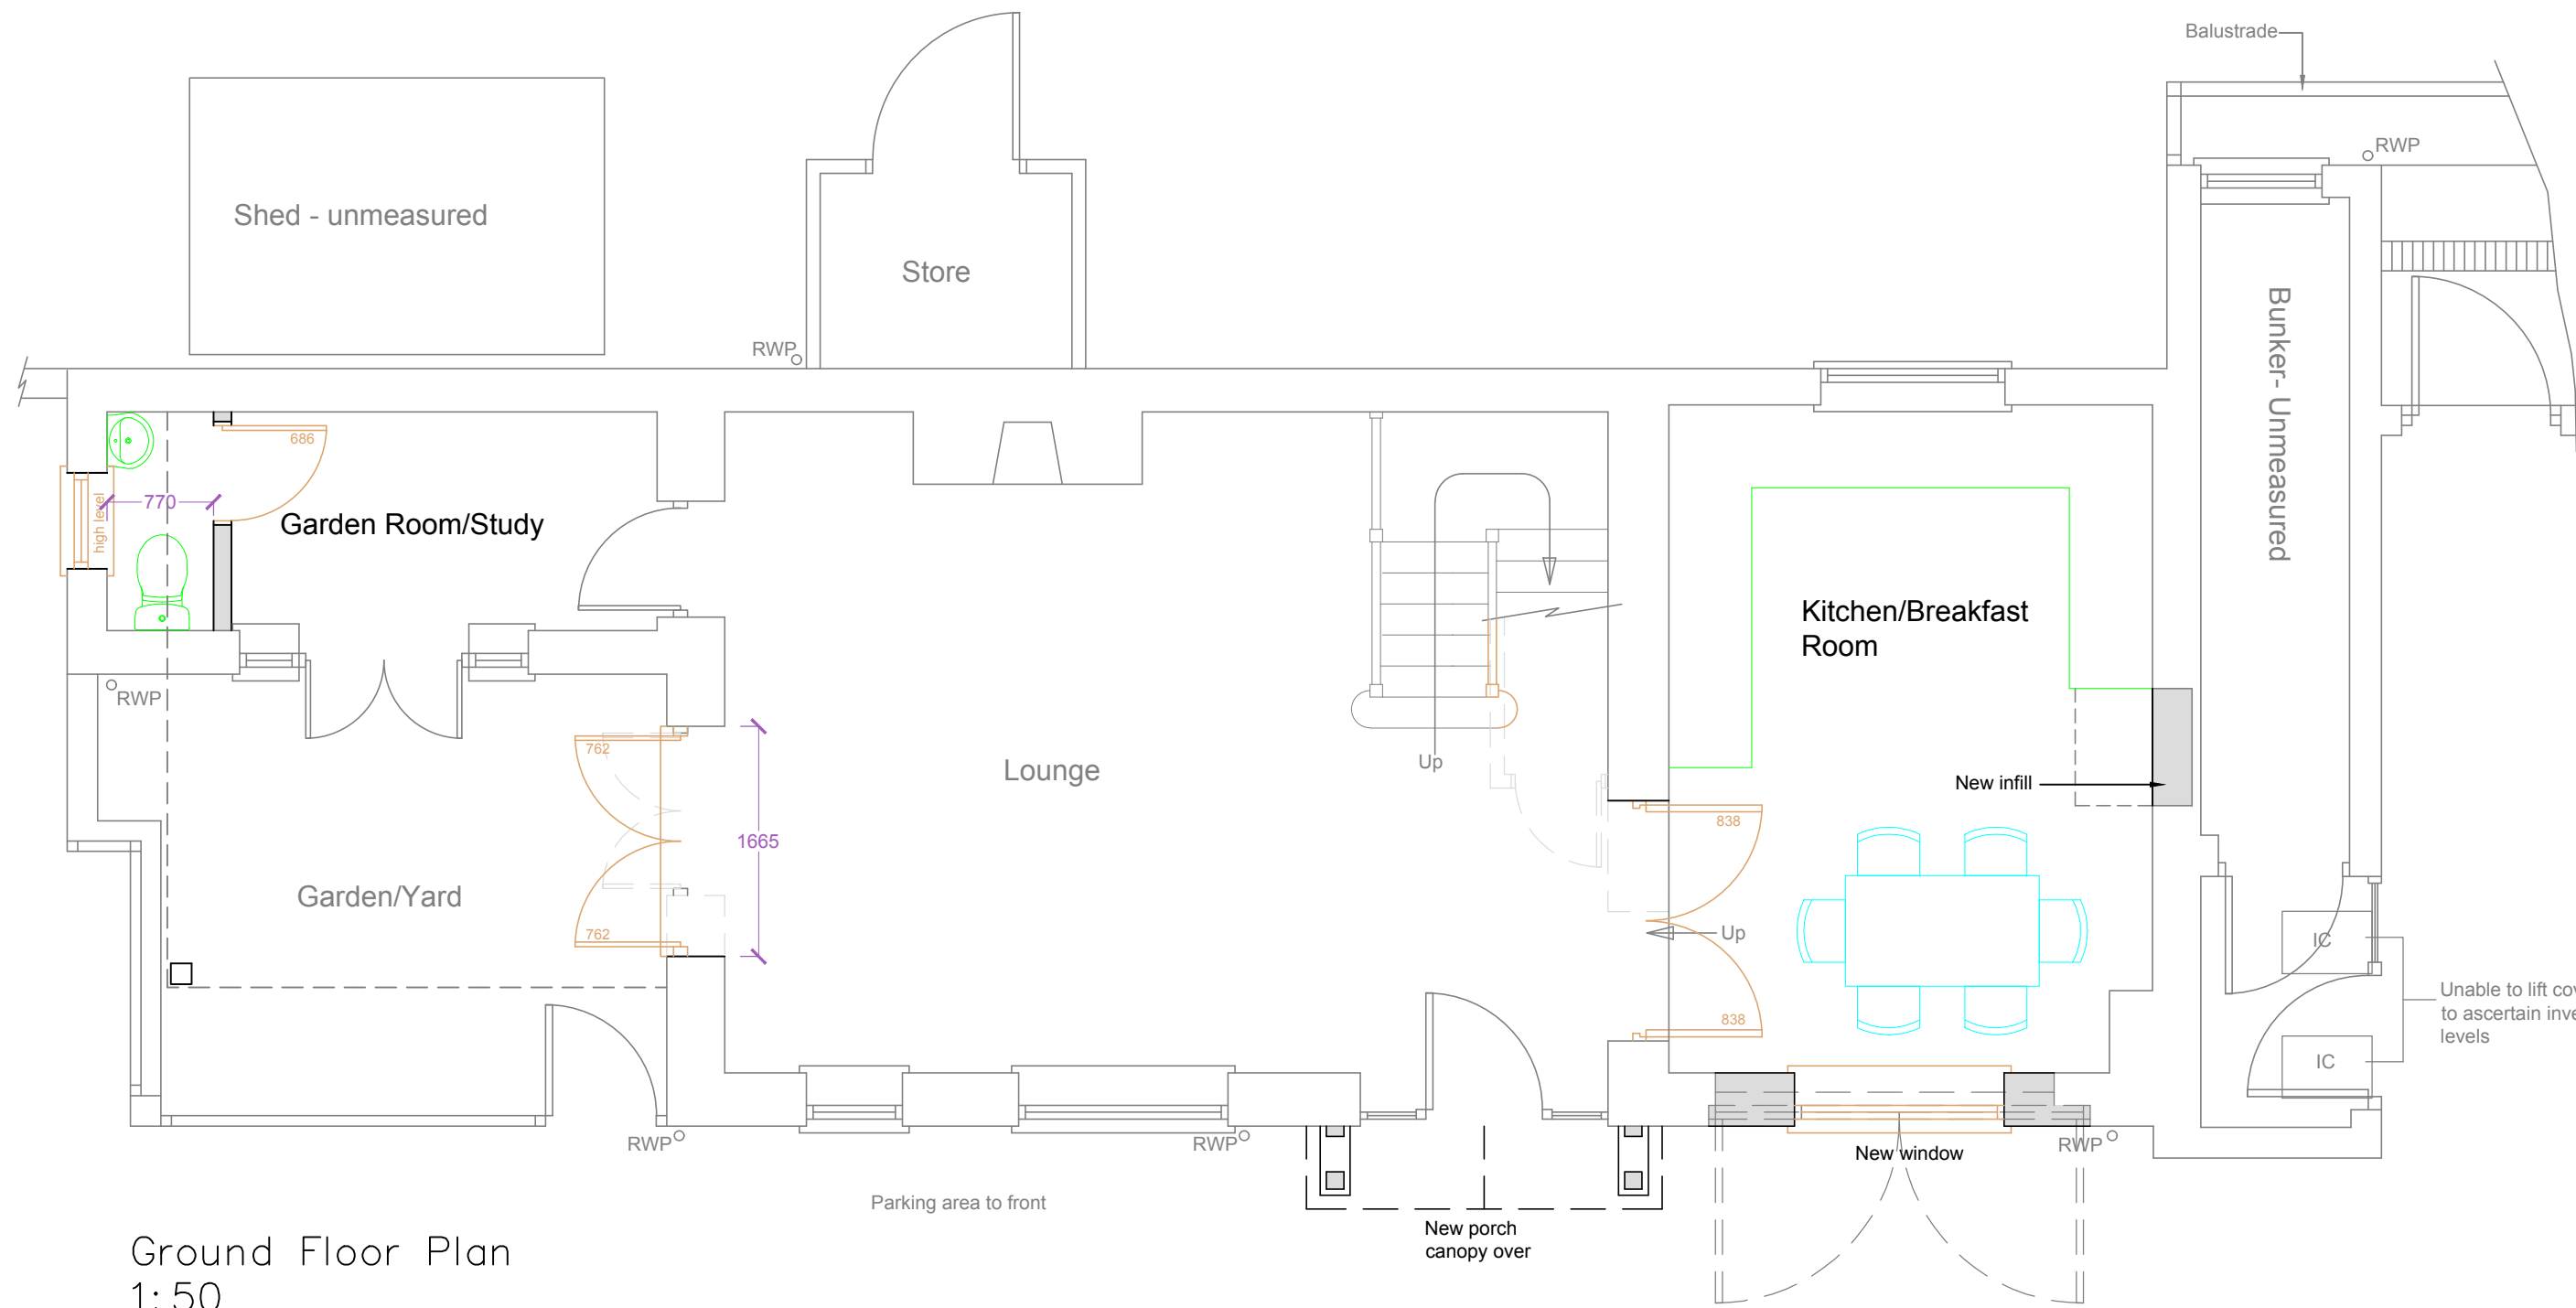


Ground Floor Plan
1: 50

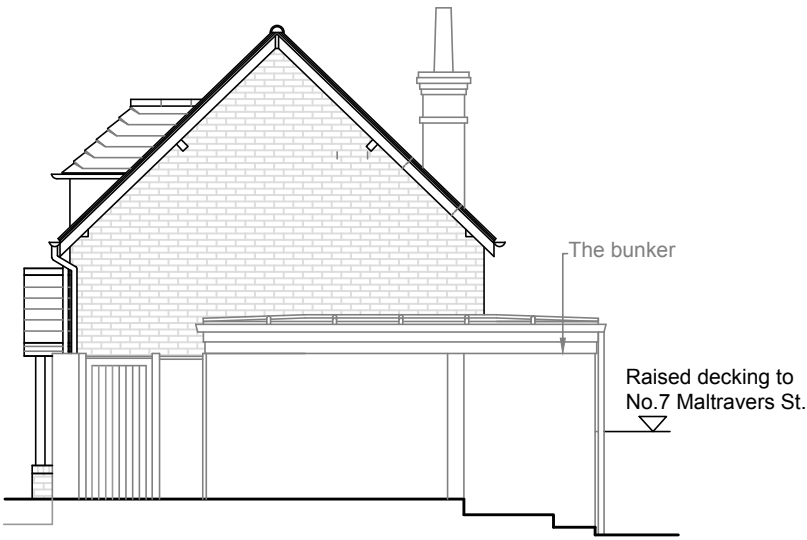


North Elevation -
(Side) 1:100



East Elevation -
(Front) 1:100

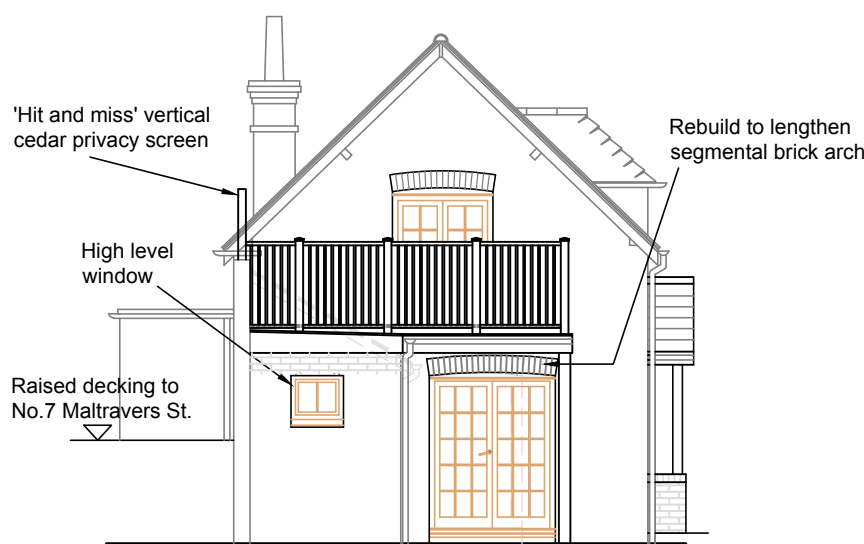

South Elevation -
(Side) 1:100

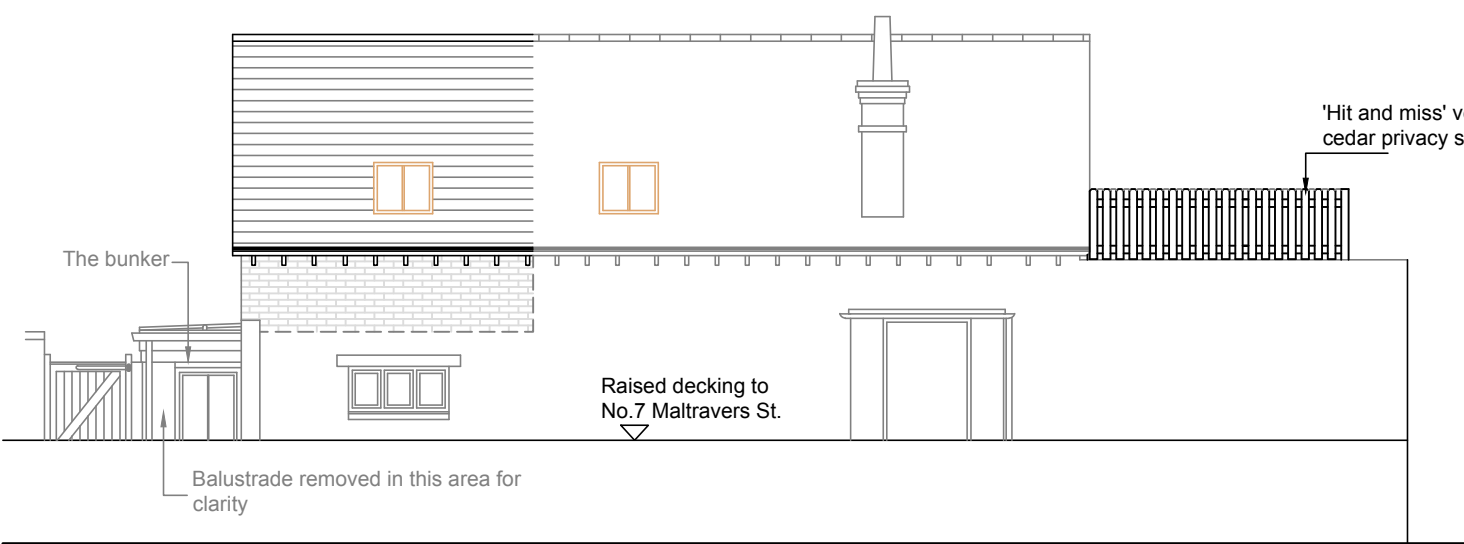

West Elevation -
(Rear) 1:100

Notes:
Hatching and colour depicts proposals.
Materials Schedule:
Walls - facing brick to match existing
Roof - pitched - clay tiles to match existing
flat - EPDM to cover part of balcony
Windows/doors - double glazed timber casements
Rainwater - powder coated aluminium
Porch - oak posts on brick plinth walls with plain clay tiled pitched roof

Revisions:
A Rooflight to stairwell added 11/1/22 ALP

This drawing is the property of Fuller Associates and is not to be copied reproduced, retained or disclosed to any unauthorised person either wholly or in part without prior consent. Do not scale from this drawing except for Planning purposes. Use all figured dimensions only. All figured dimensions to be checked on site prior to construction. All discrepancies, errors and omissions to be reported to Fuller Associates prior to construction. Layout and dimensions existing building to be checked on site.

Chartered Surveyors • Architectural Design
FULLER ASSOCIATES
10-11 The Parade, Willowhayne Crescent,
East Preston, West Sussex BN16 1NS
tel: 01903 774754
email: architectural@fuller-associates.co.uk
www.fuller-associates.co.uk

Job Title
The Coach House
1 Town Hall Yard, Maltravers Street
Arundel
Client
Mr M Stevens and Miss L Brunt

Drawing Name
**Floor Plans and Elevations -
Proposed**

Drawing Status
Planning

Drawn by ALP Date Oct 20
Checked by DF Date Oct 20

Drawing Scale
1:100, 1:50 at A1

Drawing No Status Revision
203106/ 02 A

