




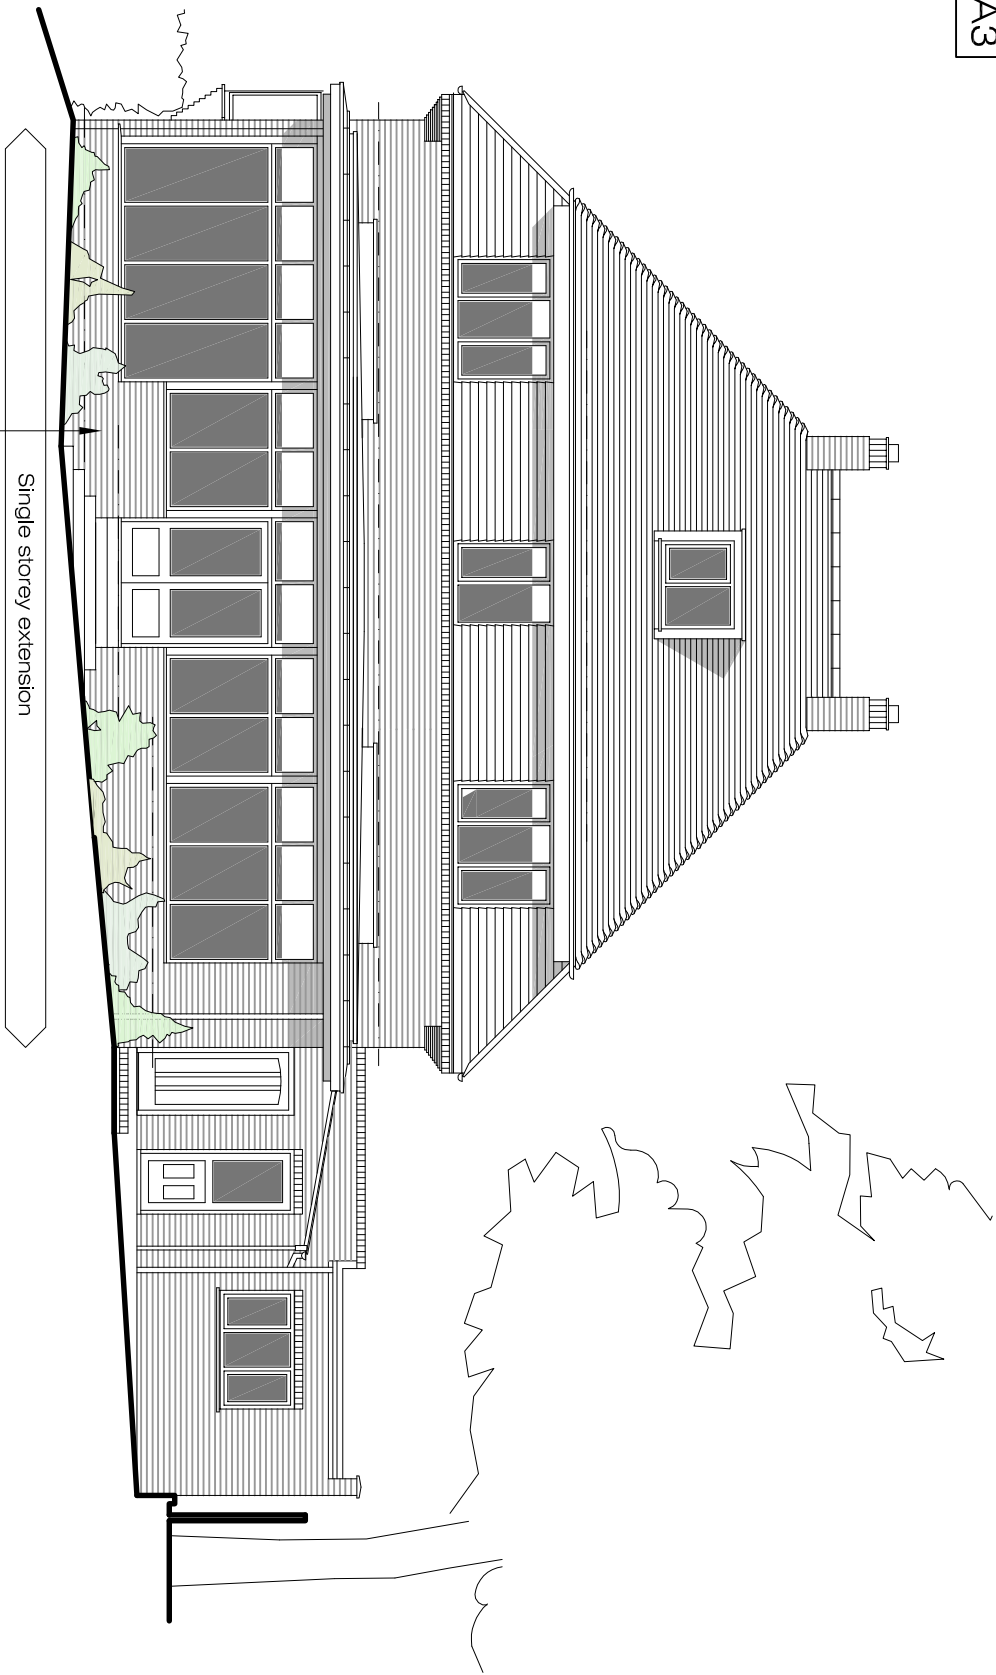

East Elevation

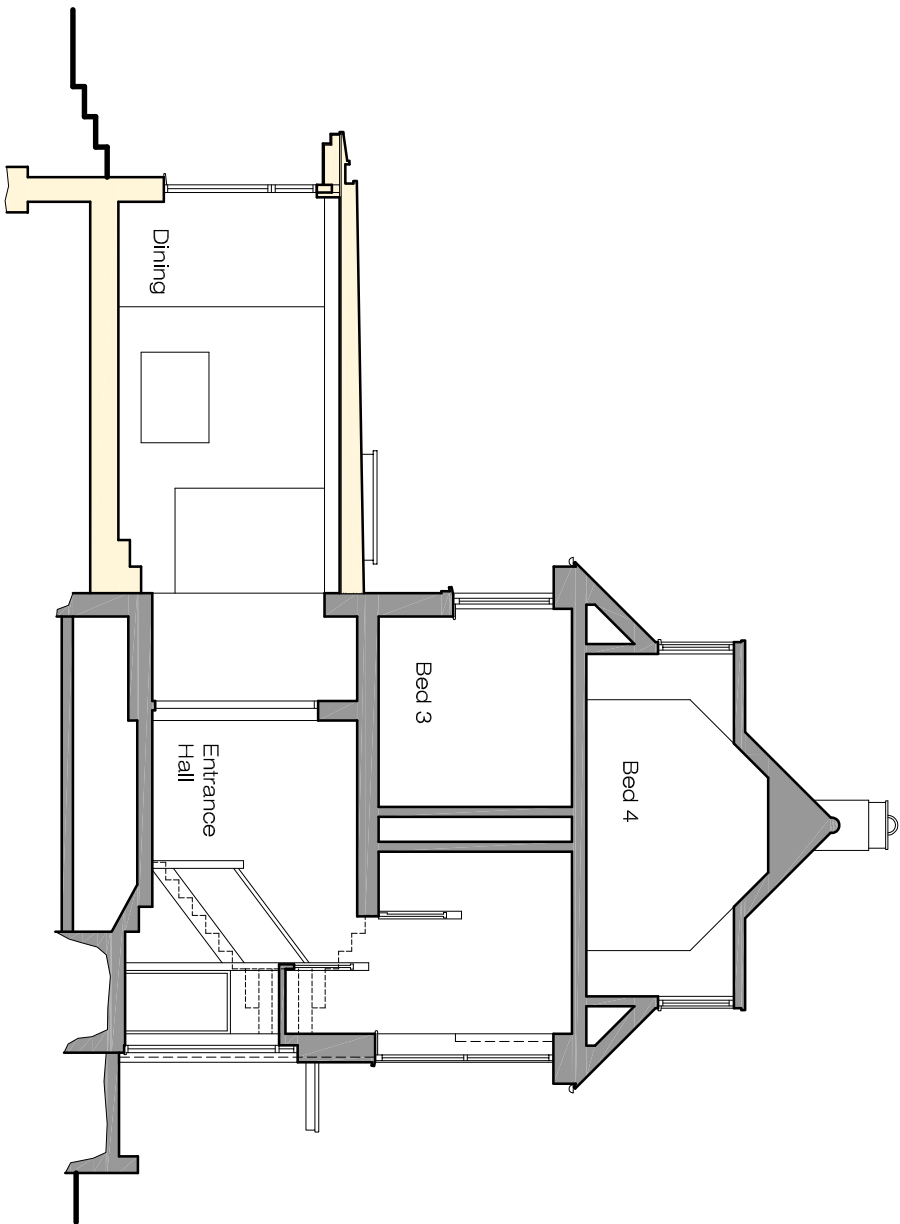


Section

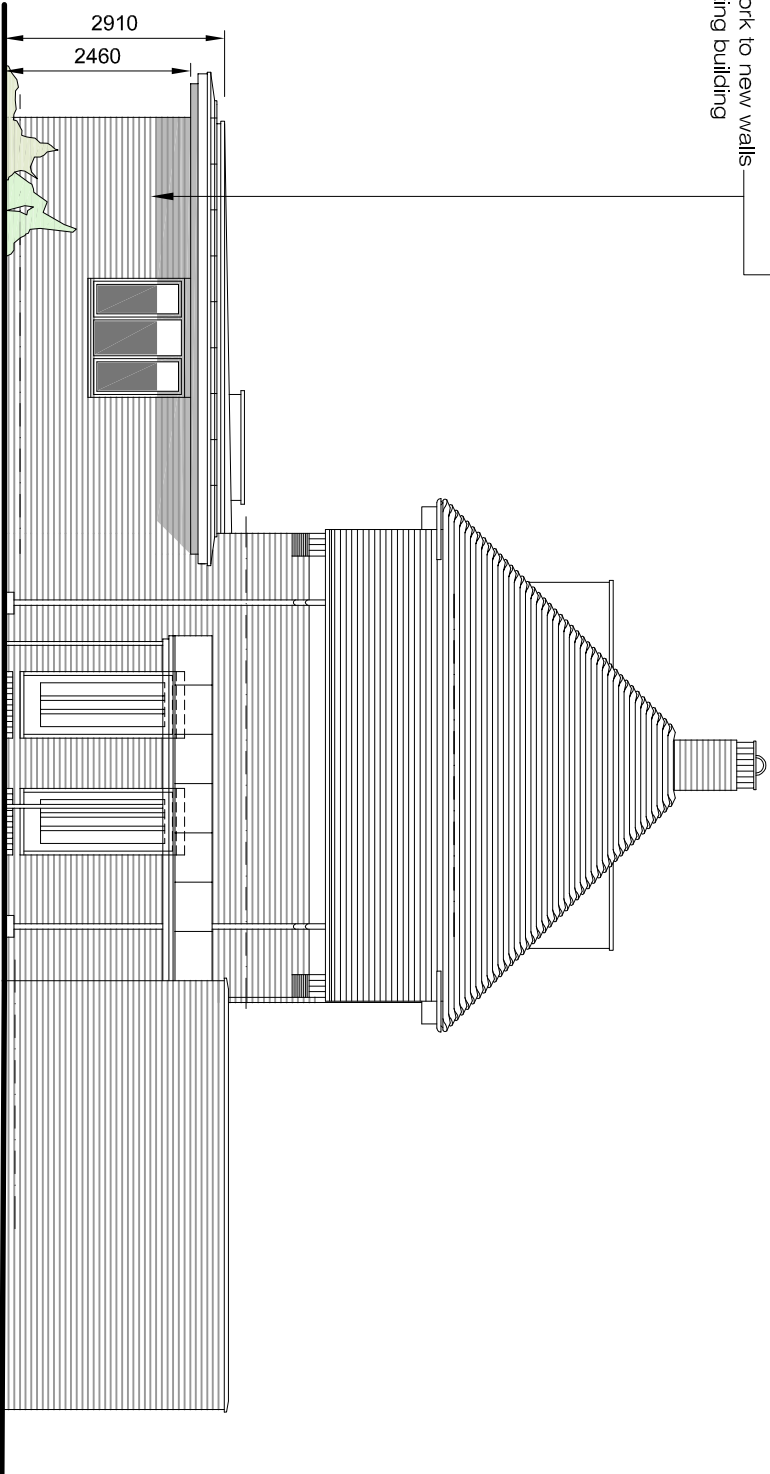

North Elevation

Extension & Alterations - 37 Torton Hill Road, Arundel

 

Prior Notification Works	
Client: Nick Carter & Natasha Peskin	
Project: 37 Torton Hill Road, Arundel	
Drawing: Proposed Elevations Sheet 1	
	
ETCHINGHAM ARCHITECTURE LTD	
www.etchingham.ltd	
PO Box 9799 Christchurch Dorset BH23 9PB T: 01202 148118 E: frontdesk@etchingham.ltd	
Date: Feb 2026	Dwg No:
Scale: 1:100 @A3	EA139-17