



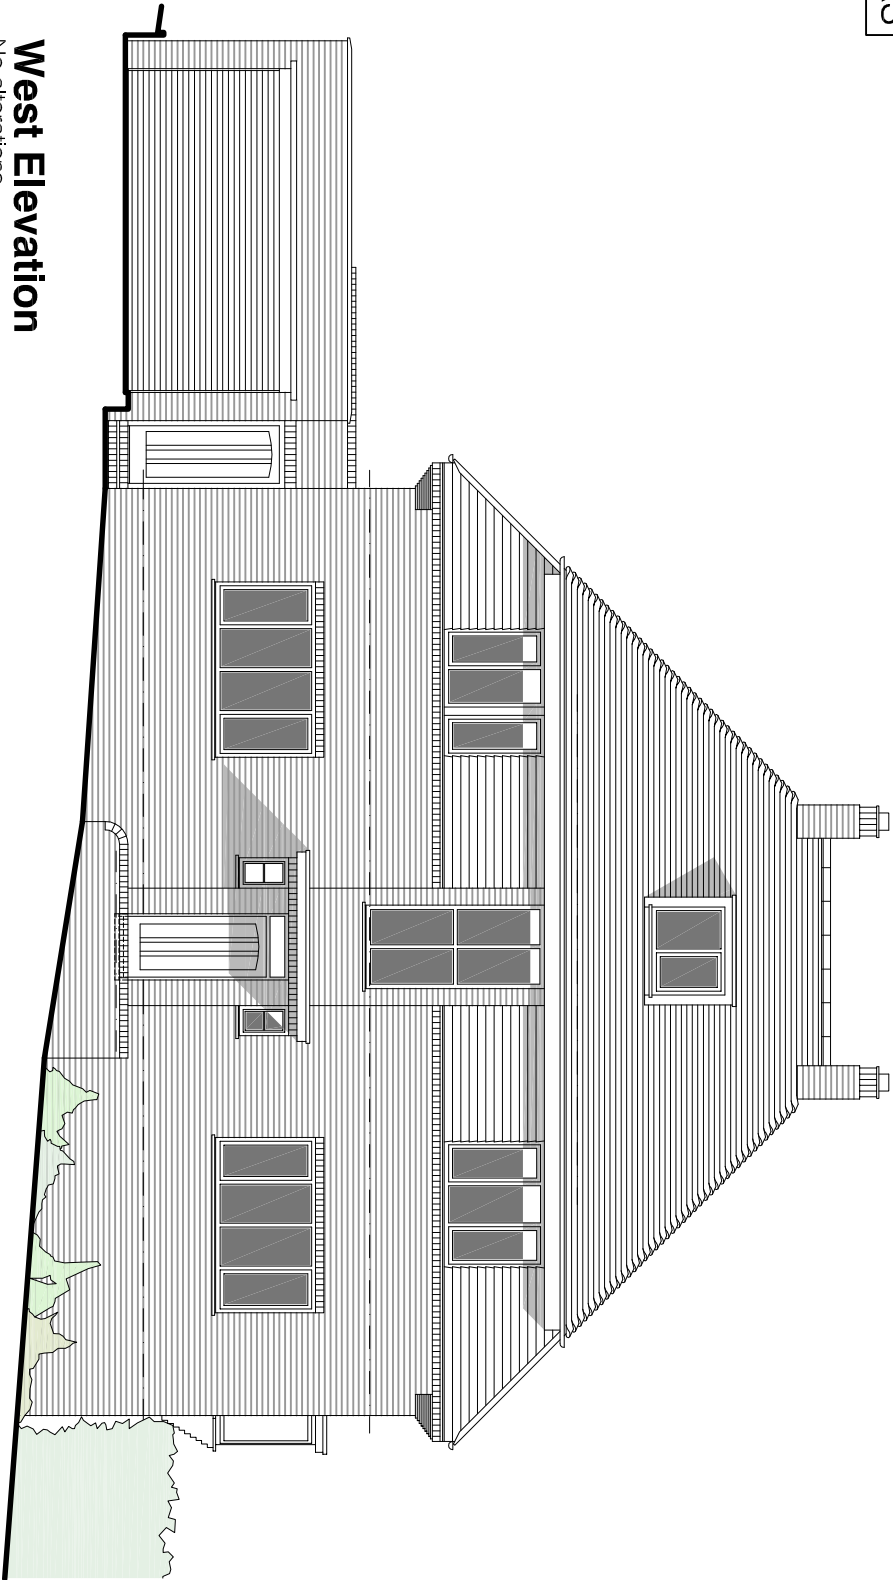

West Elevation

No alterations

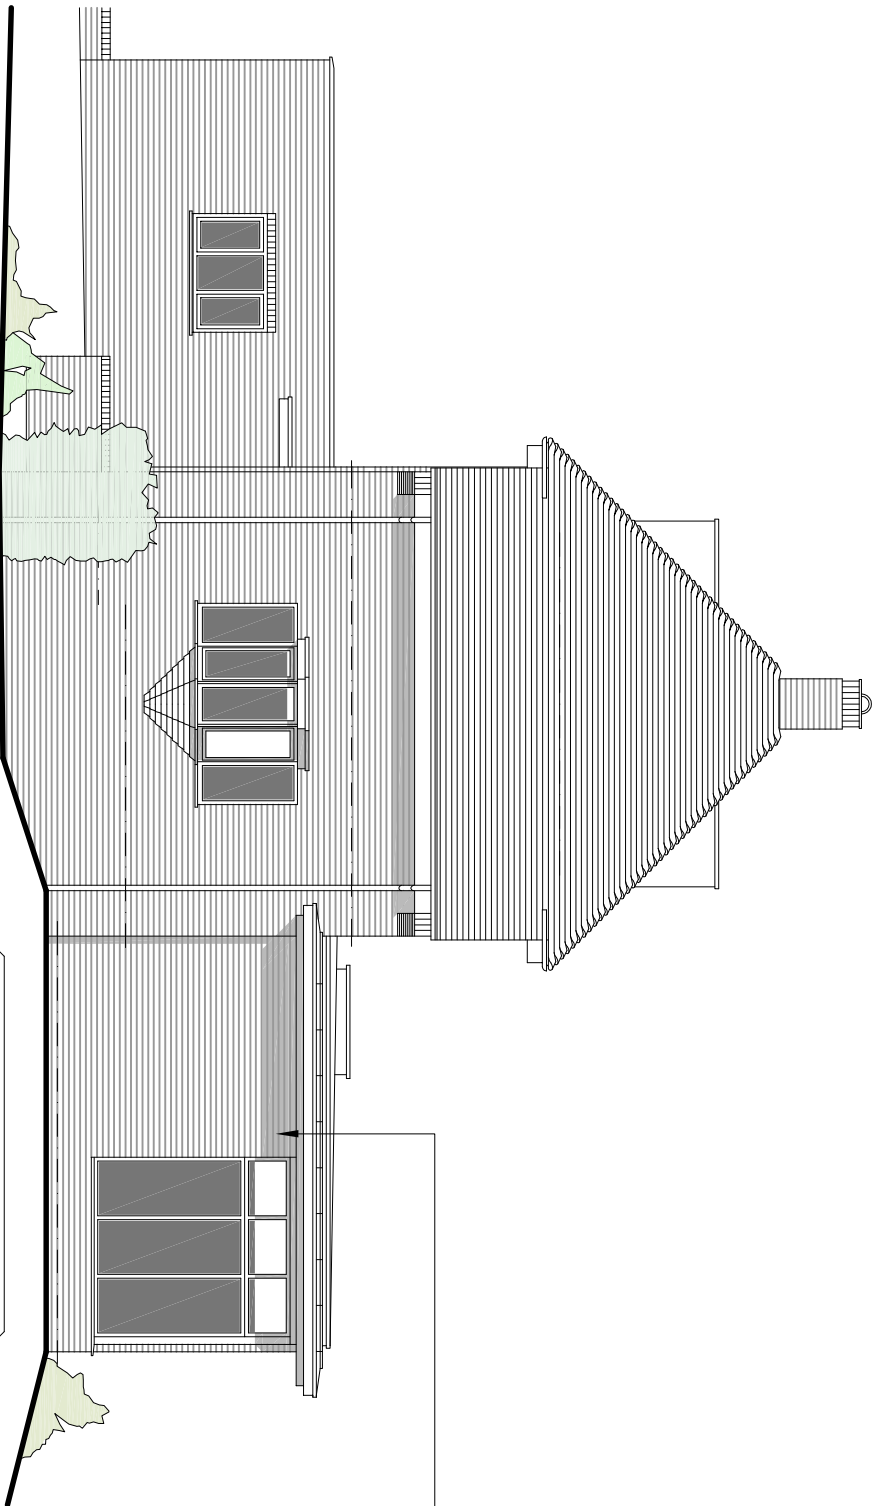

South Elevation

Facing brickwork to new walls to match existing building

Prior Notification Works

Client: Nick Carter & Natasha Peskin
Project: 37 Torton Hill Road, Arundel
Drawing: Proposed Elevations Sheet 2



ETCHINGHAM
ARCHITECTURE LTD
www.etchingham.ltd

PO Box 9799
Christchurch
Dorset
BH23 9PB
T: 01202 148118
E: frontdesk@etchingham.ltd

Date: Feb 2026
Scale: 1:100 @ A3

Dwg No:

Extension & Alterations - 37 Torton Hill Road, Arundel

EA139-18