

This drawing has been prepared for the purpose of gaining planning permission only and does not purport to be a working or contractual drawing and should not be used for any building or contractual purposes.
This drawing has been prepared based on survey drawings and information prepared by others.
All dimensions and levels on all drawings must be checked and verified on site before commencement of works.




NORTHERN ELEVATION - EXISTING 1:100




EASTERN ELEVATION - EXISTING 1:100





SOUTHERN ELEVATION - EXISTING 1:100

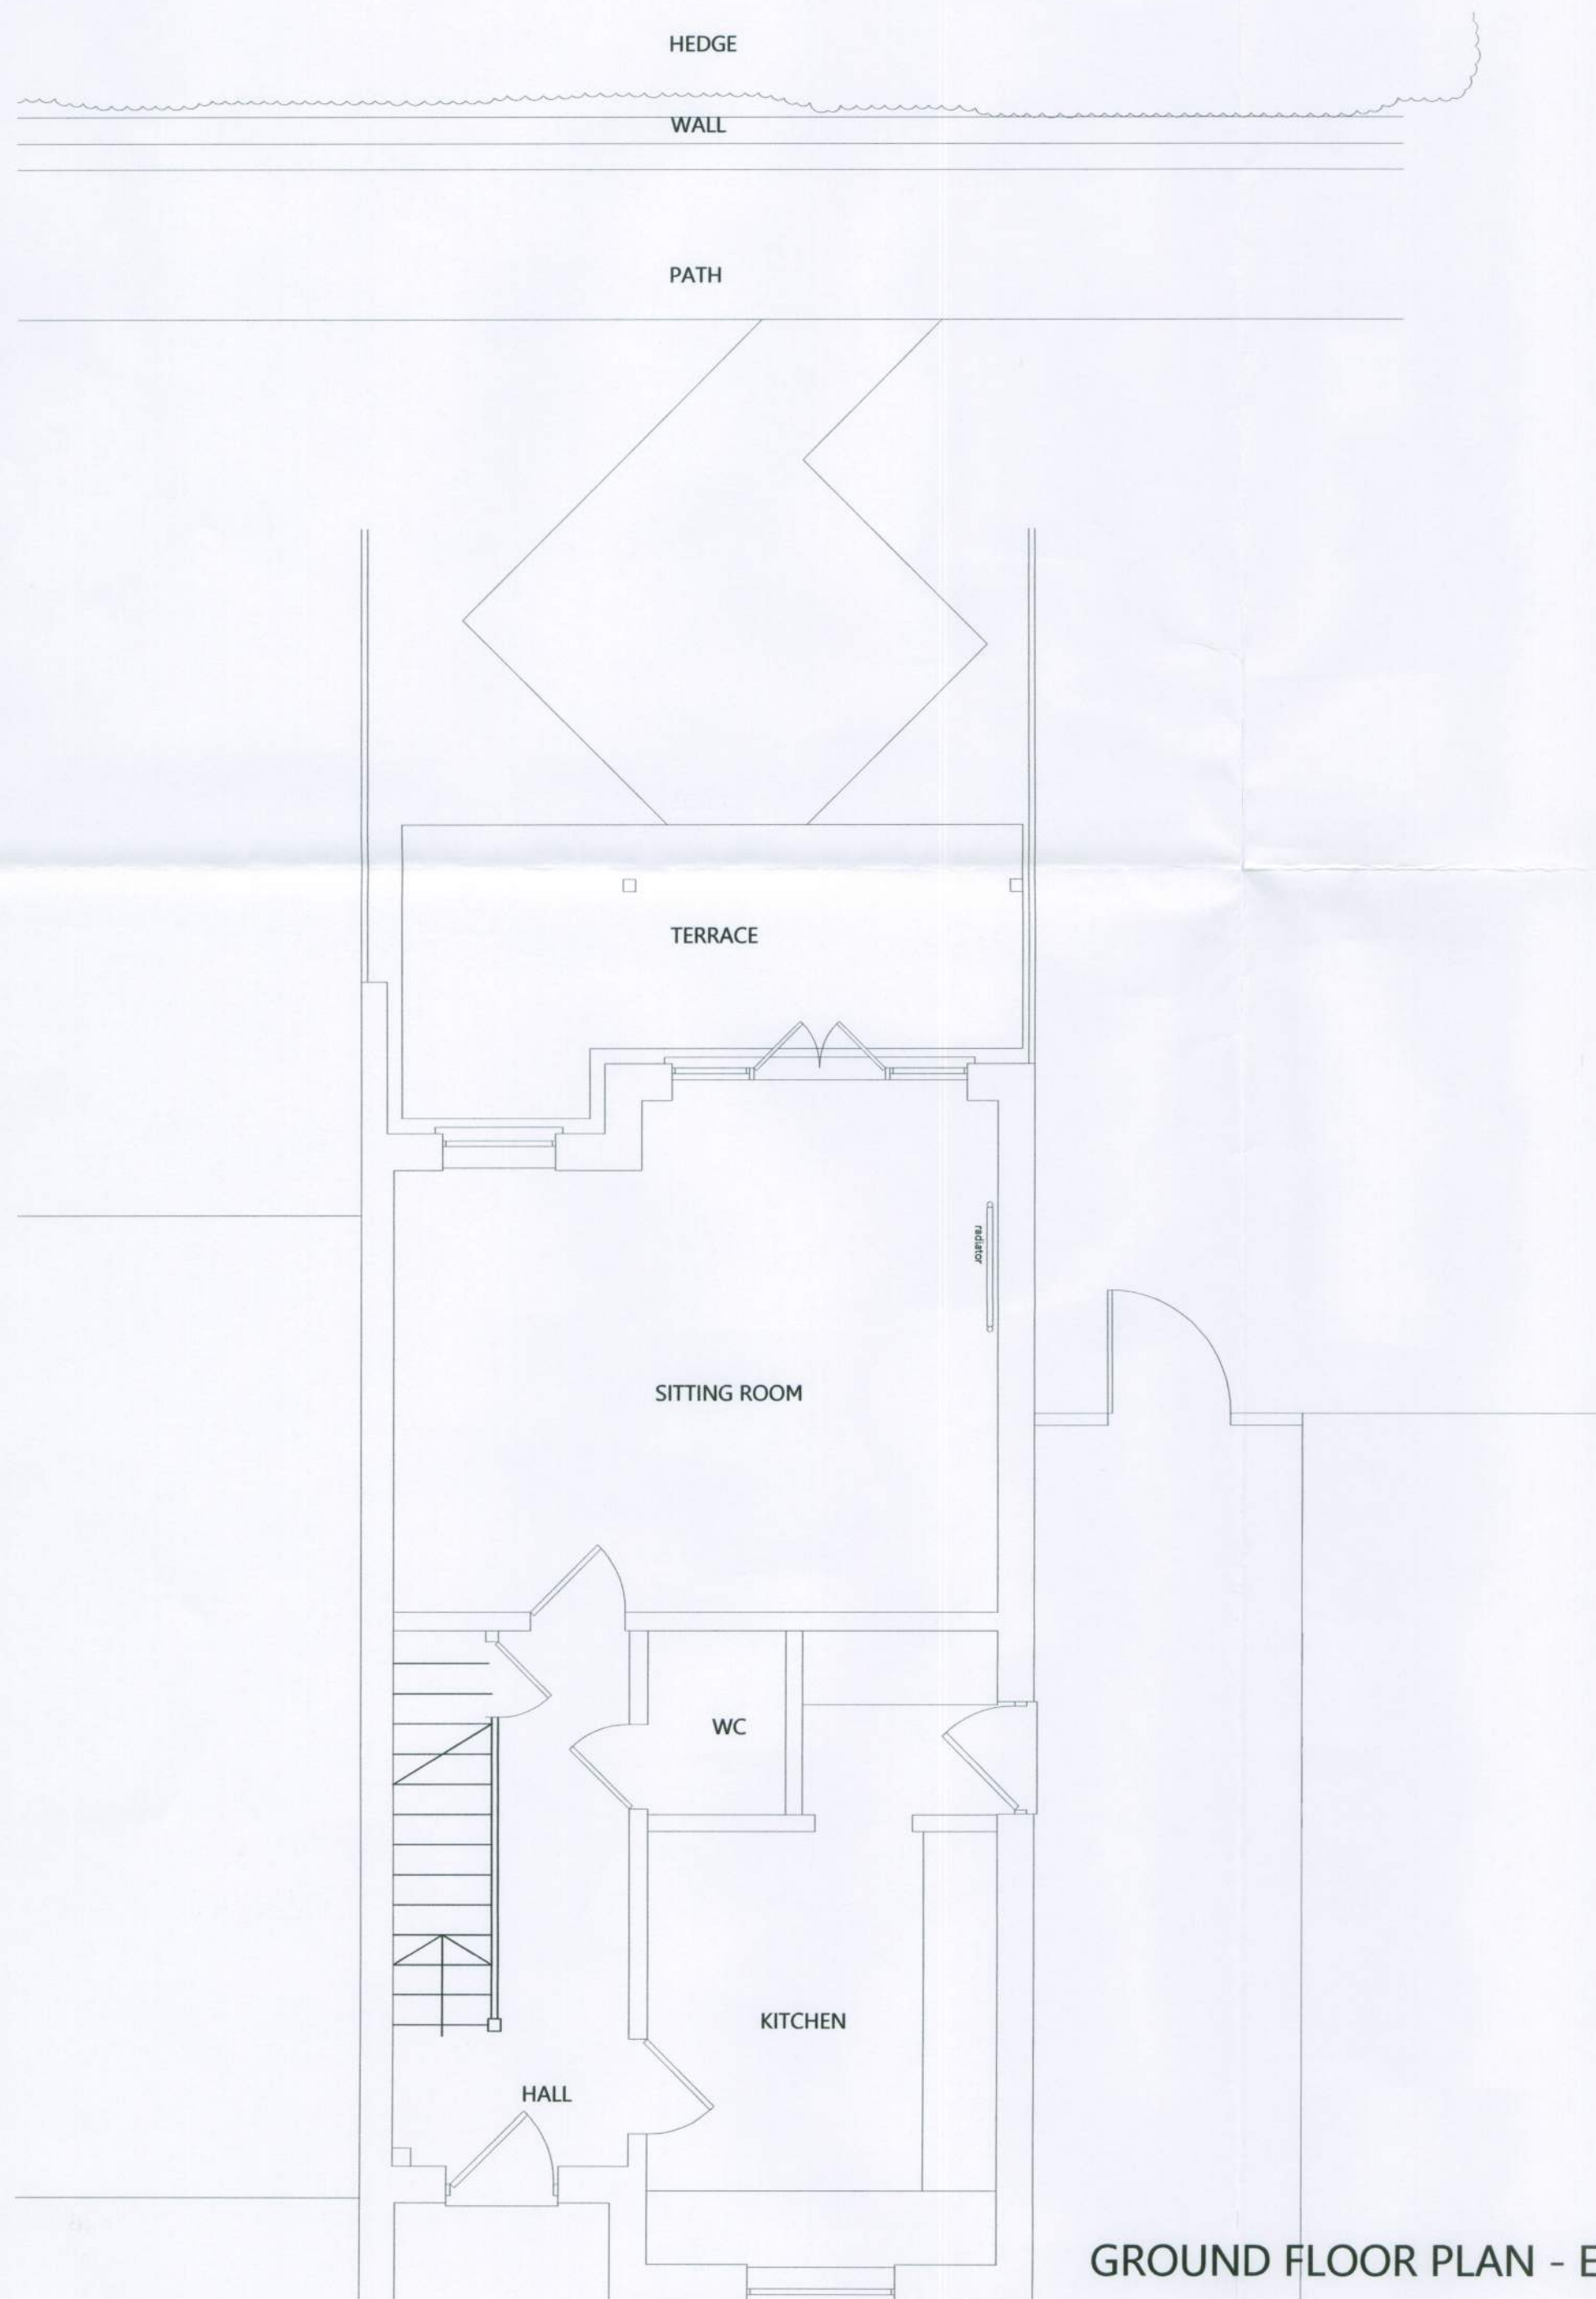

GROUND FLOOR PLAN - EXISTING 1:50

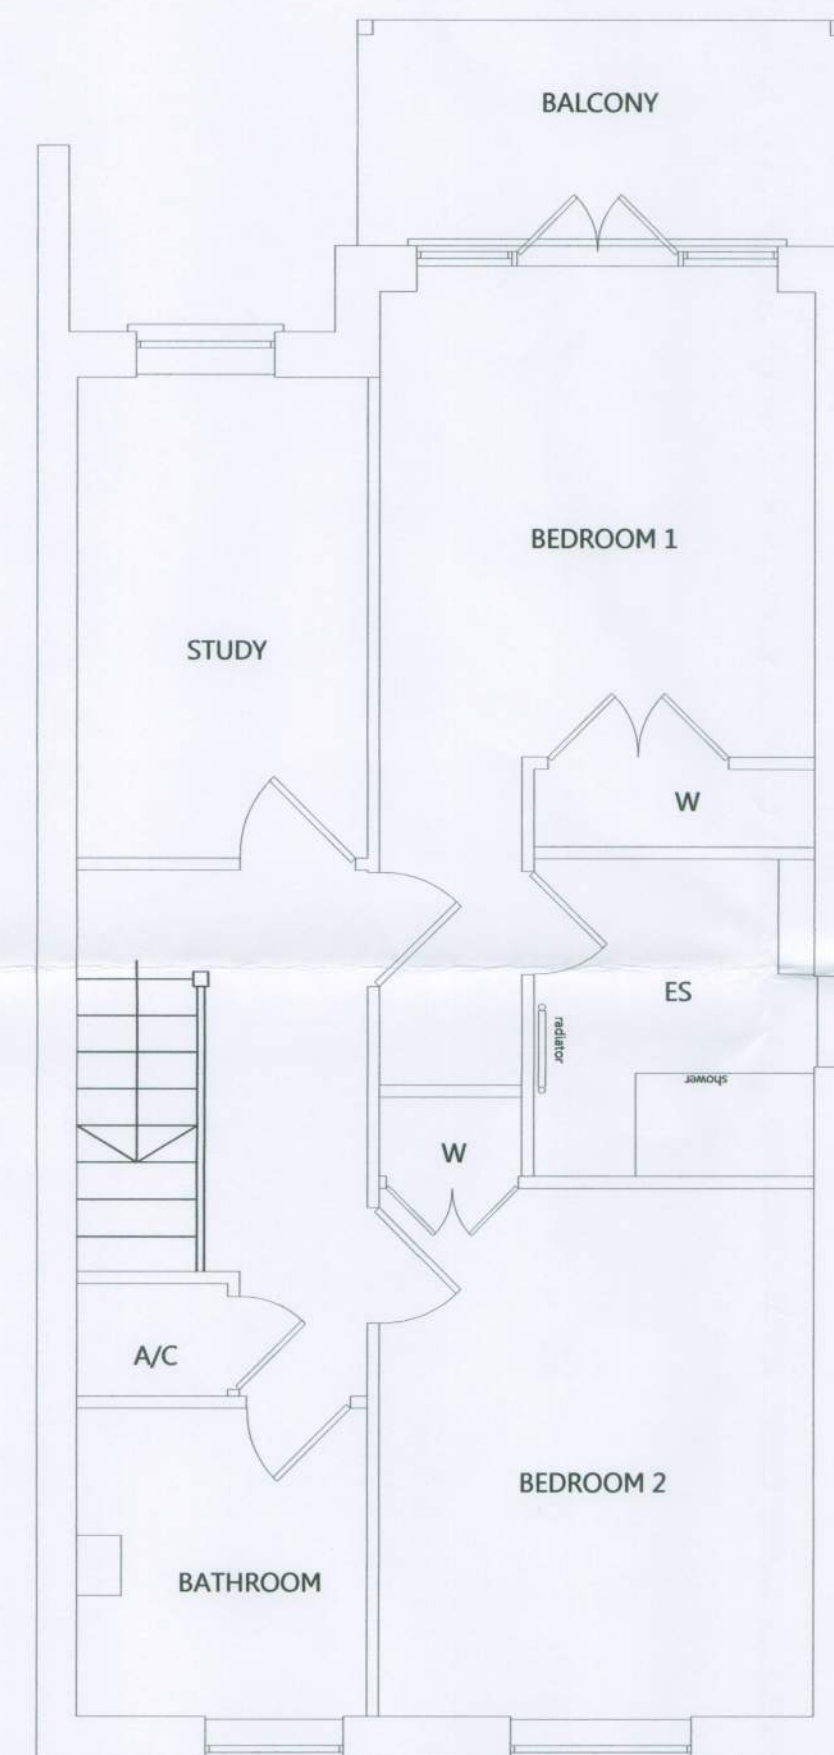

FIRST FLOOR PLAN - EXISTING 1:50

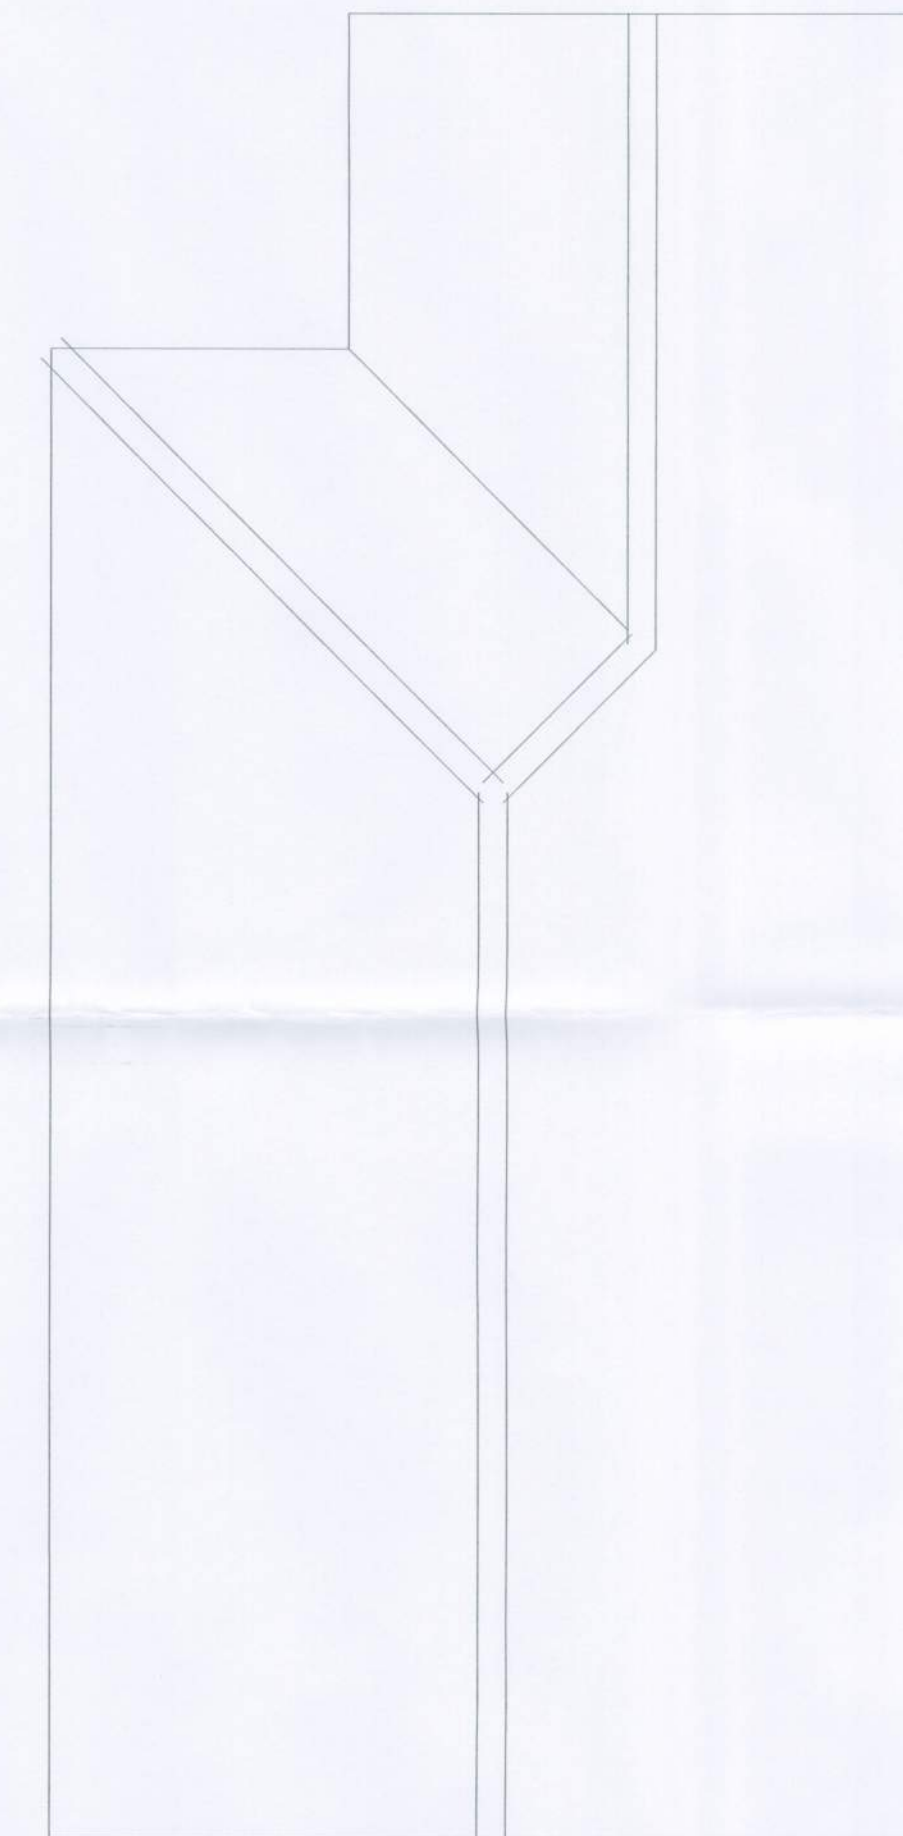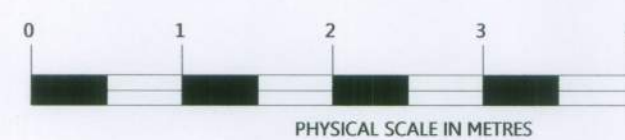

ROOF PLAN - EXISTING 1:50

JOB No. 733 DRWG. No. 101
SCALE: 1:100/ 50 at A1
EXISTING LAYOUTS & ELEVATIONS

EXTENSION & INTERIOR REORDERING to 3 OTMERS QUAY, FITZALAN ROAD, ARUNDEL FOR MR & MRS. MARKS AUGUST 2012

NEIL HOLLAND
ARCHITECTS

7 Maltrovers Street - Arundel
West Sussex - BN18 9AP
Tel 01903 882923 - Fax 01903 884202
Email office@neilhollandarchitects.co.uk
www.neilhollandarchitects.co.uk
Registered in England & Wales Number: 03232174