


0 5000 10000 15000 20000
scale mm

0 10000 20000 30000 40000 50000
scale mm

Ordnance Survey
UKmapcentre.com

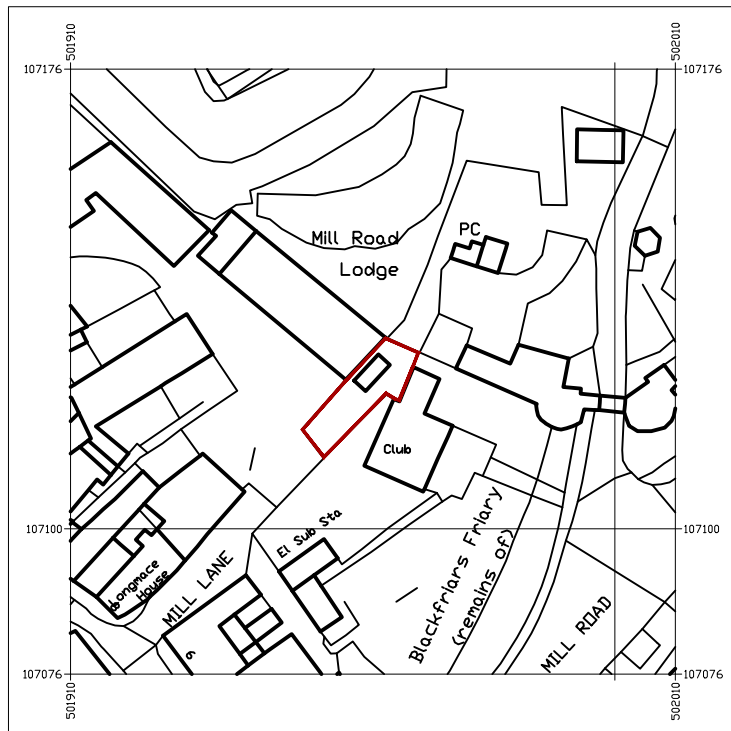

Serial number: 299387
© Crown copyright and database right 2024
Ordnance Survey licence AC0000848283
Reproduction in whole or in part is prohibited
without the prior permission of Ordnance Survey.

0 5 10 15 20 25
metres
NORTH
↑

LOCATION PLAN 1:1250

existing storage container
to be reused
location of proposed
storage containers



BLOCK SITE PLAN 1:500

AMdesign

ARCHITECTURE DESIGN DEVELOPMENT
Leeza Aldis-Hobbs ARB RIBA SPAB

Mob: 07756 329400
e-mail: leeza@amdesignltd.co.uk

PROJECT
**ARUNDEL STORAGE
LAND TO REAR OF
NORFOLK CENTRE
BN18 9PA**
PROJECT STAGE
PLANNING

DRAWING
**LOCATION PLAN
SITE BLOCK PLAN**
DRAWING No
438/01
REVISION
A
SCALE 1:1250 1:500
DATE DEC 2024
DRAWN LA
CHECKED

	paper size A3	
LETTER	REVISION	DATE
This scheme is subject to town planning and all other necessary consents. All dimesions and levels to be checked on site. This drawing is to be read in conjunction with other relevant drawings and documents. Report all discrepancies to the Architect before work commences. AM Design is the trading name of AM Design Ltd © AM Design Ltd. All rights reserved.		