




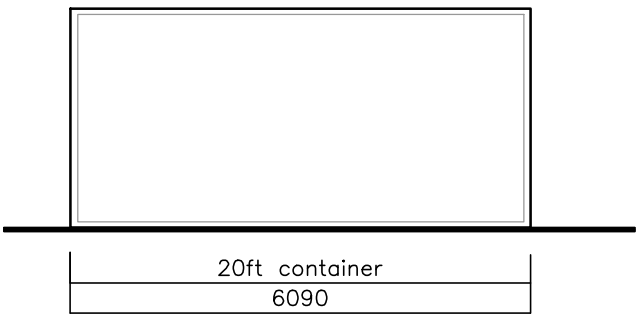


EXISTING NORTH WEST ELEVATION 1:100

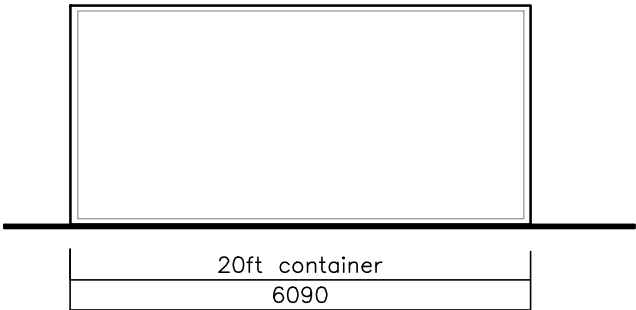


EXISTING SOUTH EAST ELEVATION 1:100

 




EXISTING GROUND FLOOR PLAN 1:100

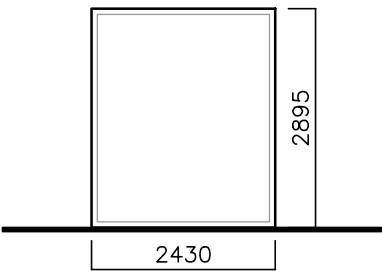

EXISTING NORTH EAST ELEVATION 1:100

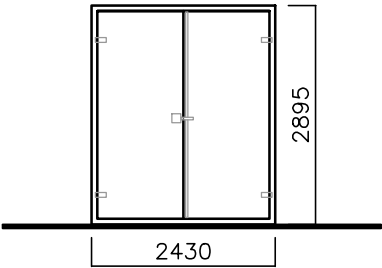

EXISTING SOUTH WEST ELEVATION 1:100

 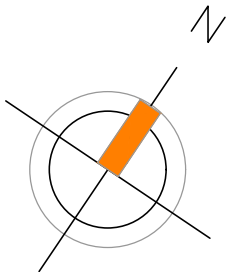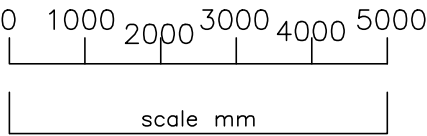

EXISTING ROOF PLAN 1:100

AMdesign

ARCHITECTURE DESIGN DEVELOPMENT
Leeza Aldis-Hobbs ARB RIBA SPAB

Mob: 07756 329400
e-mail: leeza@amdesignltd.co.uk

PROJECT
**ARUNDEL STORAGE
LAND TO REAR OF
NORFOLK CENTRE
BN18 9PA**
PROJECT STAGE
PLANNING

DRAWING
**EXISTING
PLANS**
DRAWING No
438/02
SCALE 1:100
DATE NOV 2024
REVISION
A
DRAWN LA
CHECKED

	paper size A3	
LETTER	REVISION	DATE
This scheme is subject to town planning and all other necessary consents. All dimesions and levels to be checked on site. This drawing is to be read in conjunction with other relevant drawings and documents. Report all discrepancies to the Architect before work commences. AM Design is the trading name of AM Design Ltd © AM Design Ltd. All rights reserved.		