

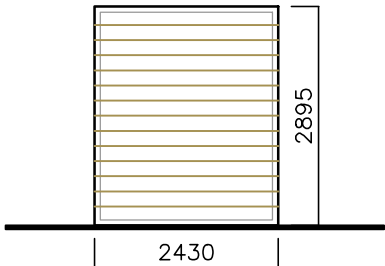


PROPOSED NORTH WEST ELEVATION 1:100

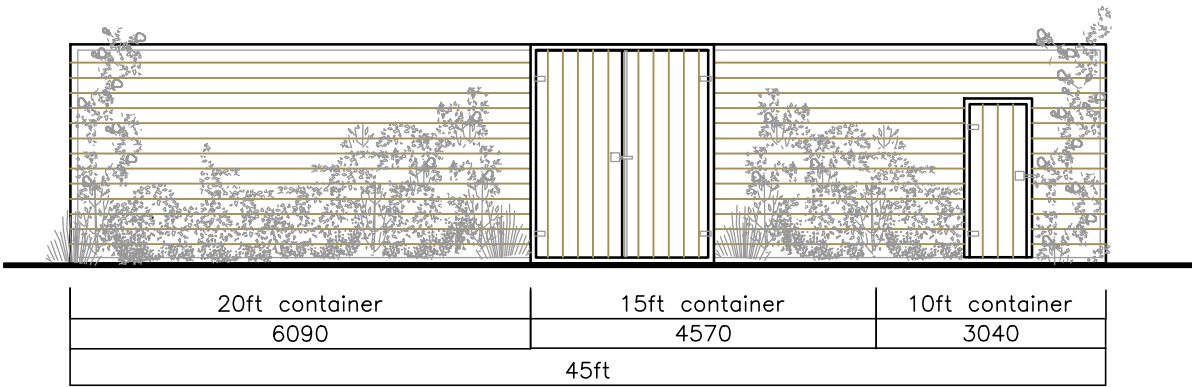


PROPOSED NORTH EAST ELEVATION 1:100



MATERIALS
standard metal storage container
clad with horizontal timber weather
boarding, stained dark brown, with
appropriate native plant screening.

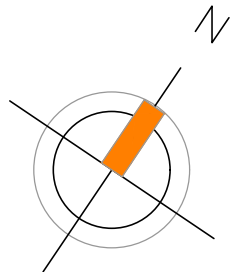

PROPOSED SOUTH EAST ELEVATION 1:100

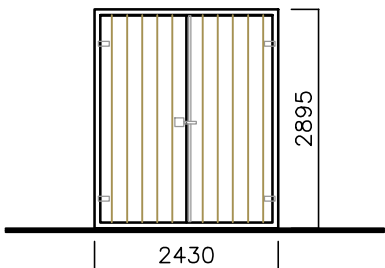

PROPOSED SOUTH WEST ELEVATION 1:100

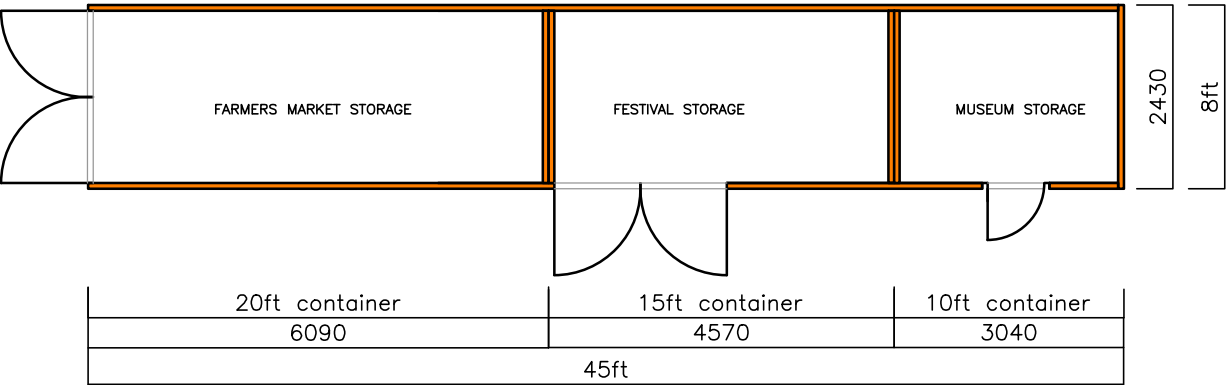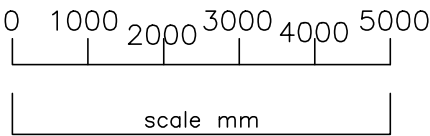

PROPOSED GROUND FLOOR PLAN 1:100



PROPOSED ROOF PLAN 1:100

AMdesign

ARCHITECTURE DESIGN DEVELOPMENT
Leeza Aldis-Hobbs ARB RIBA SPAB

Mob: 07756 329400
e-mail: leeza@amdesignltd.co.uk

PROJECT
**ARUNDEL STORAGE
LAND TO REAR OF
NORFOLK CENTRE
BN18 9PA**
PROJECT STAGE
PLANNING

DRAWING
**PROPOSED
PLANS**
DRAWING No
438/03
SCALE 1:100
DATE NOV 2024
REVISION
A
DRAWN LA
CHECKED

	paper size A3	
LETTER	REVISION	DATE
This scheme is subject to town planning and all other necessary consents. All dimesions and levels to be checked on site. This drawing is to be read in conjunction with other relevant drawings and documents. Report all discrepancies to the Architect before work commences. AM Design is the trading name of AM Design Ltd © AM Design Ltd. All rights reserved.		