




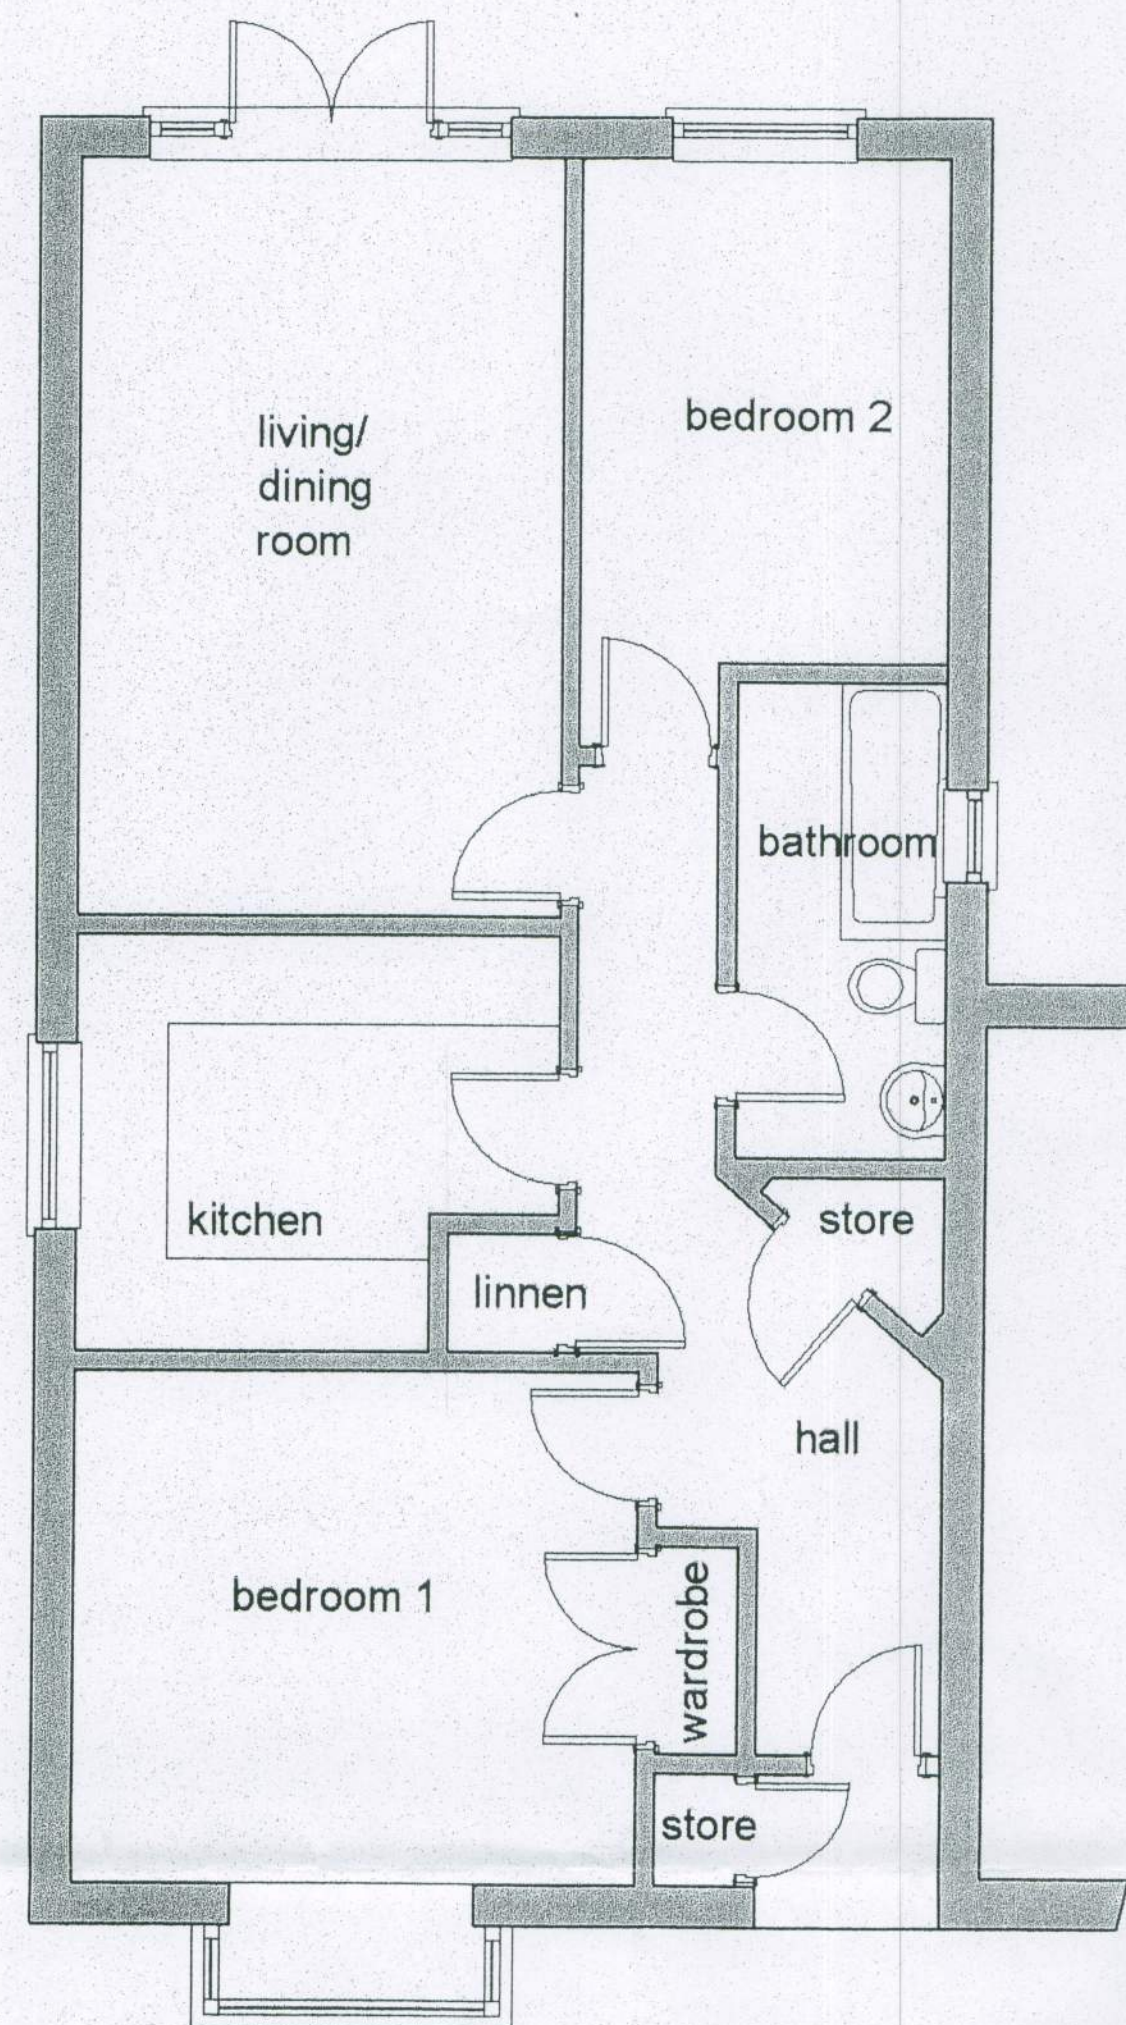

ground floor plan scale 1:50

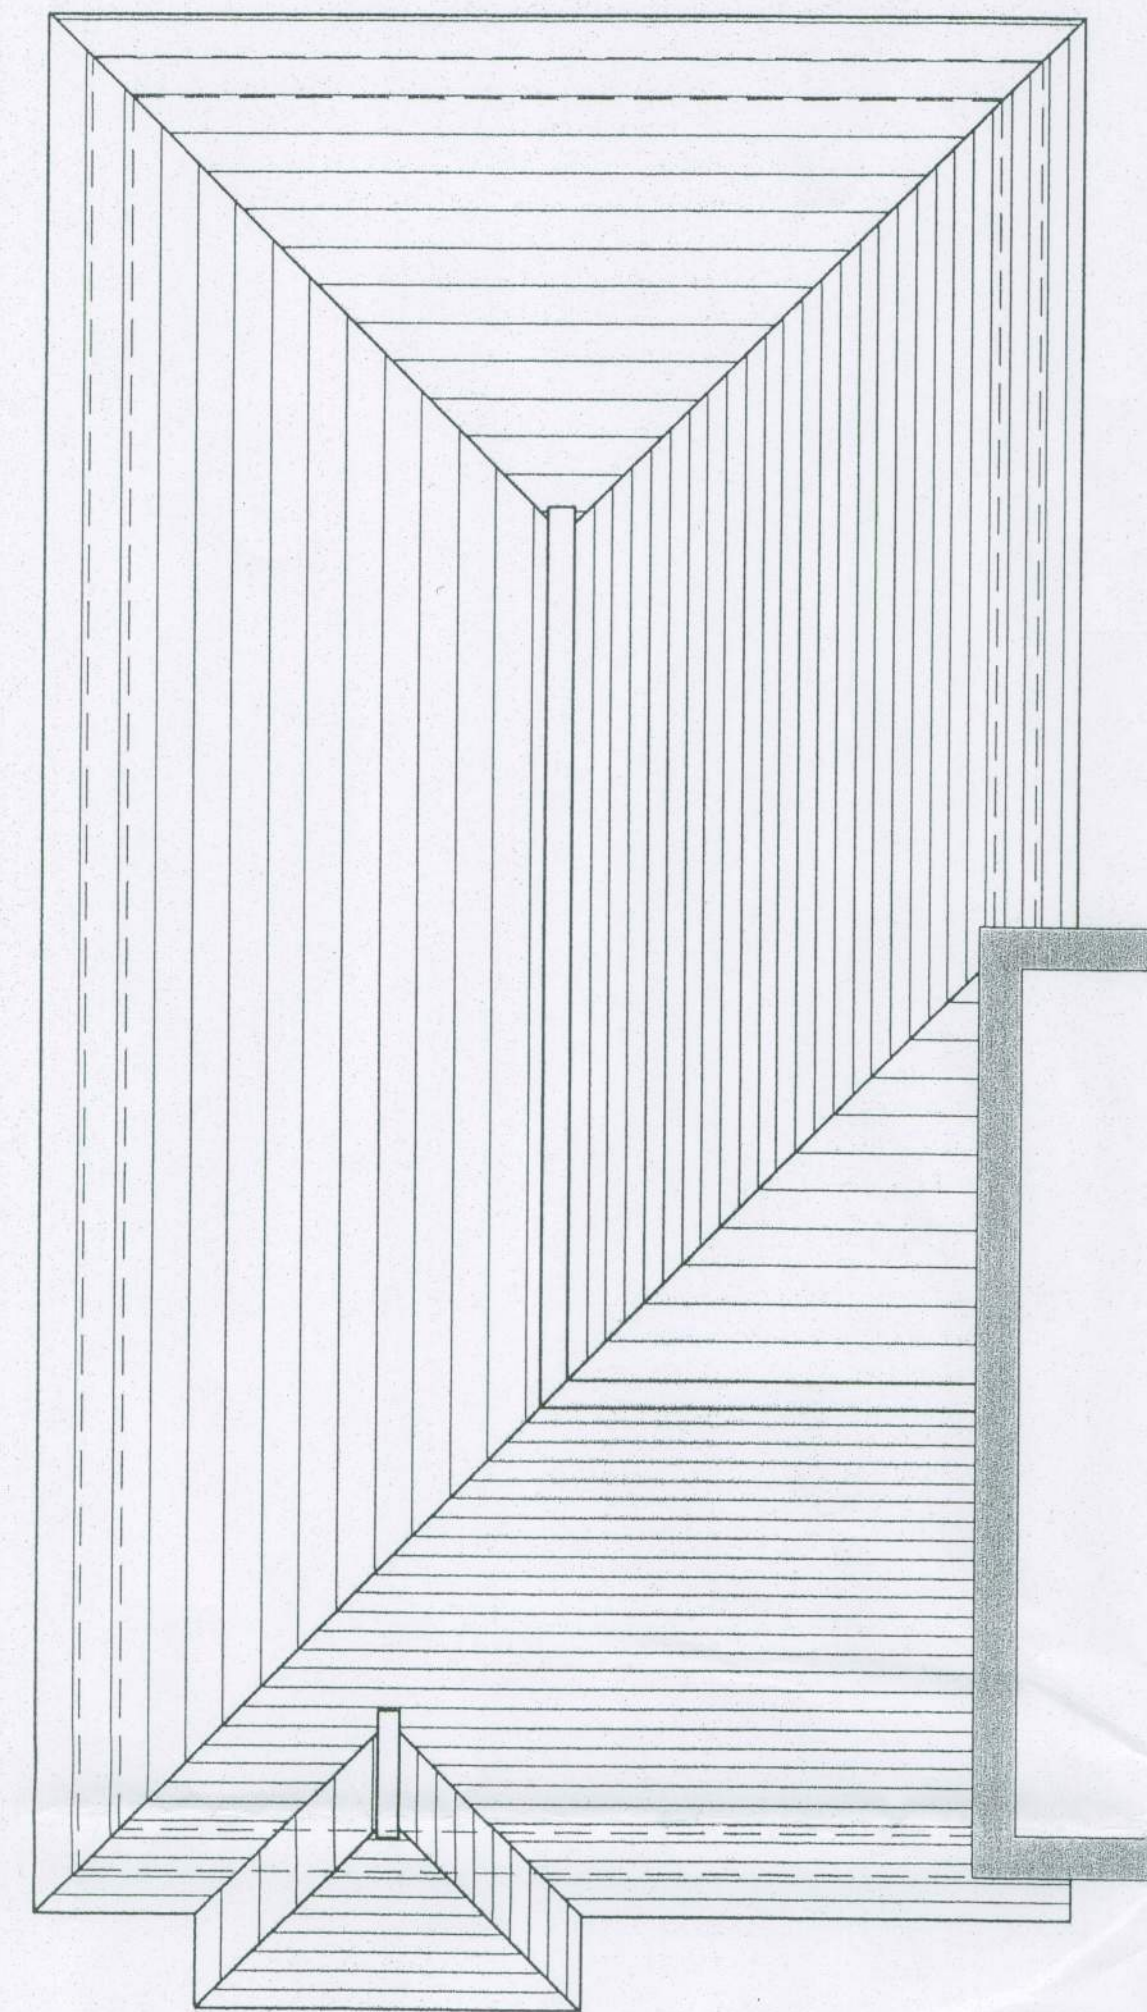

roof plan scale 1:50

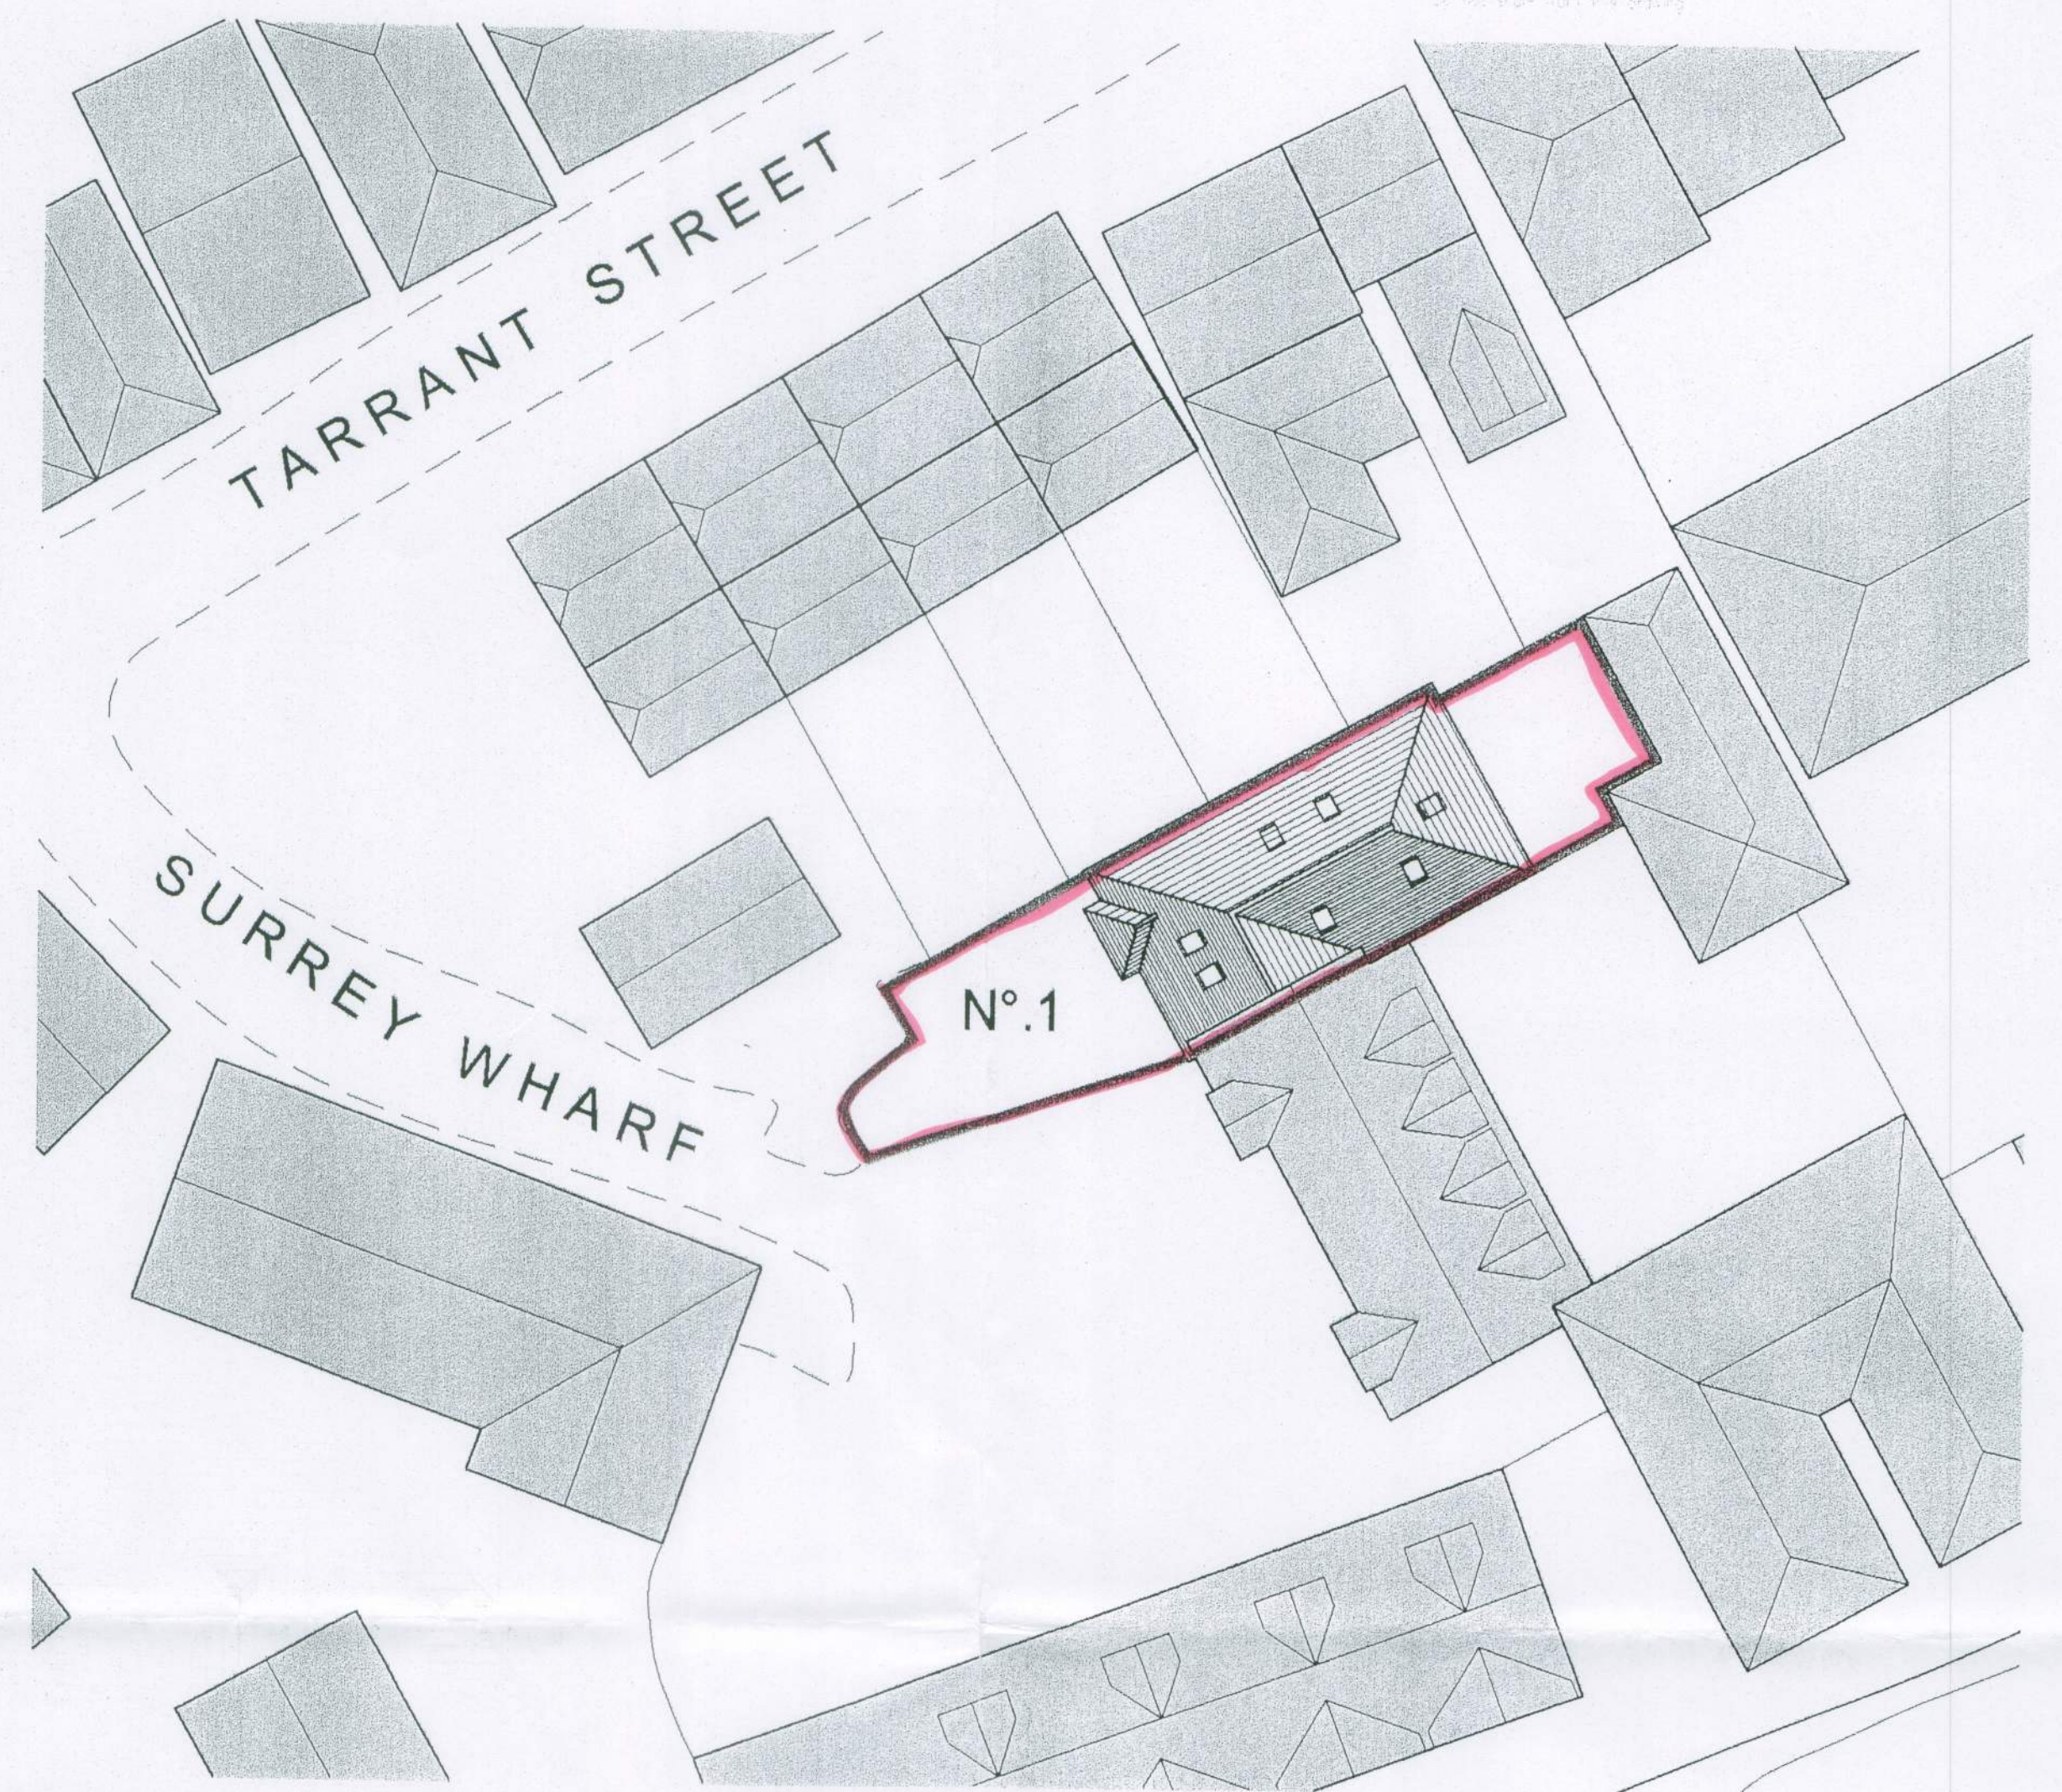


site layout plan scale 1:200




front elevation scale 1:100



side elevation scale 1:100

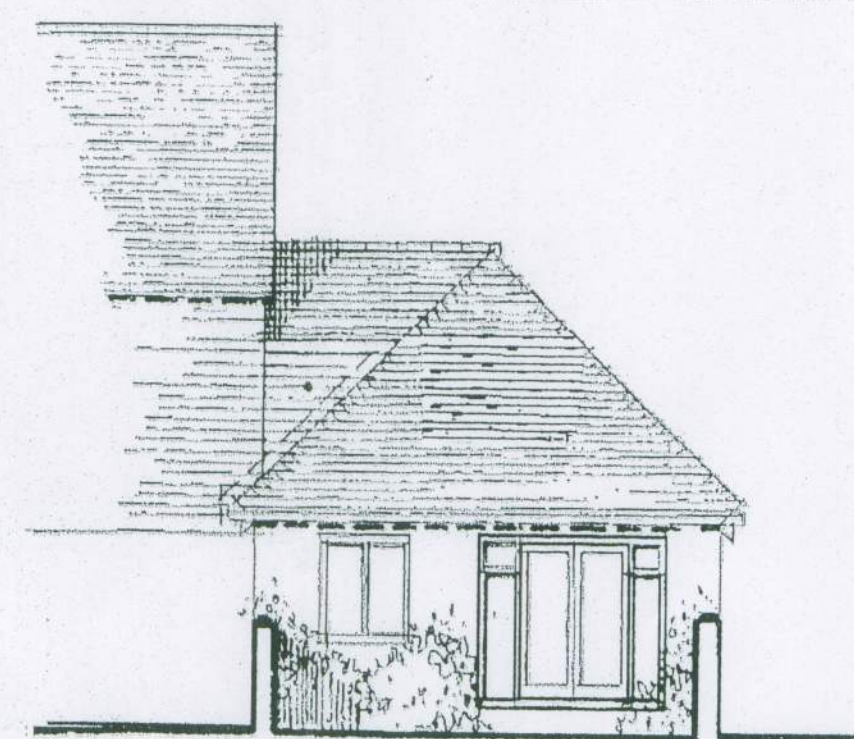

rear elevation scale 1:100

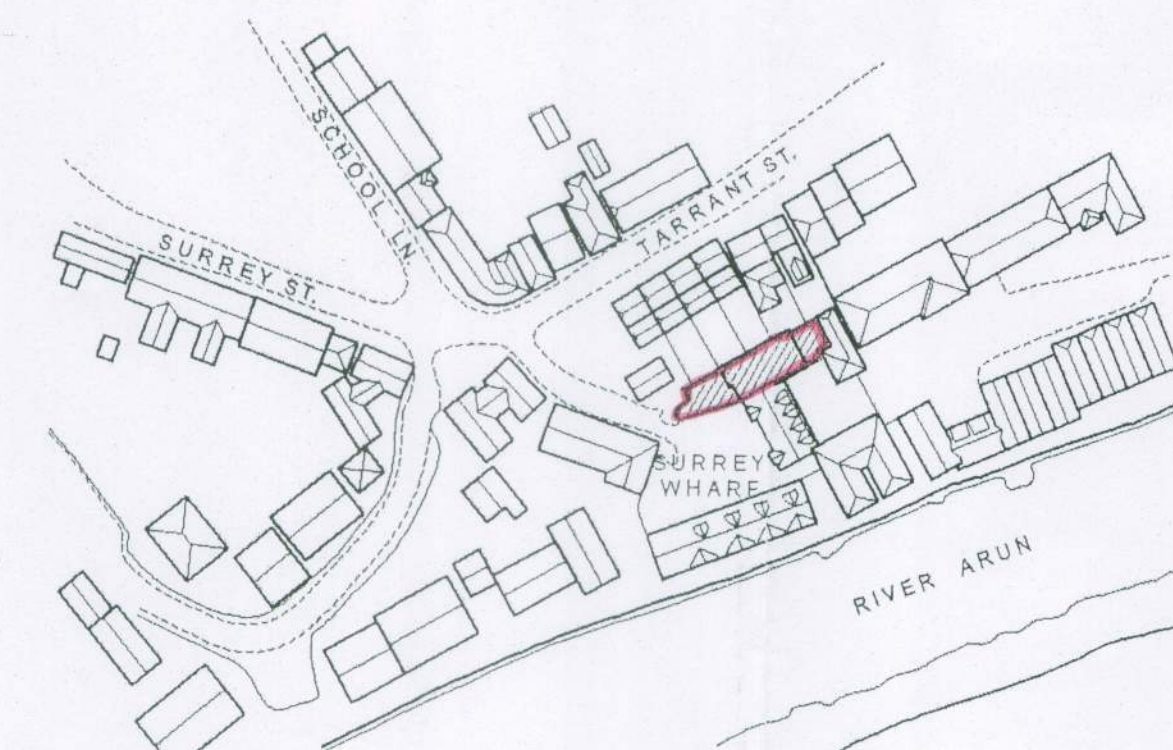

site location plan scale 1:1250

planning issue

project
1 Surrey Wharf, Arundel, W.Sussex
for Mr & Mrs I. Benn
Proposed loft conversion

title
Existing plans, elevations and
site location and layout plans

scale 1:1	date
various	Oct '12
job number	drawing number
100/005	101
	revision
	-