


notes
Shore applicable this drawing to be read in conjunction with Structural engineers
and specialist sub contractors' details, specification and drawings
Do not scale from this drawing

NOTES ON MATERIALS:

- Roof - Existing tiles & bonnet hips
Walls - Existing render finish
Gutters - Existing rainwater goods
Windows - Proposed white uPVC frames
Rooflights - Please note that the rear and side
roof lights cannot be seen from the public highway
and therefore are to be the standard roof
lights, as opposed to the front elevation which v
be of the conservation/heritage style & type

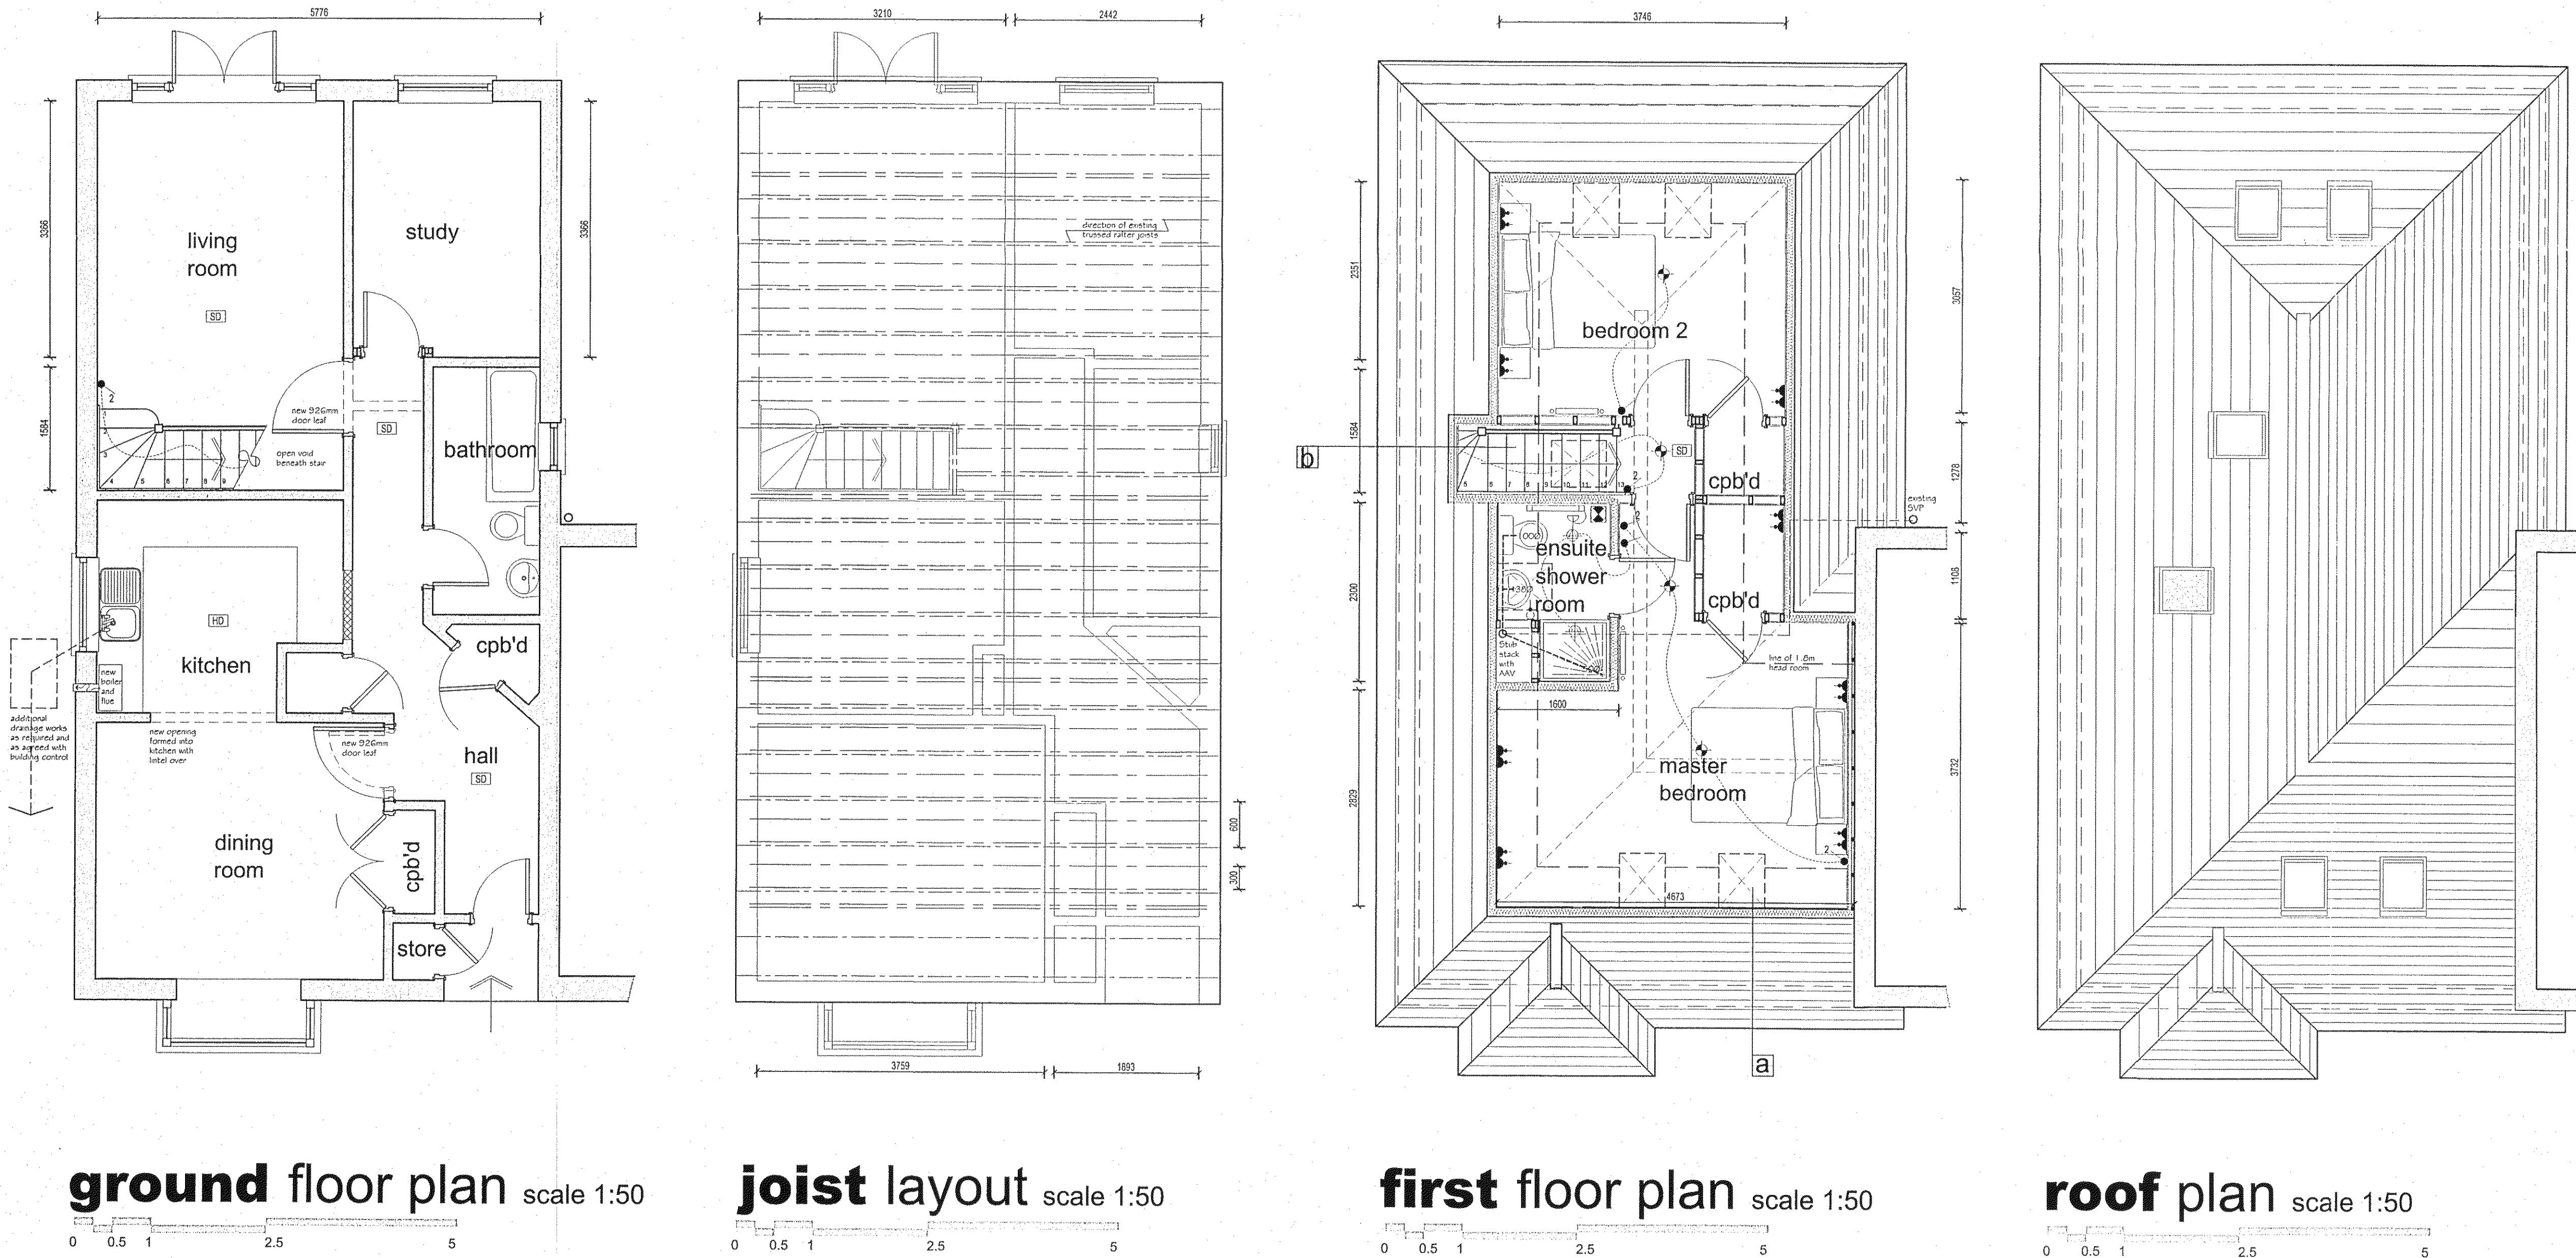

planning issue

project
1 Surrey Wharf, Arundel, W.Sussex
for Mr & Mrs I.Benn
Proposed loft conversion

Proposed plans & elevations

scale @ of	date	
1:50 & 1:100	Oct '12	
job number	drawing number	revision
100/005	110	-