



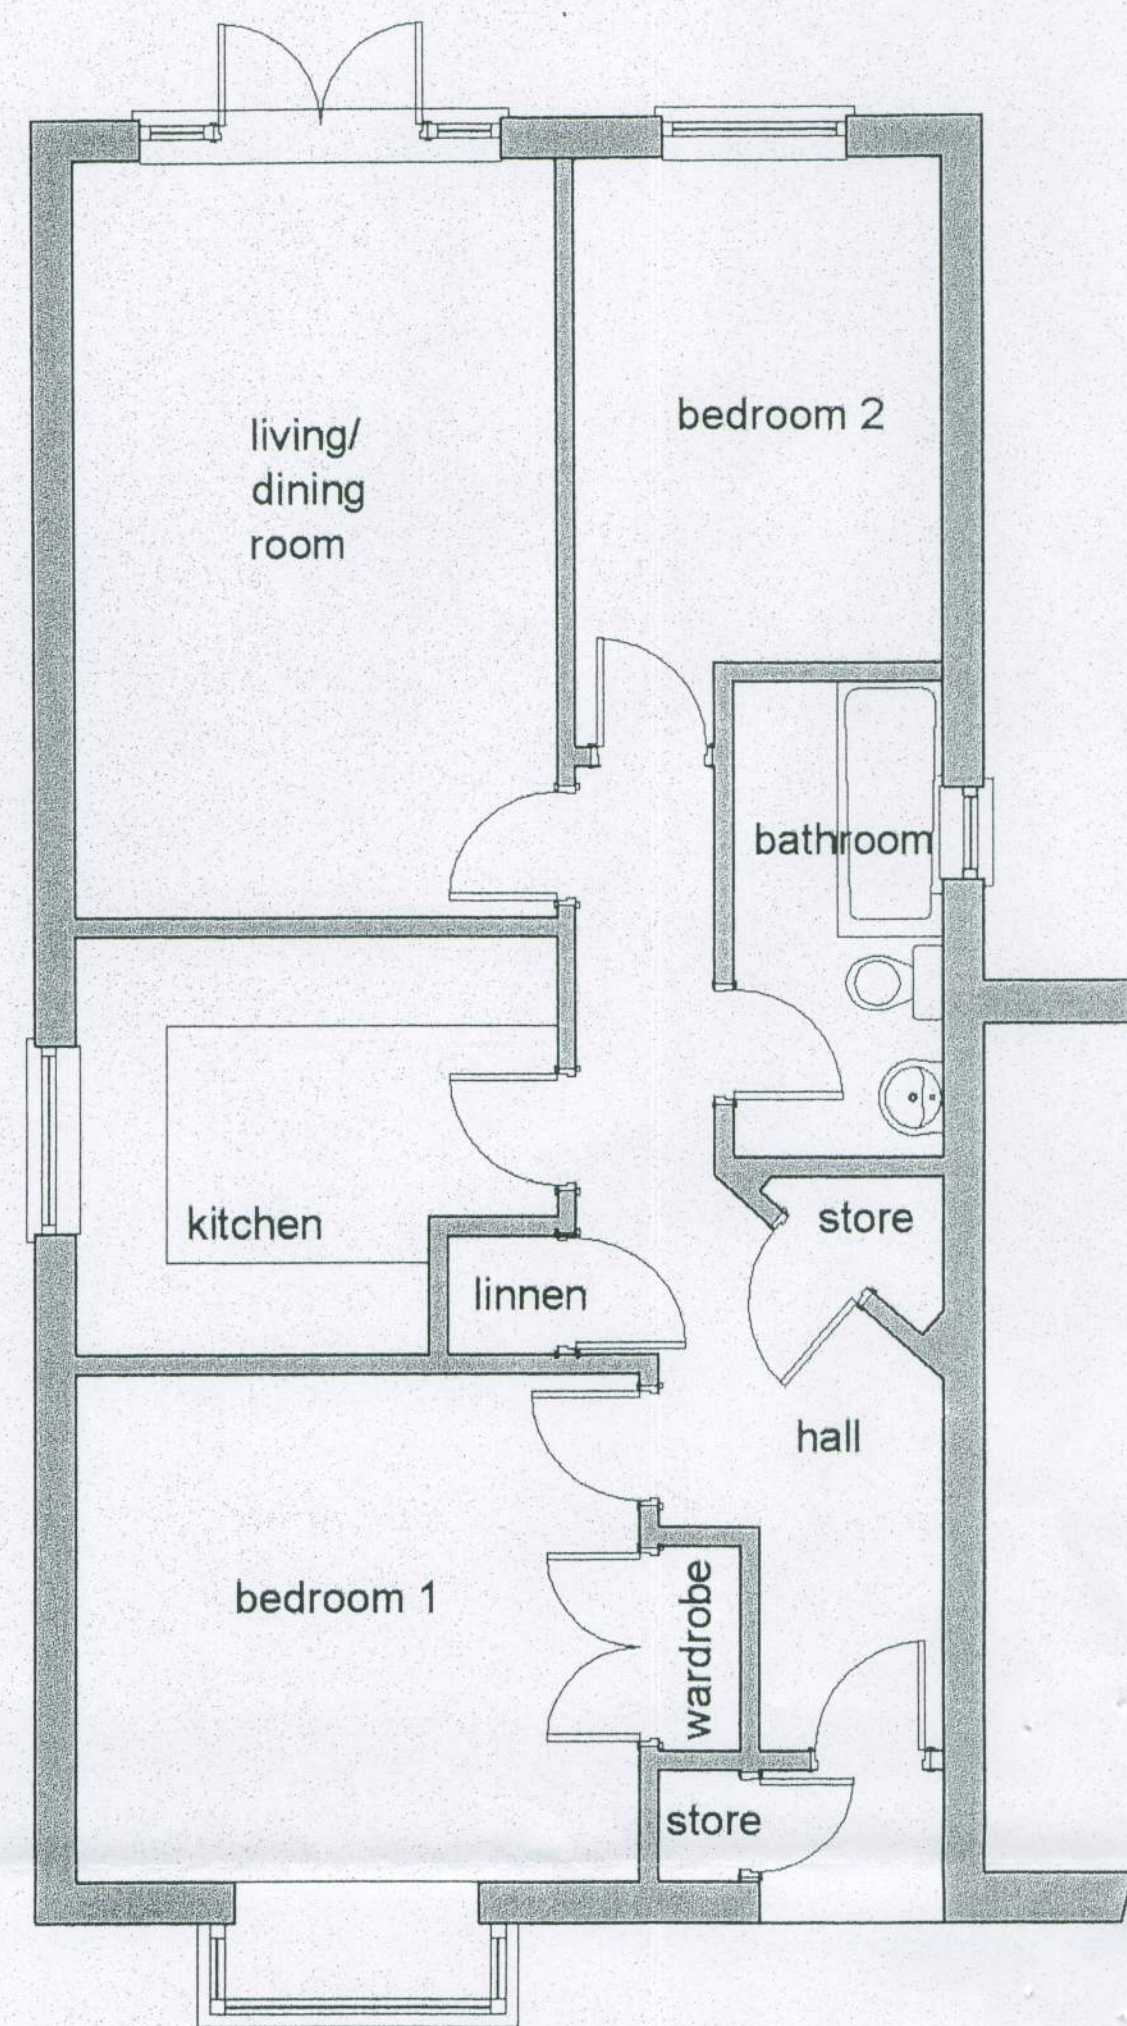


ground floor plan scale 1:50

0 0.5 1 2.5 5

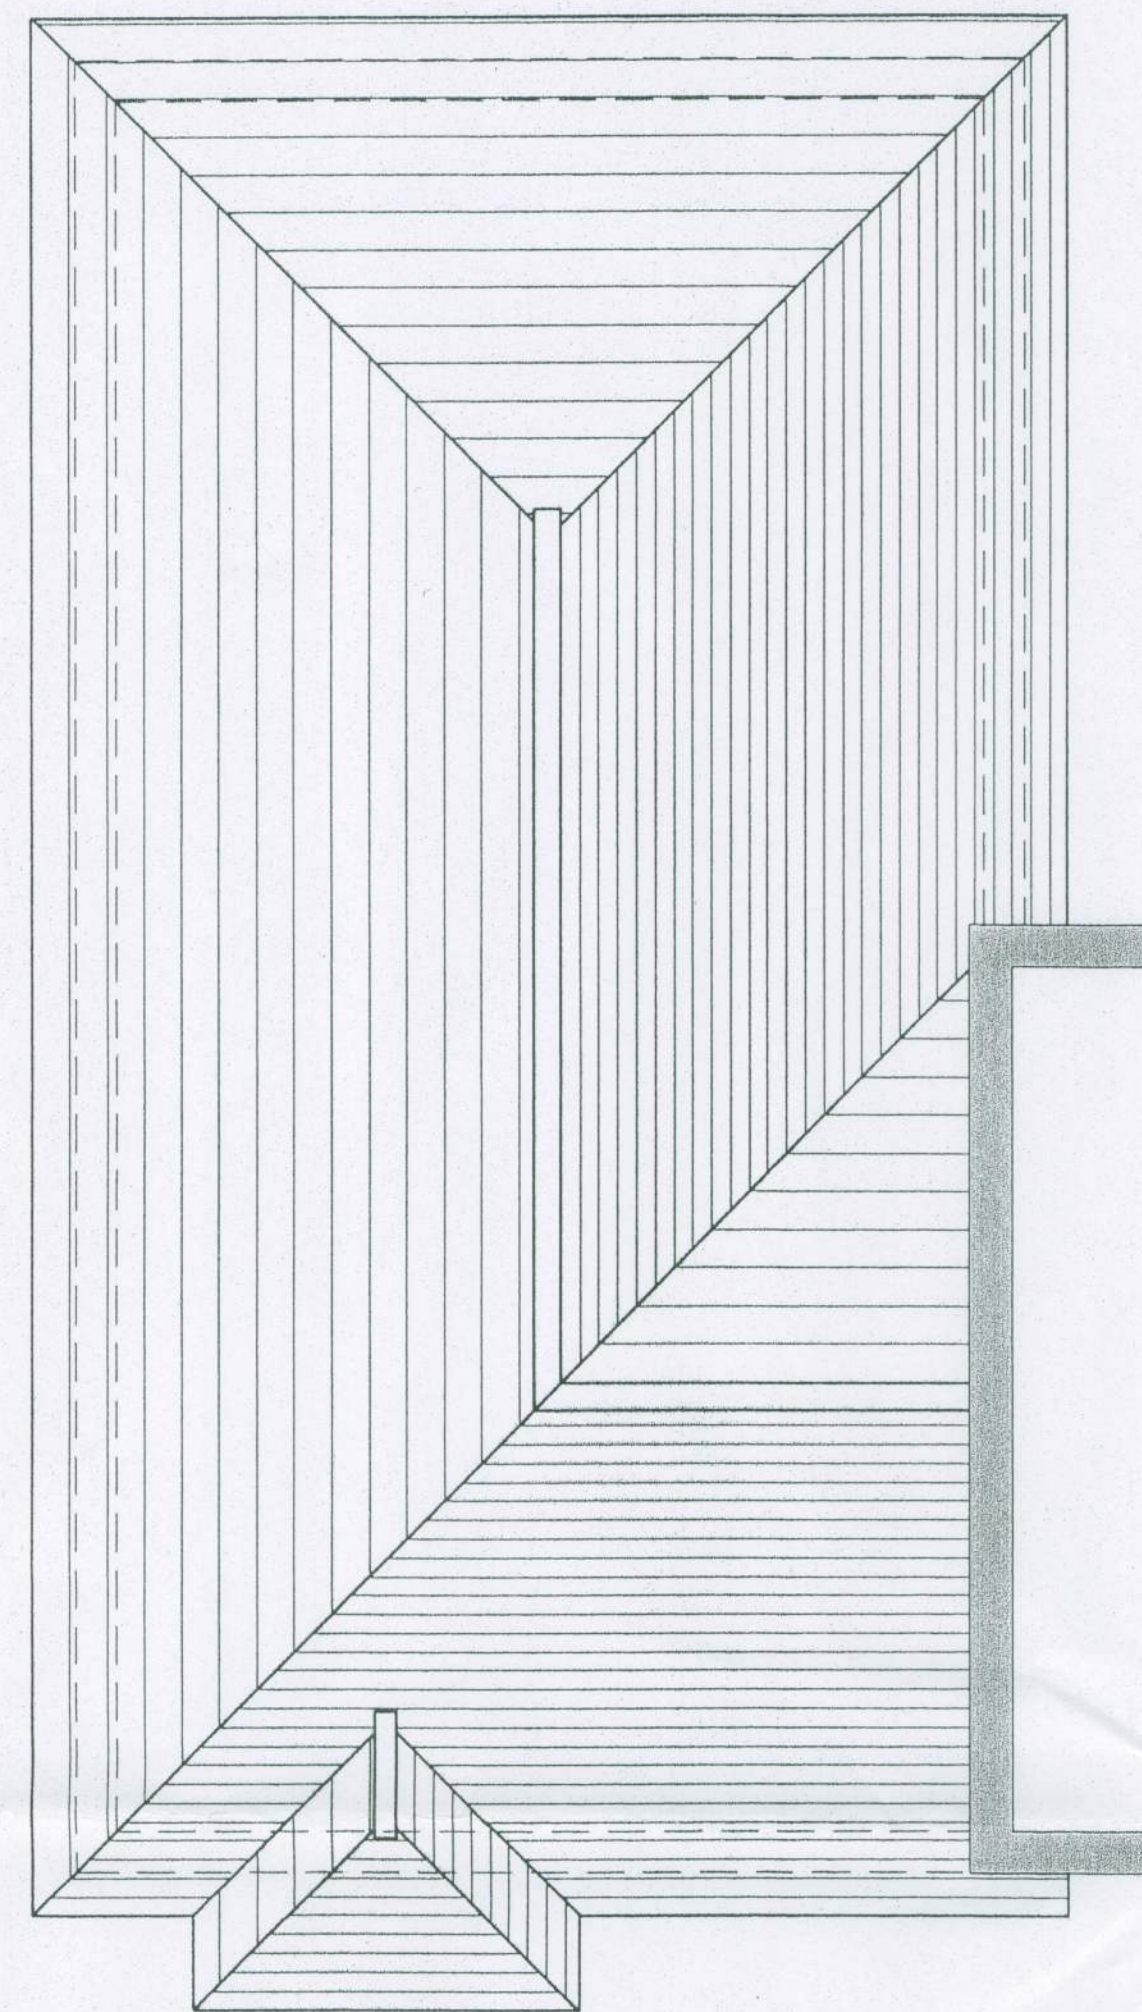


roof plan scale 1:50

0 0.5 1 2.5 5

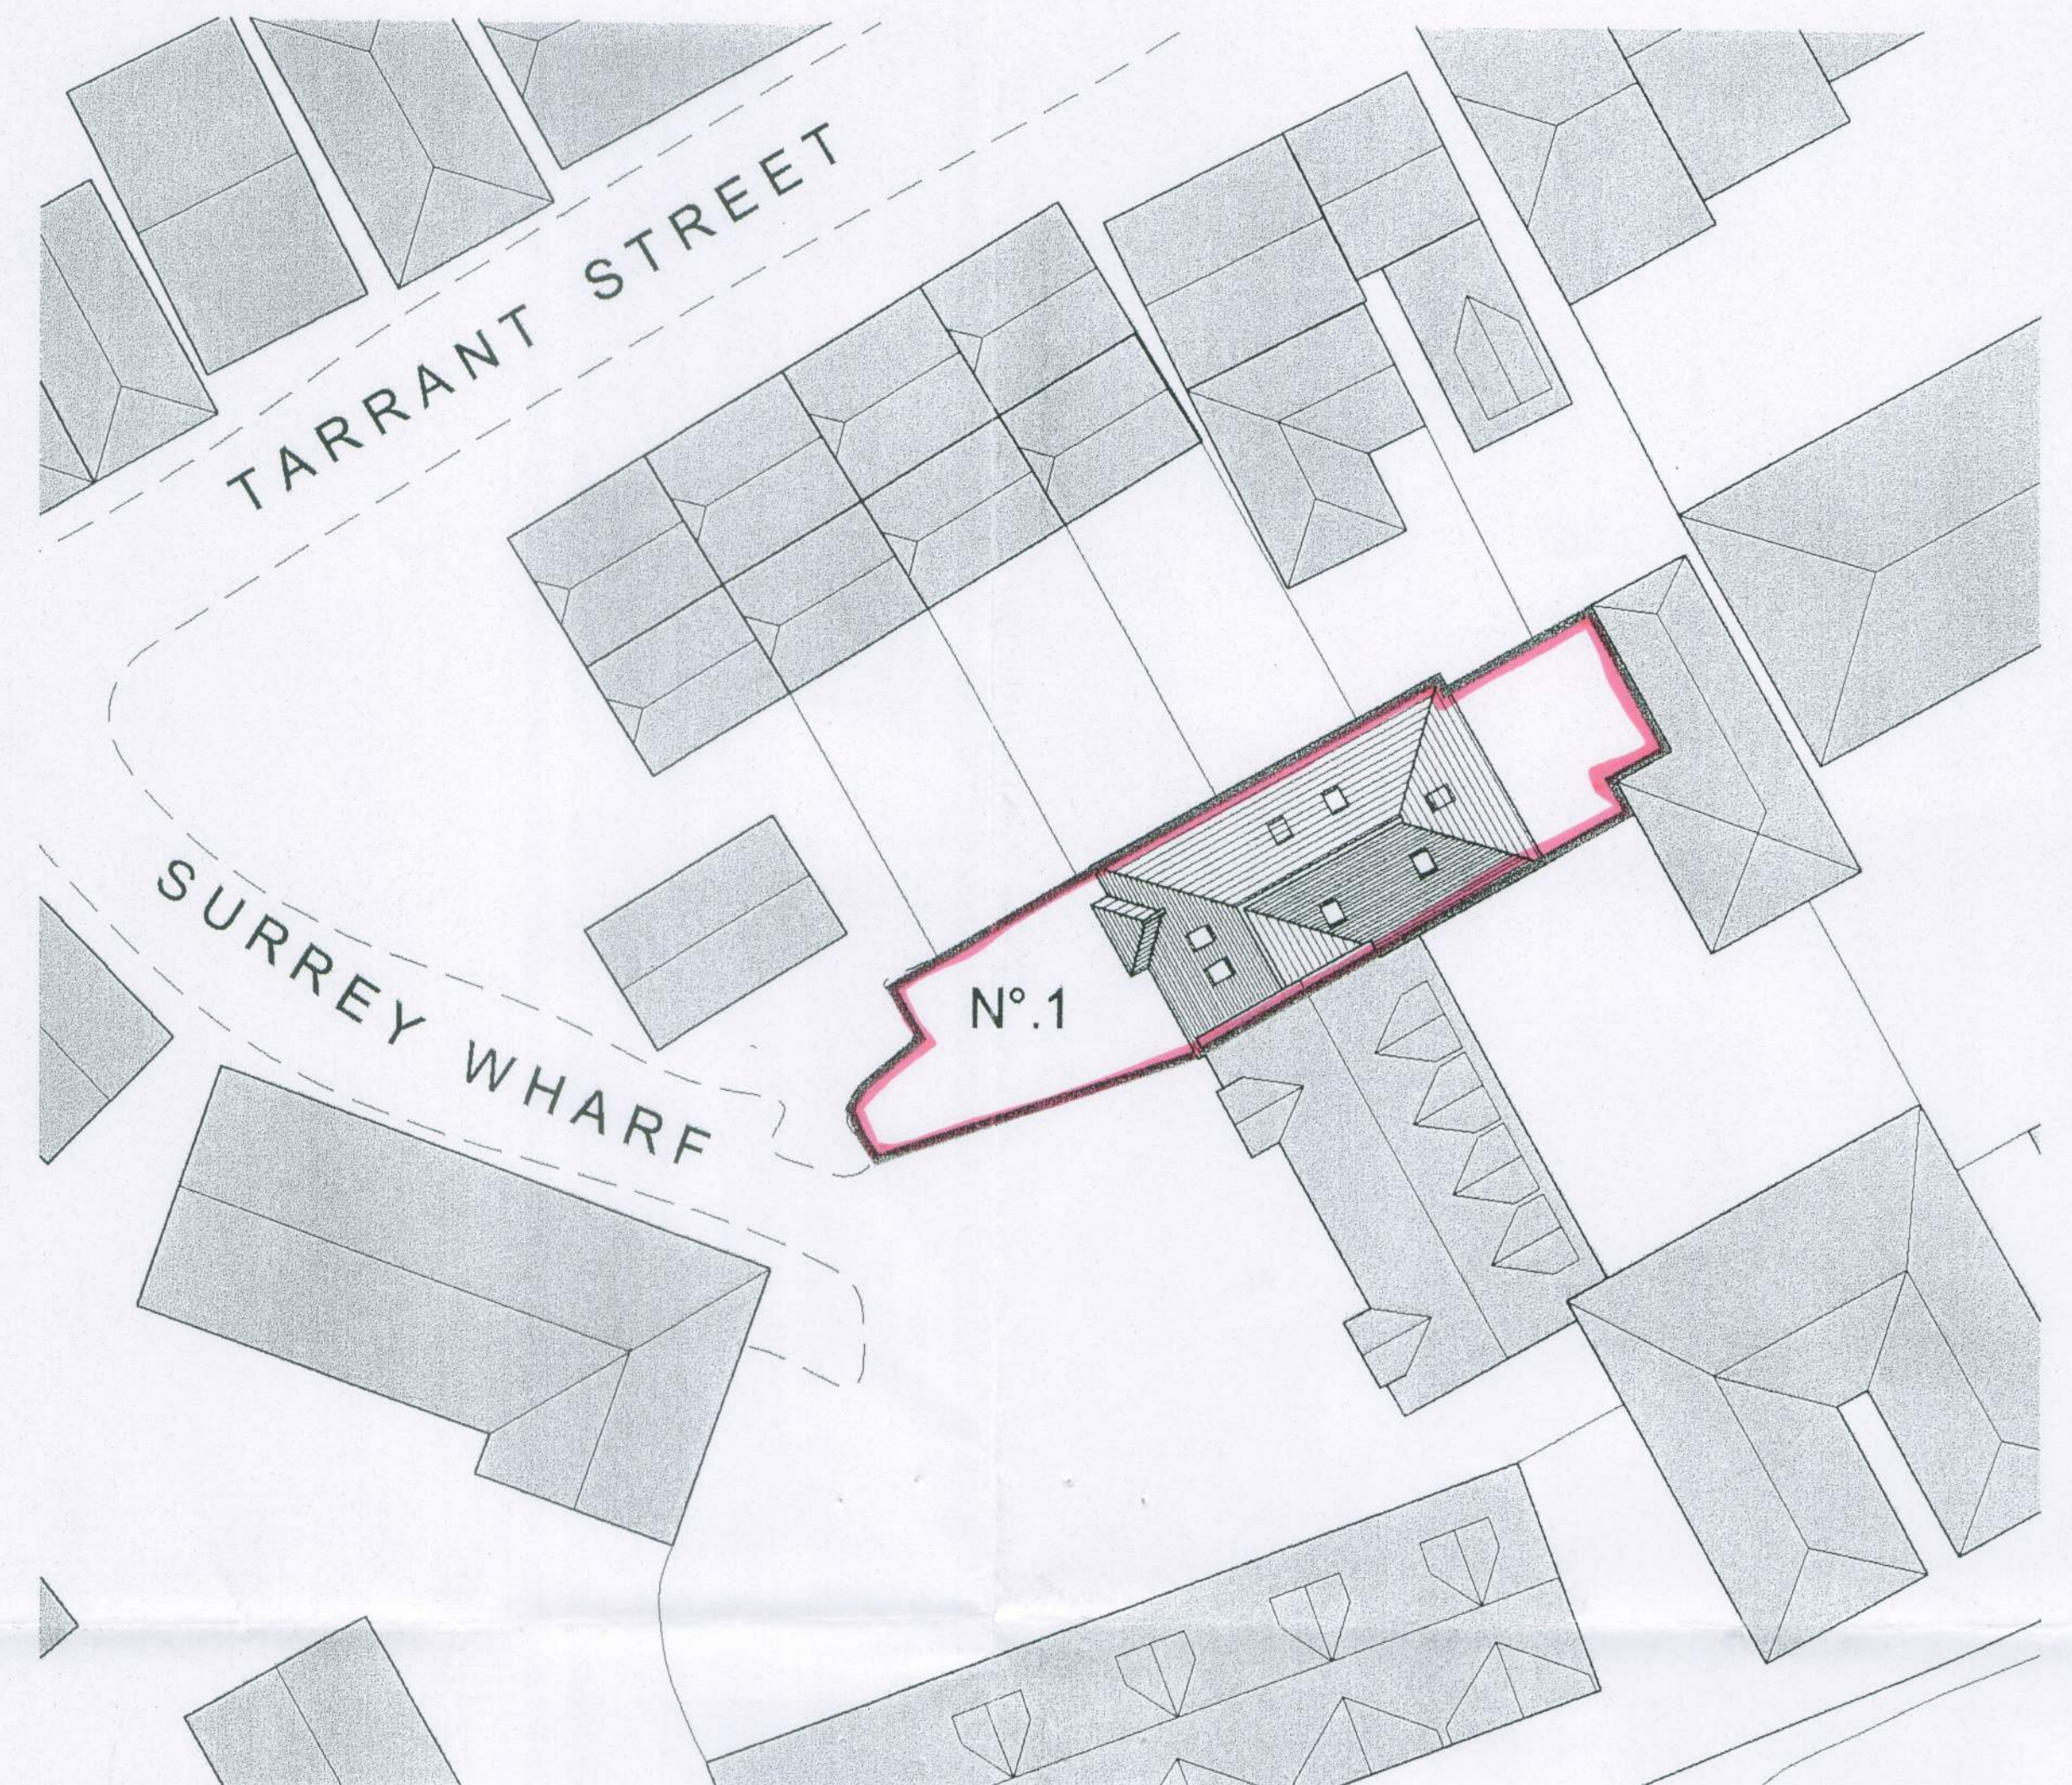

site layout plan scale 1:200

0 2 5 10 20

 


front elevation scale 1:100

0 1 2 5 10




side elevation scale 1:100

0 1 2 5 10

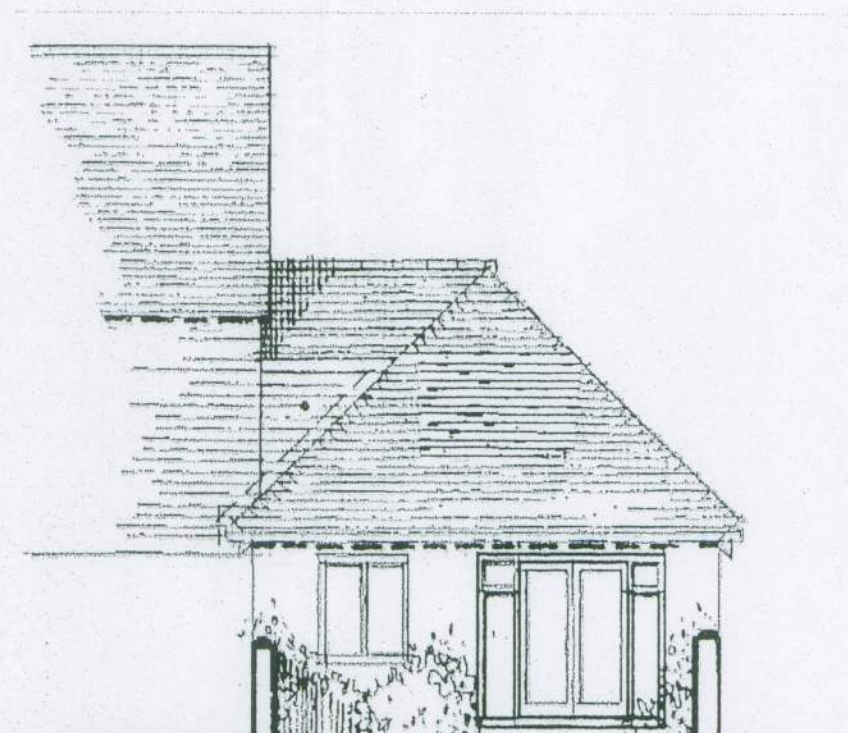

rear elevation scale 1:100

0 1 2 5 10

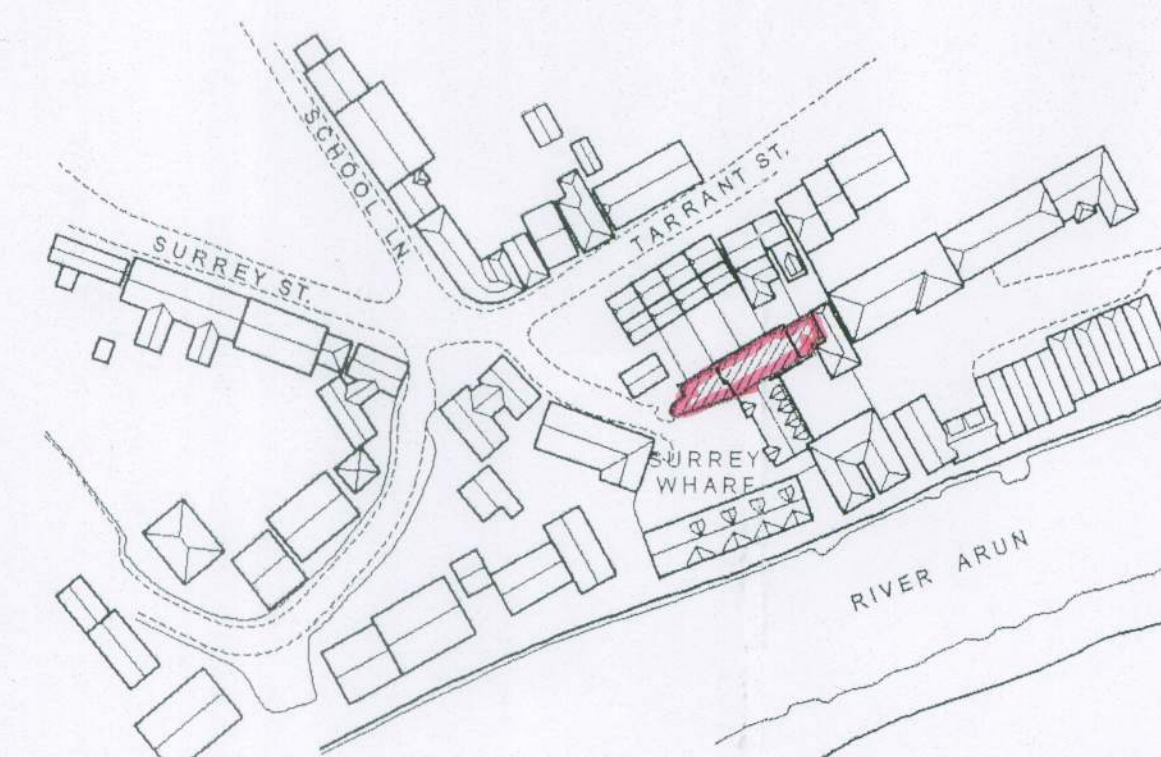

site location plan scale 1:1250

0 10 20 50 100



notes
drawn by: Mr & Mrs I. Benn
checked by: Mr & Mrs I. Benn
date: Oct '12

planning issue

1 Surrey Wharf, Arundel, W.Sussex
for Mr & Mrs I. Benn
Proposed loft conversion

Existing plans, elevations and
site location and layout plans

scale 1:100	date
various	Oct '12
job number	drawing number
100/005	101