
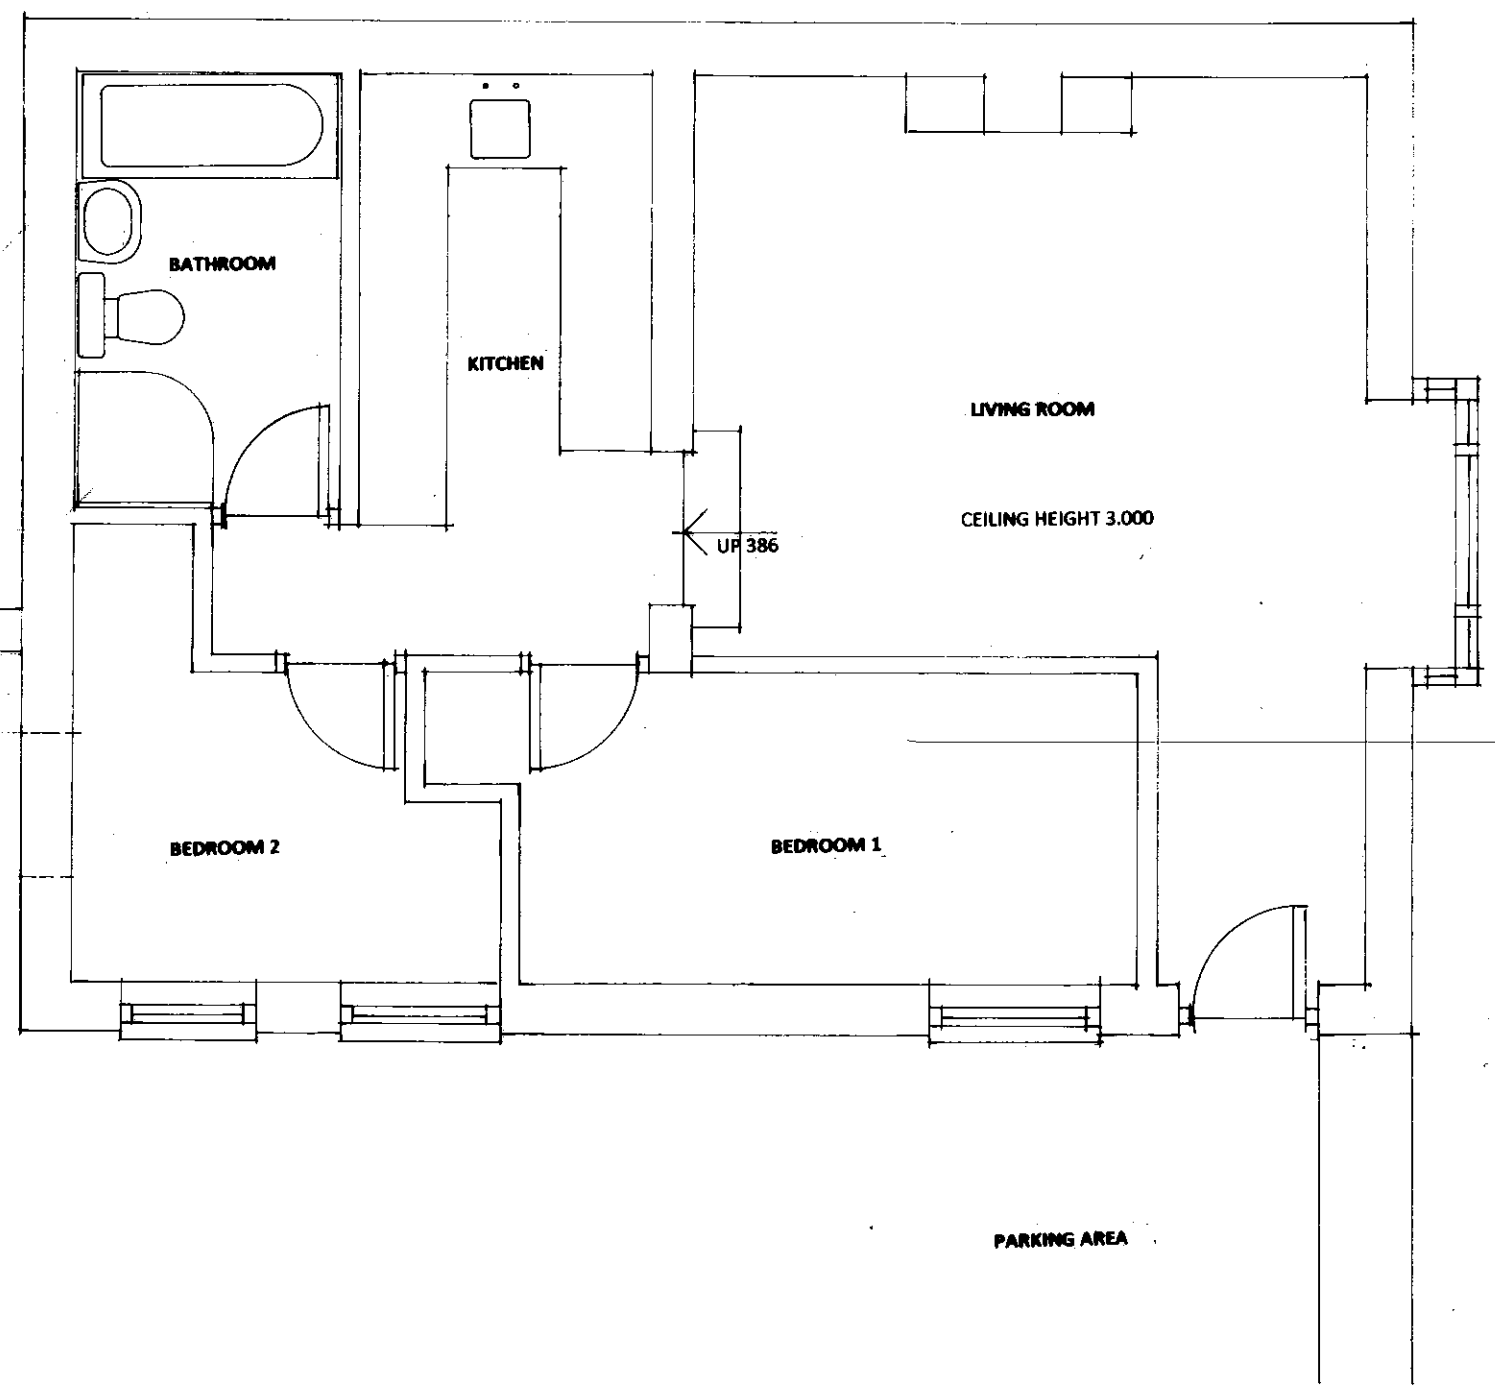


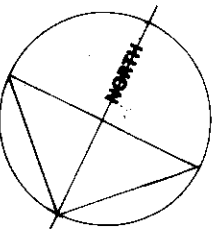

This drawing is the copyright of the Architect and must not be reproduced or used without the Architect's permission. Figured dimensions are to take precedence over scaled dimensions. The Contractor is responsible for checking all figured dimensions on drawings against actual site dimensions. Scaled dimensions are not to be used for construction and setting out purposes. Any discrepancies are to be reported to the Architect. This drawing should be read in conjunction with schedules, specifications and engineers drawings and details where applicable.

DAVID BENNETT ARCHITECT
THE OLD COTTAGE, 10 VICARAGE LANE
FELPHAM, WEST SUSSEX PO22 7EA
01243 842619 and 07932 757144
Email:davidkbennett47@gmail.com
CLIENT
MR P BARON
PROJECT
ALTERATIONS AND EXTENSIONS
7 THE OLD POORHOUSE
MOUNT PLEASANT, ARUNDEL, BN18 9BD
DRAWING TITLE
EXISTING SURVEY GROUND FLOOR PLAN
SCALE
1/50 at A3
REFERENCE
11602.03