


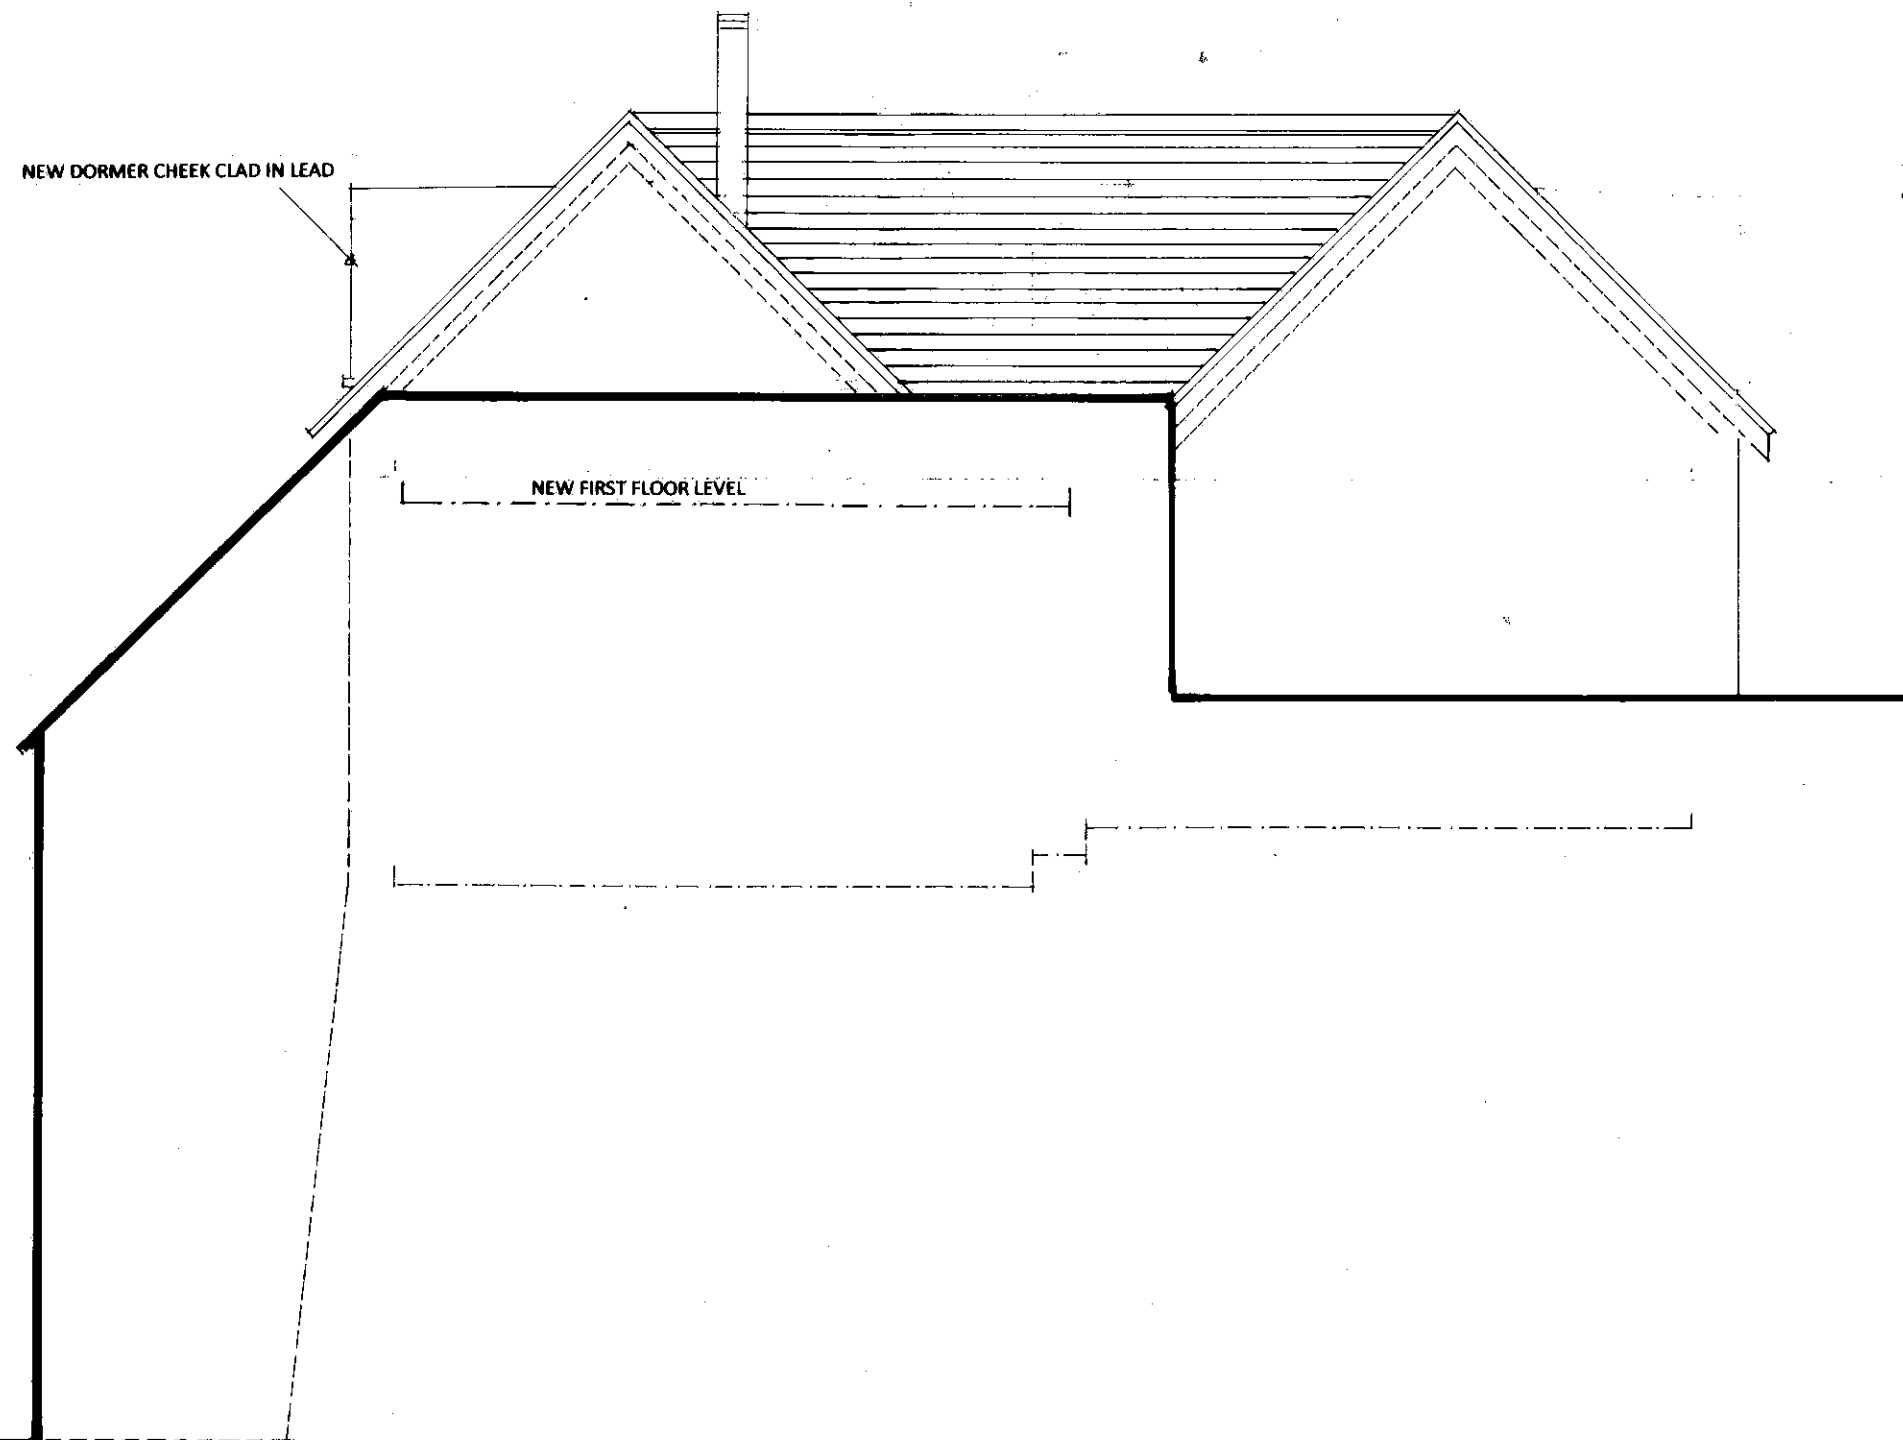

This drawing is the copyright of the Architect and must not be reproduced or used without the Architect's permission. Figured dimensions are to take precedence over scaled dimensions. The Contractor is responsible for checking all figured dimensions on drawings against actual site dimensions. Scaled dimensions are not to be used for construction and setting out purposes. Any discrepancies are to be reported to the Architect. This drawing should be read in conjunction with schedules, specifications and engineers drawings and details where applicable.

DAVID BENNETT ARCHITECT
 THE OLD COTTAGE, 10 VICARAGE LANE
 FELPHAM, WEST SUSSEX PO22 7EA
 01243 842619 and 07932 757144
 Email:davidkbennett47@gmail.com

CLIENT

MR P BARON

PROJECT

**ALTERATIONS AND EXTENSIONS
 7 THE OLD POORHOUSE, MOUNT
 PLEASANT, ARUNDEL, BN18 9BD**

DRAWING TITLE

PROPOSED SOUTH EAST ELEVATION

SCALE

1/50 at A3

REFERENCE

11602.13