




7 Birch Close, Arundel.
EXISTING

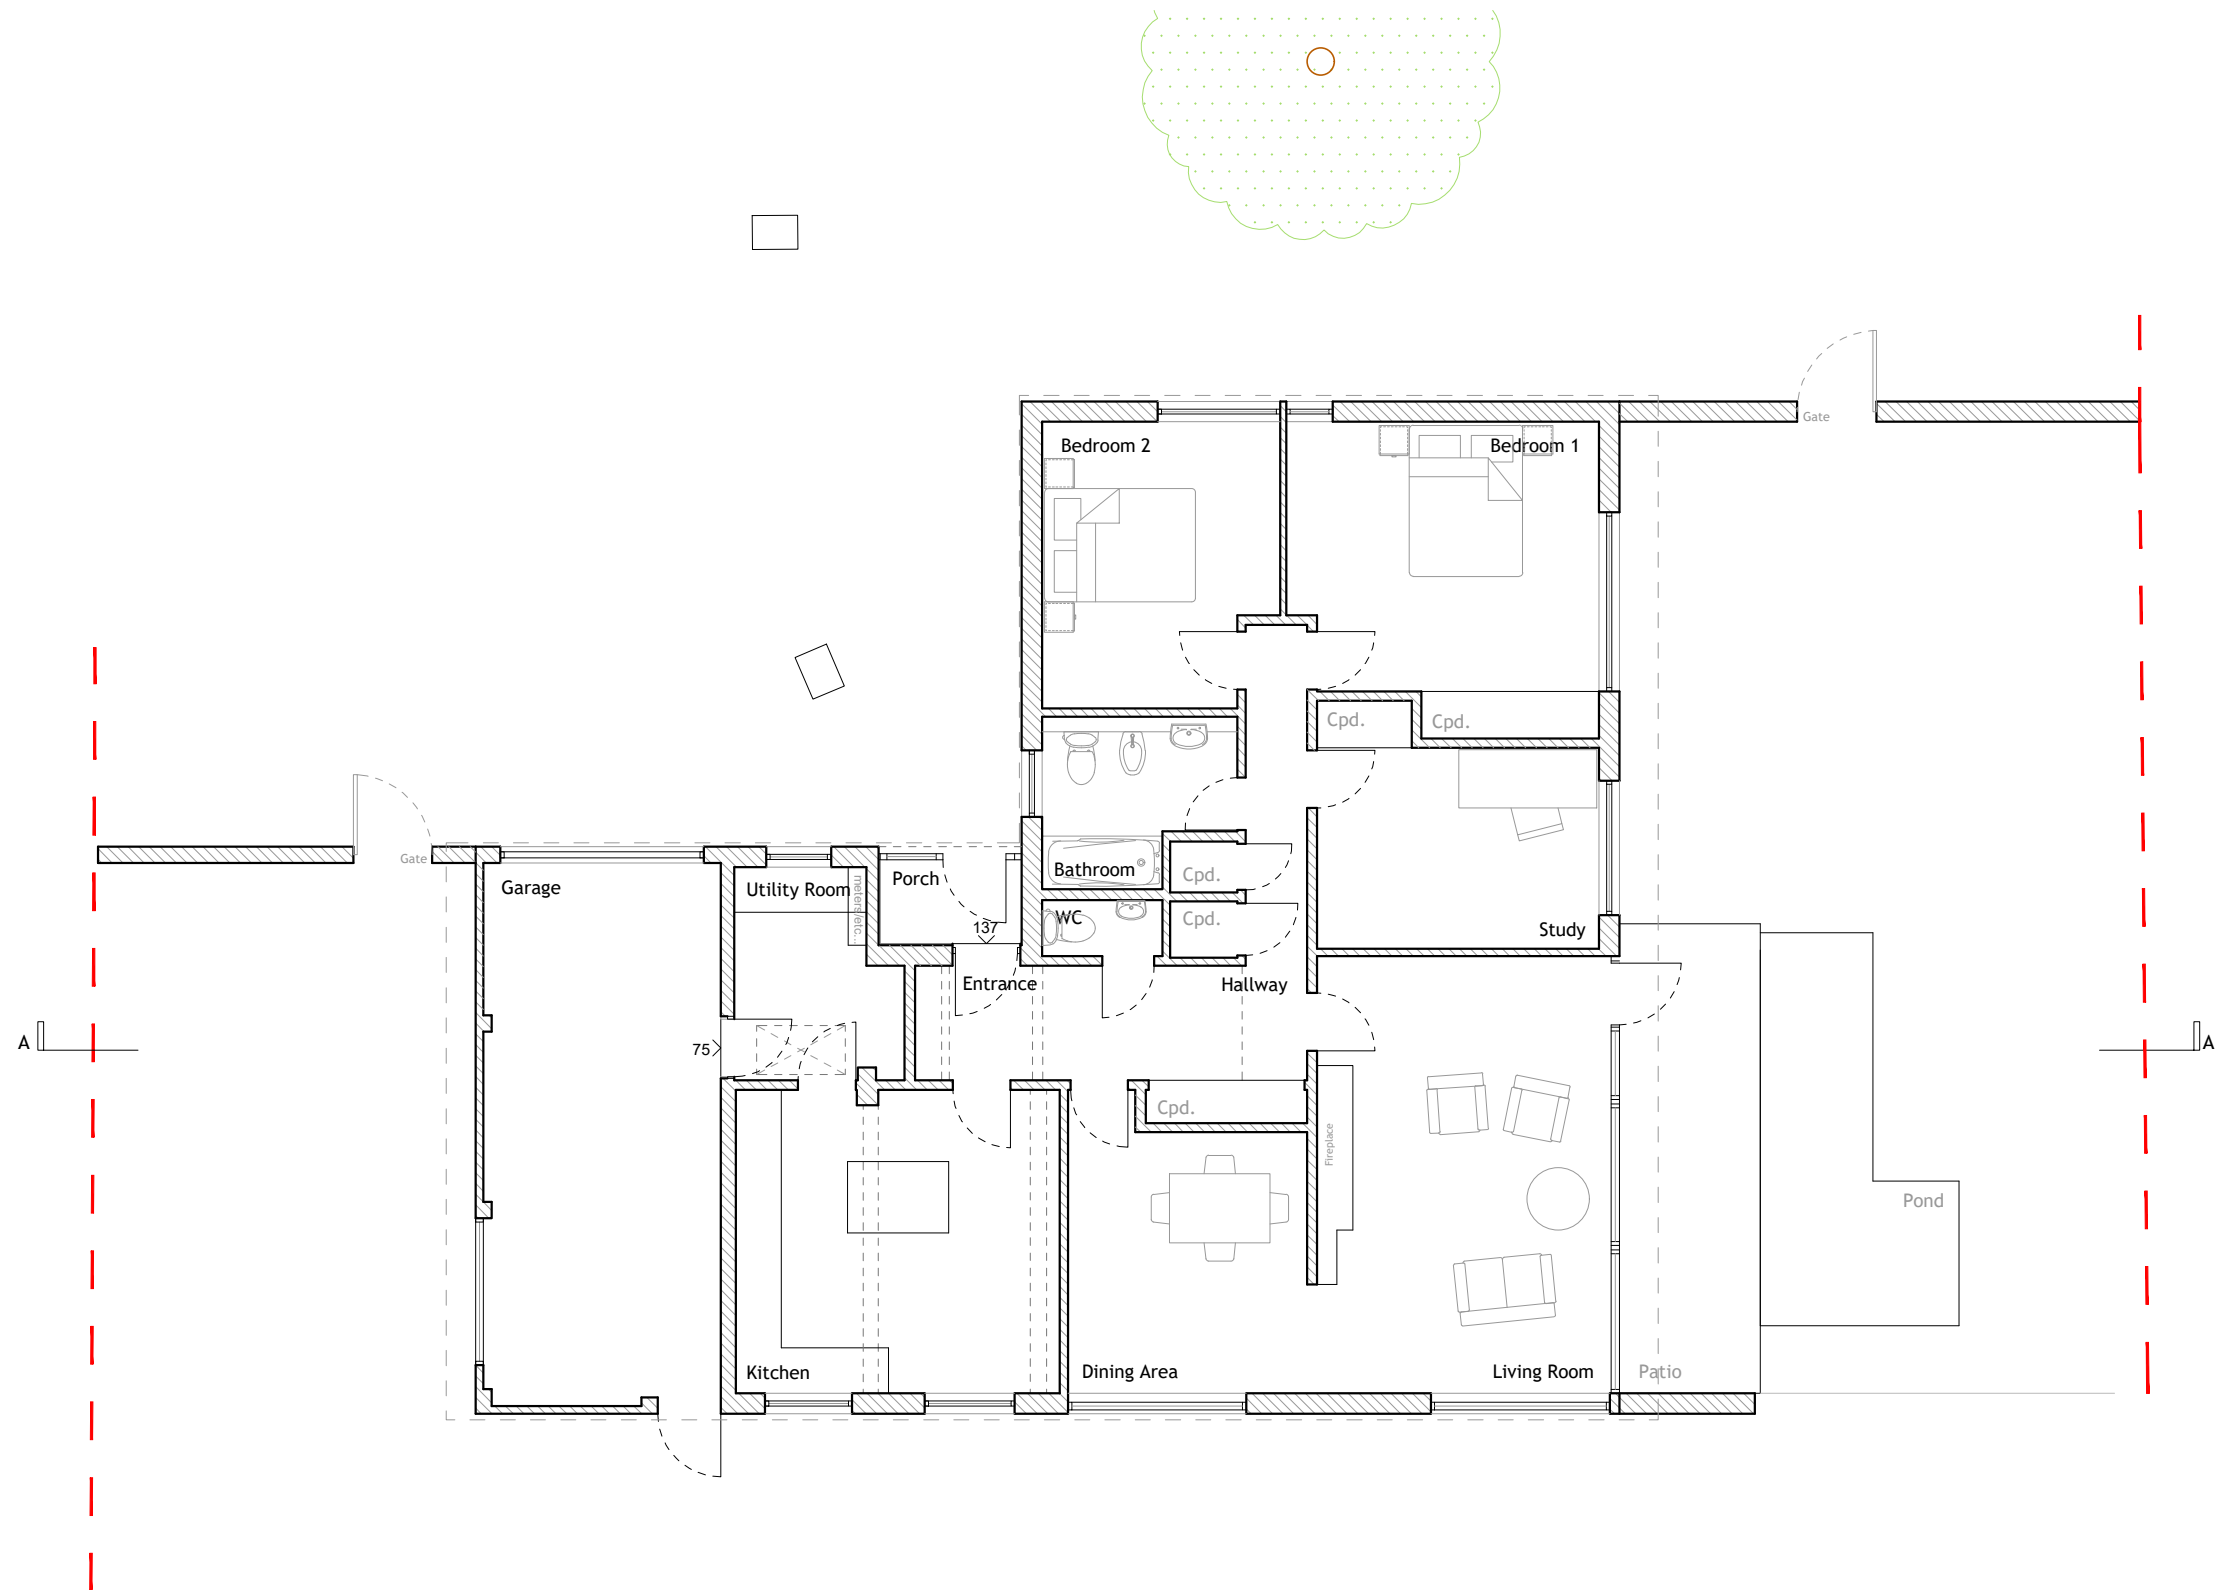

GROUND FLOOR PLAN
1:100

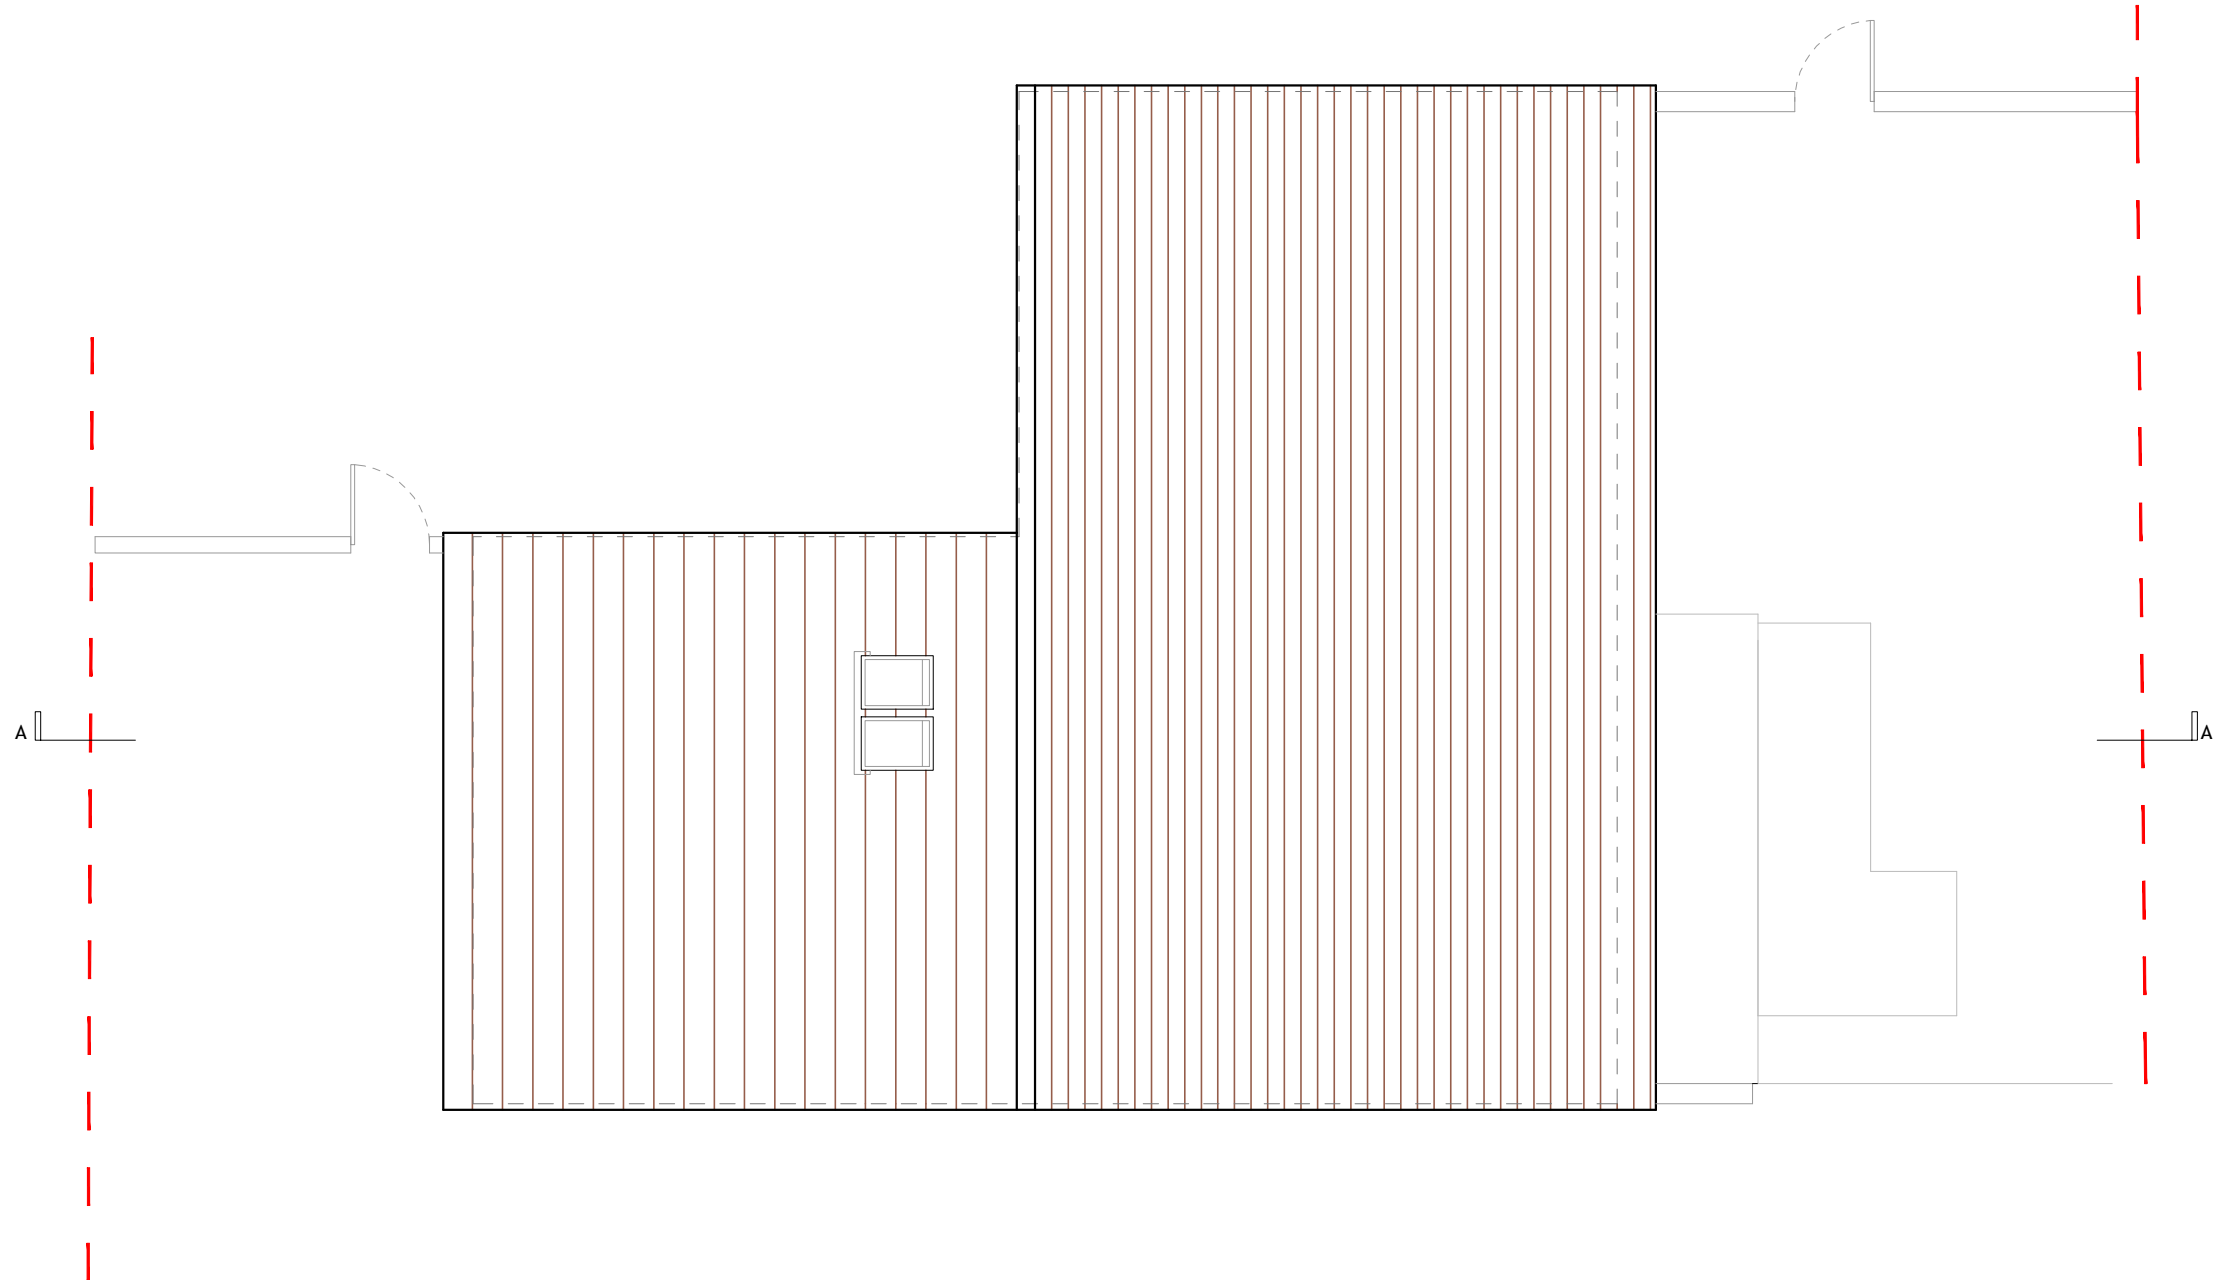


ROOF PLAN
1:100

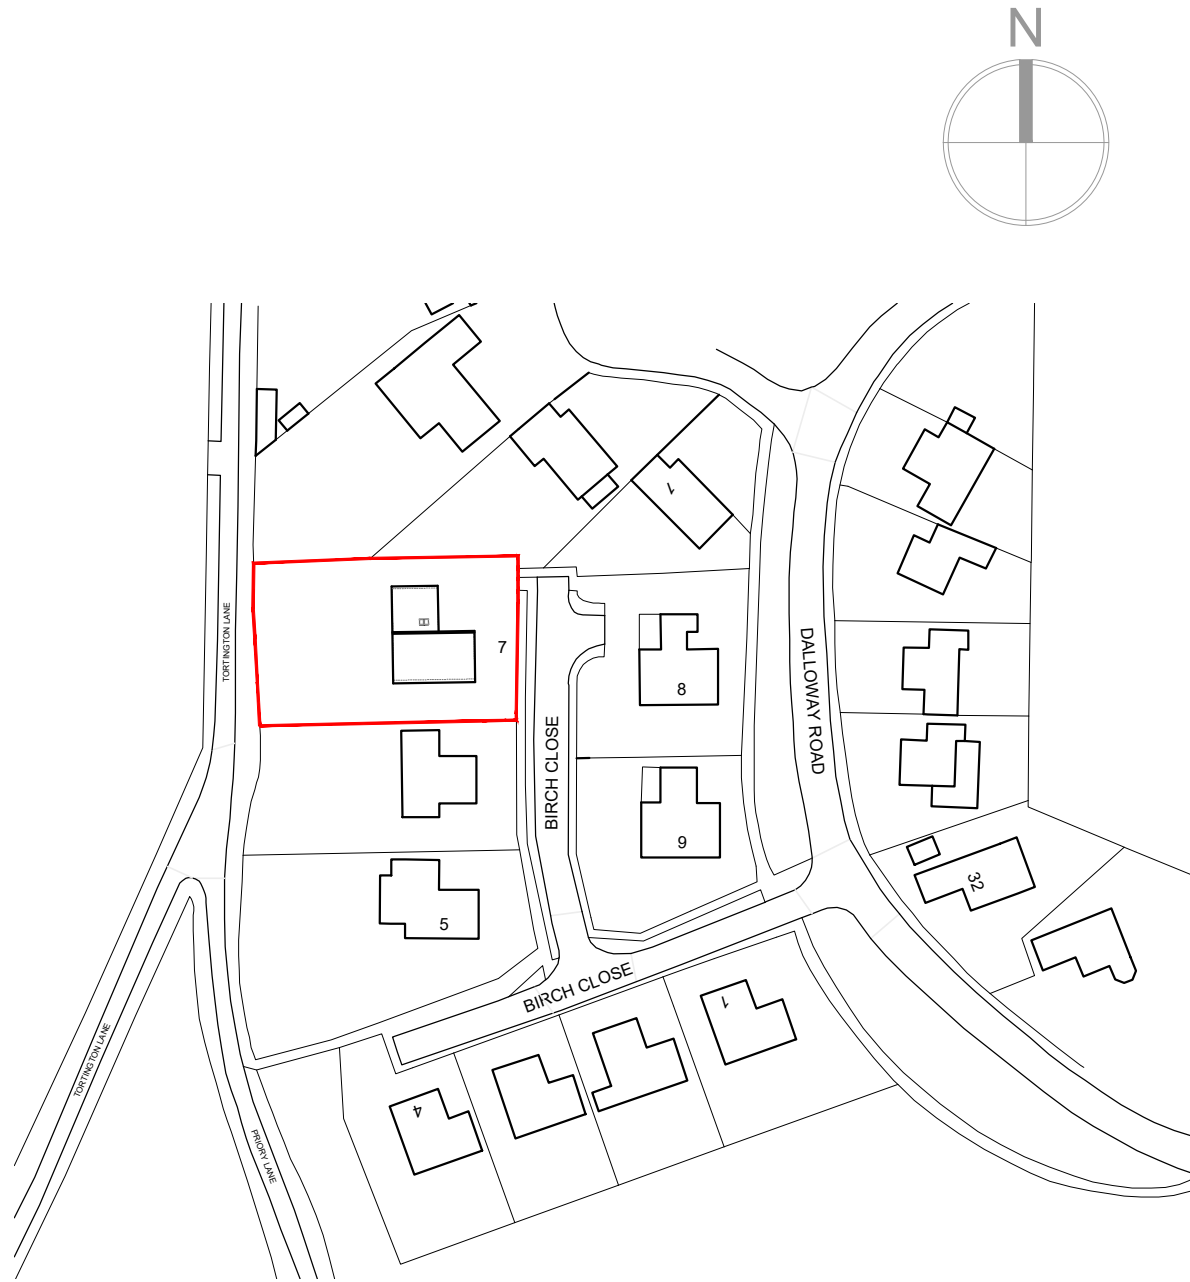

SITE LOCATION PLAN

1:1250


Ordnance Survey, (c) Crown Copyright 2021. All rights reserved. Licence number 100022432

 

FRONT ELEVATION
1:100 [East]




SIDE ELEVATION
1:100 [North]

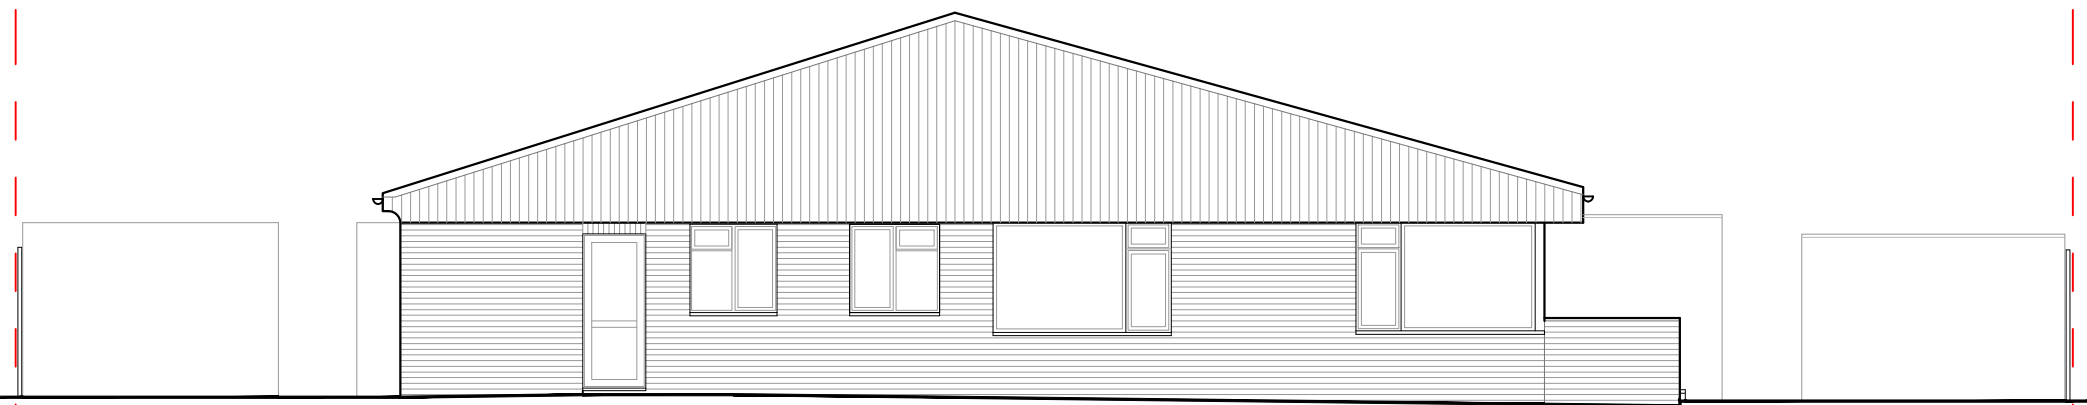

REAR ELEVATION
1:100 [West]





SIDE ELEVATION
1:100 [South]

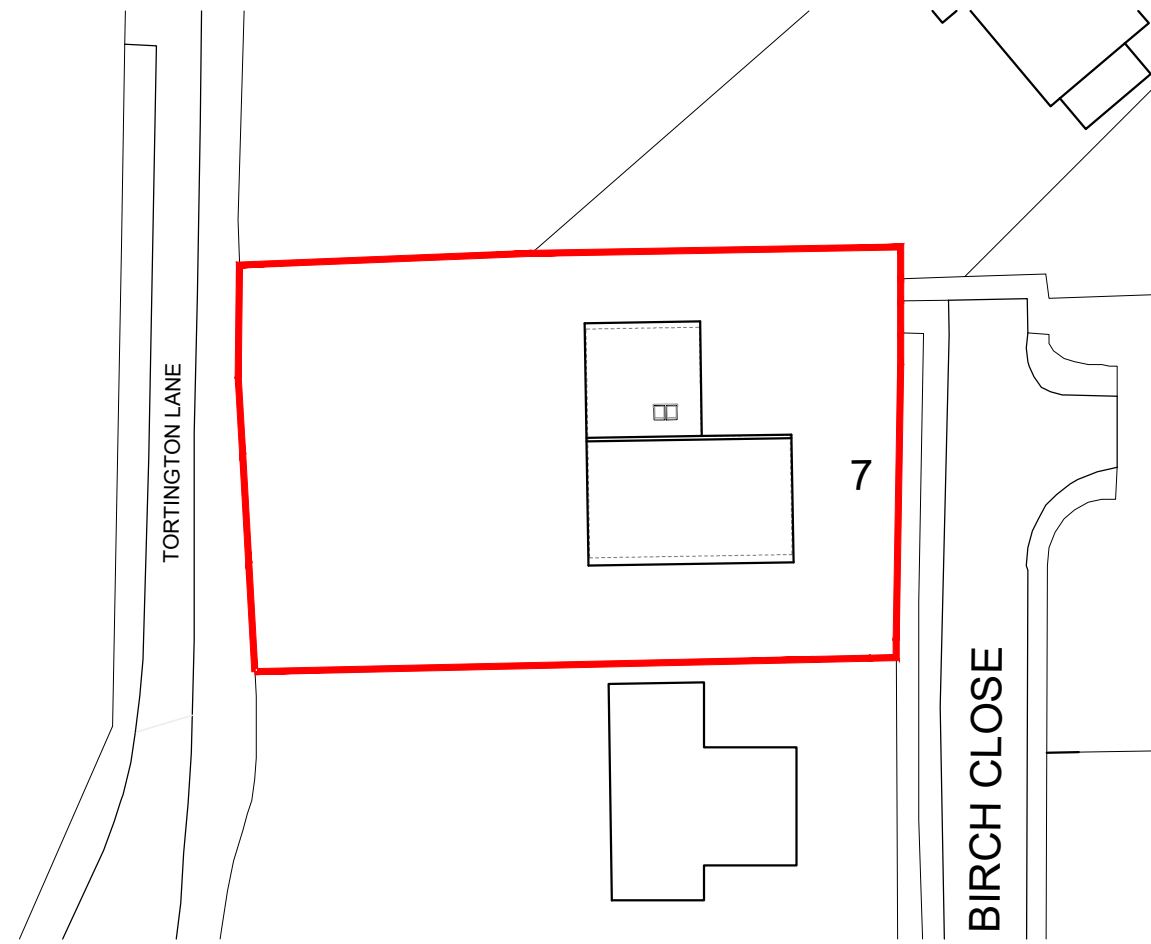


SITE BLOCK PLAN

1:500

Ordnance Survey, (c) Crown Copyright 2021. All rights reserved. Licence number 100022432

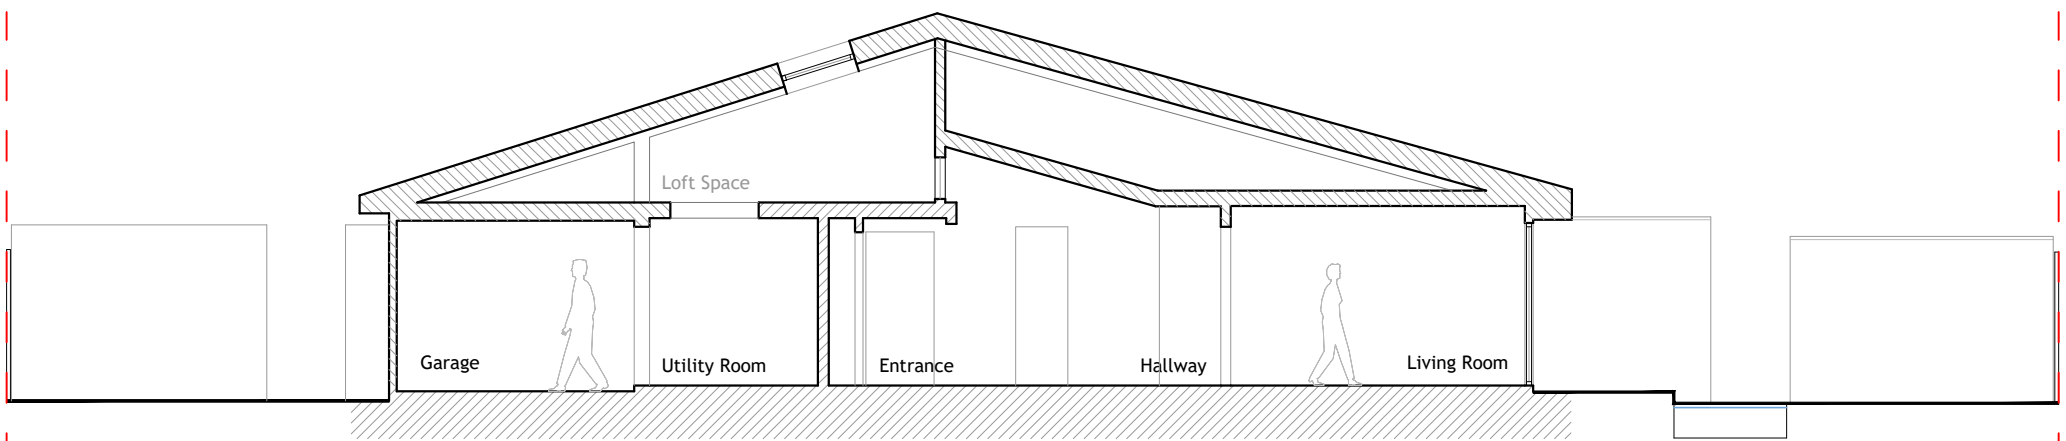 

SECTION A
1:100

 

NOTES:
Dimensions to be checked on site before commencing work.
Any discrepancies shall be reported to the architect immediately.
Do not scale from these drawings except for planning purposes.
Use figured dimensions only.
Where applicable this drawing is to be read in conjunction with other consultants' drawings.
All drawings to be read in conjunction with specification and all other drawings including structural engineer and mechanical and electrical drawings / specification

hd
architects
Helyer Davies Architects Ltd
1 The Old Flour Mill,
Emsworth, PO10 7BT
01243 370 715
www.hdarchitects.co.uk mail@hdarchitects.co.uk

PROJECT
7 Birch Close
Arundel
BN18 9NN

DRAWING
Existing plans, Sections & Elevations
SCALE
as noted @ A1

DATE October 2021 DRAWN EK
DRAWING NUMBER 21193-01 REVISION *