




Ground Floor
1 : 100

0m 2m 4m 6m 8m 10m
VISUAL SCALE 1:100




Roof Plan
1 : 100

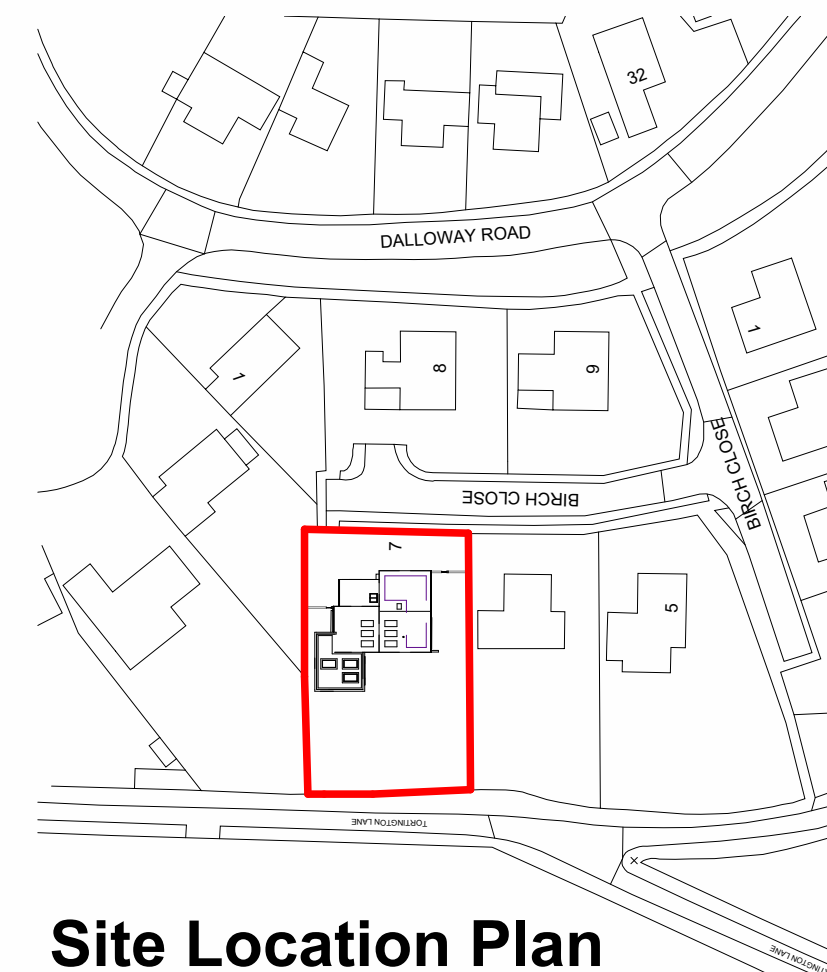

Site Location Plan
1 : 1250

0m 25m 50m 75m 100m 125m
VISUAL SCALE 1:1250

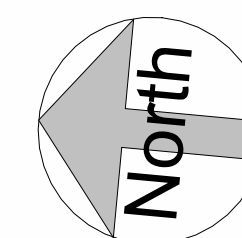

NOTES:

Dimensions to be checked on site before commencing work. Any discrepancies shall be reported to the architect immediately.


Do not scale from these drawings except for planning purposes.

Use figured dimensions only.

Where applicable this drawing is to be read in conjunction with other consultants' drawings.


THIS IS AN A1 SHEET

Rev	Description	Date
1	Initial Concept Design	08.11.21
2	Concept Design - Revision A	16.11.21
3	Planning Issue	26.11.21
4	Revised Planning Issue	14.12.21

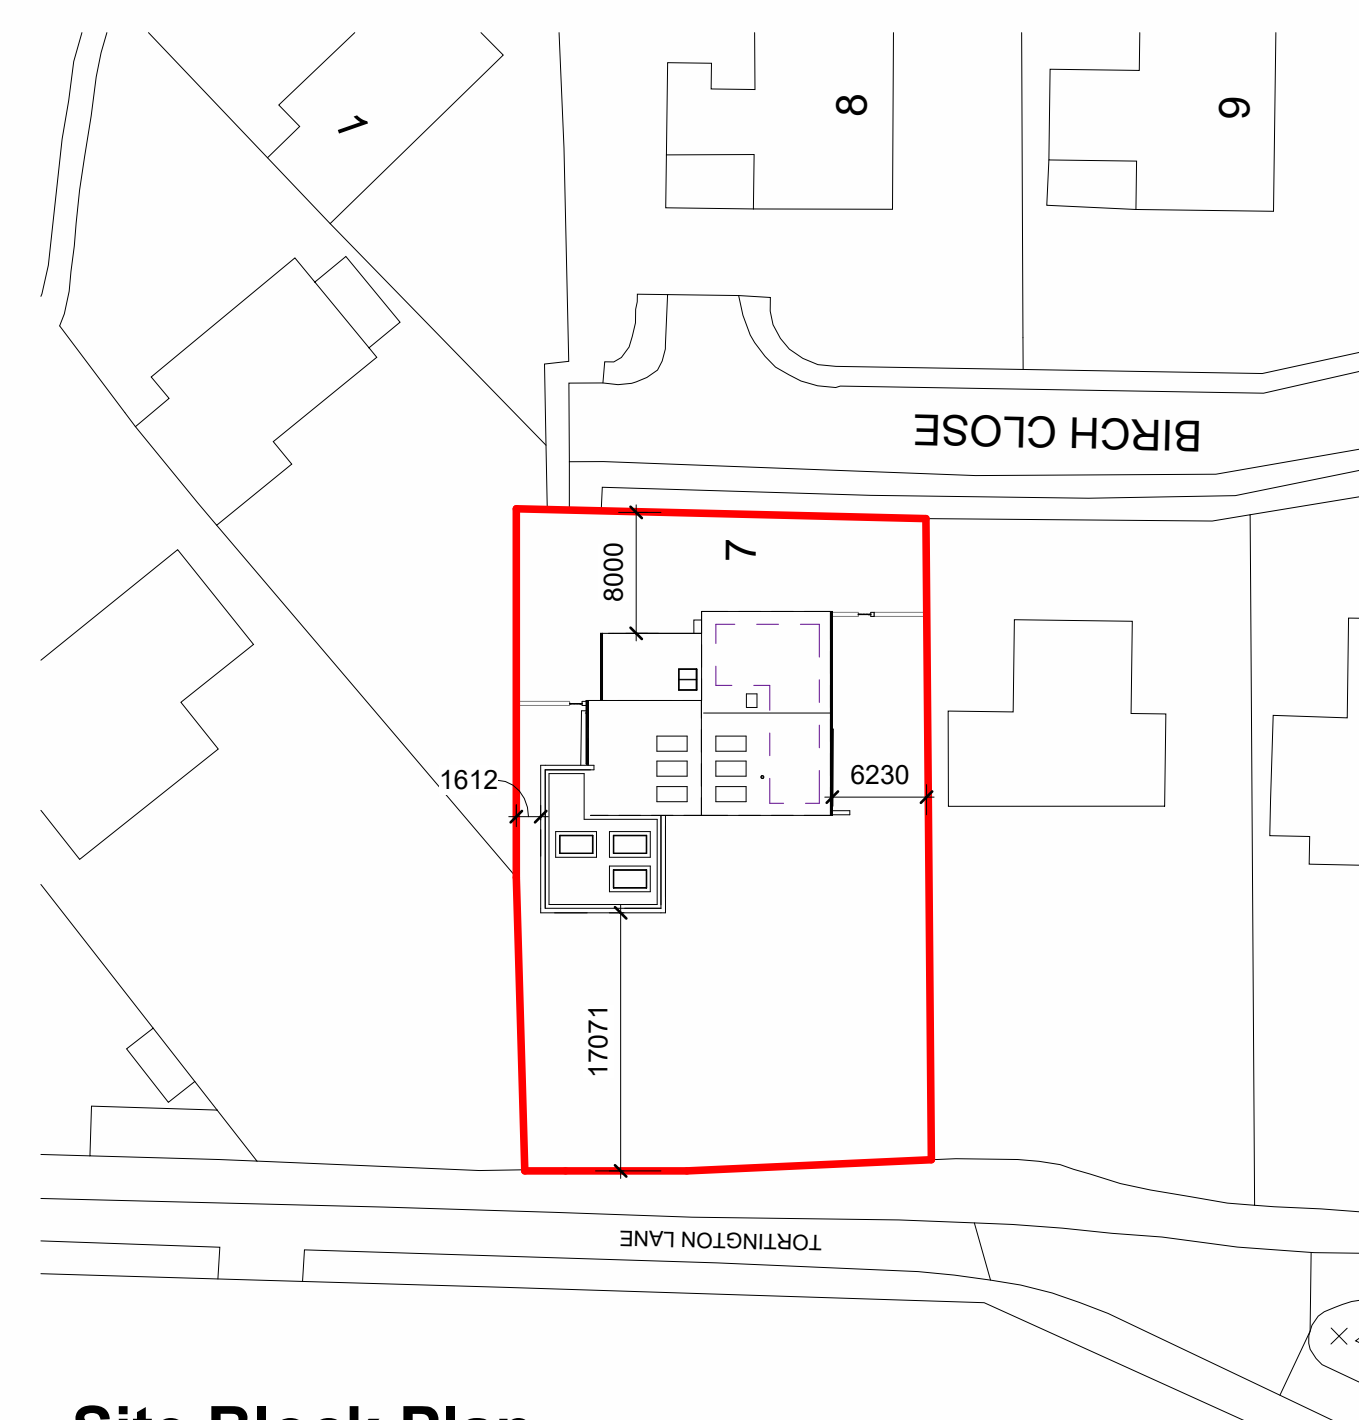

Site Block Plan
1 : 500

0m 10m 20m 30m 40m 50m
VISUAL SCALE 1:500

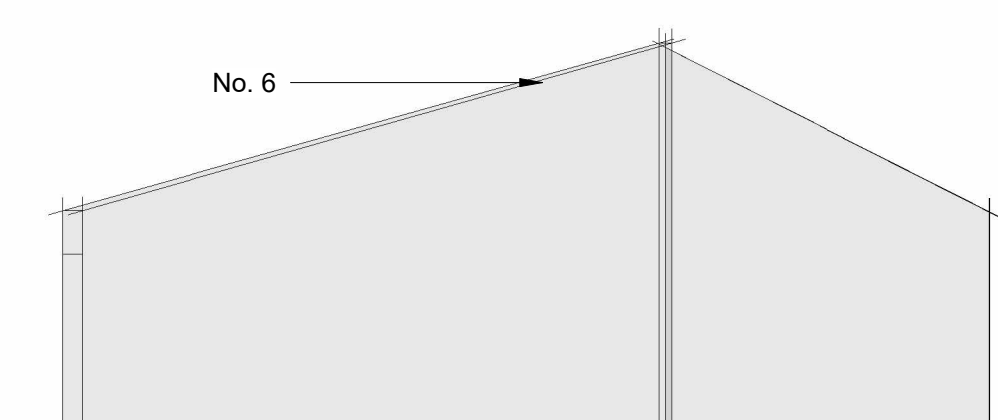

Side Elevation - North
1 : 100



Front Elevation - East
1 : 100

Standing Seam Roof
Timber Cladding
Powder Coated Metal Windows



Side Elevation - South
1 : 100



Rear Elevation - West
1 : 100



Perspective Section

STATUS	PURPOSE OF ISSUE		
hd architects	mail@hdarchitects.co.uk www.hdarchitects.co.uk. 1 The Old Flour Mill, Emsworth, PO10 7BT 01243 370 715		
PROJECT			
7 Birch Close			
TITLE			
Proposed			
CLIENT			
Roger Smith			
DRAWN BY EK	CHECKED BY TD	DATE 14/12/2021	
SCALE (@ A1) As indicated		PROJECT NUMBER 21193	
DRAWING NUMBER 21193_02			REV 4