



ARUN DISTRICT COUNCIL

No. AB 147 08

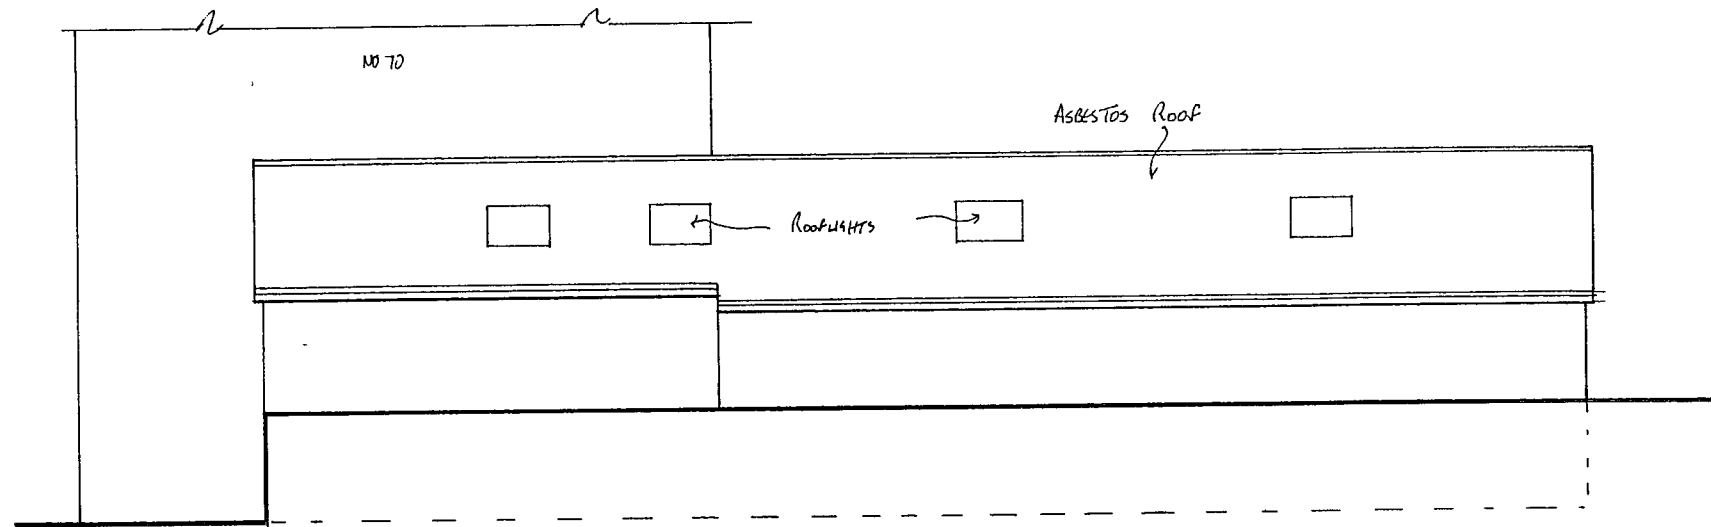


EXISTING SIDE ELEVATION

1:100

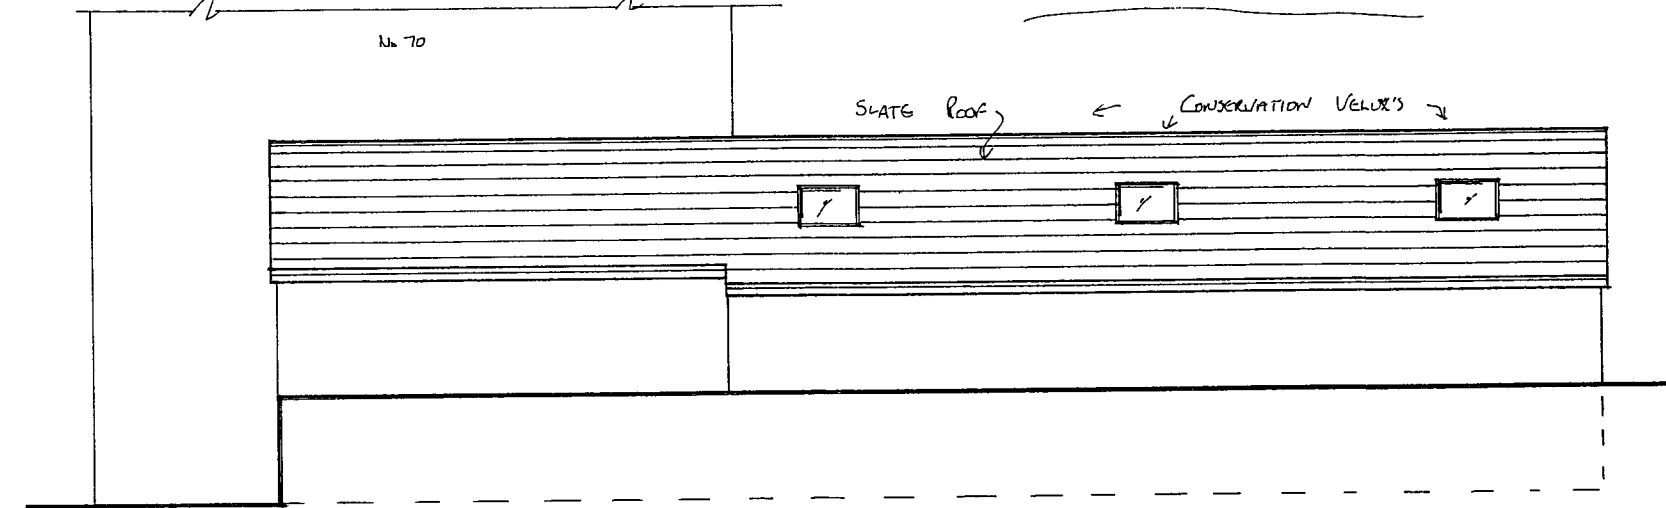


PROPOSED SIDE ELEVATION

1:100

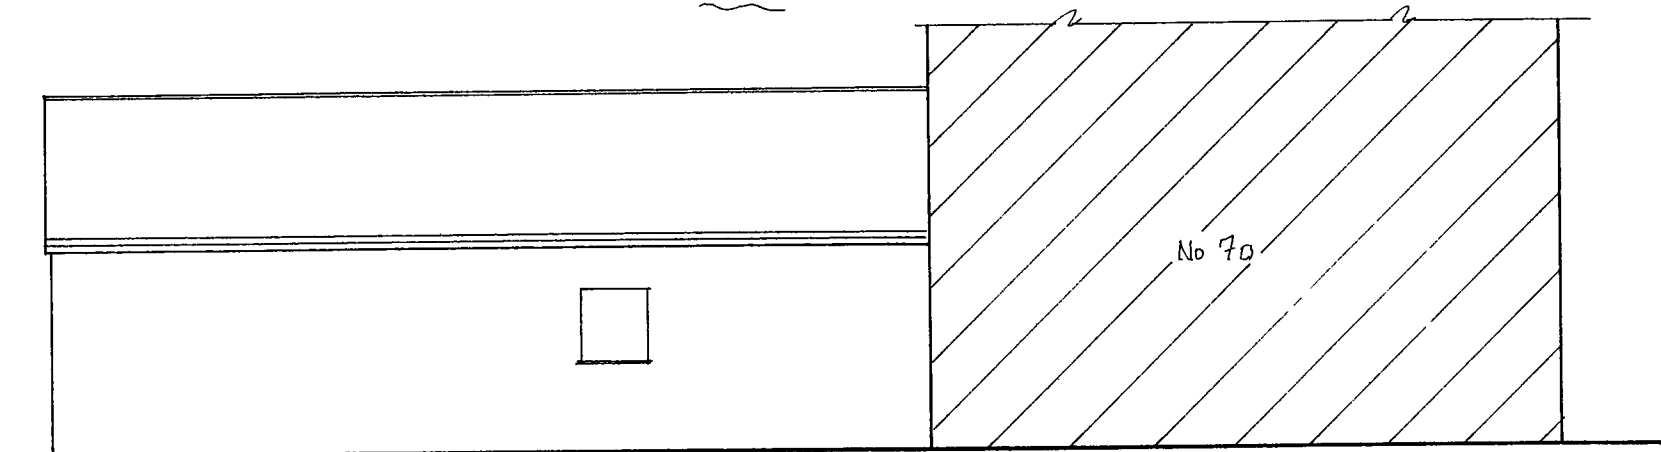


EXISTING SIDE ELEVATION

1:100

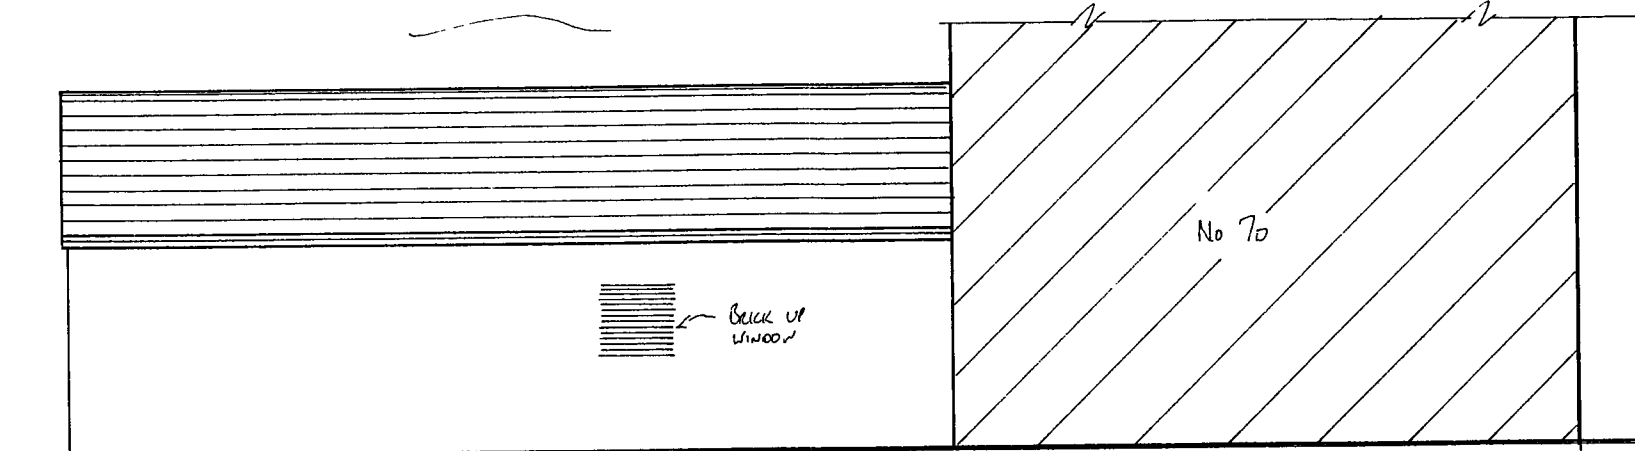


PROPOSED SIDE ELEVATION

1:100

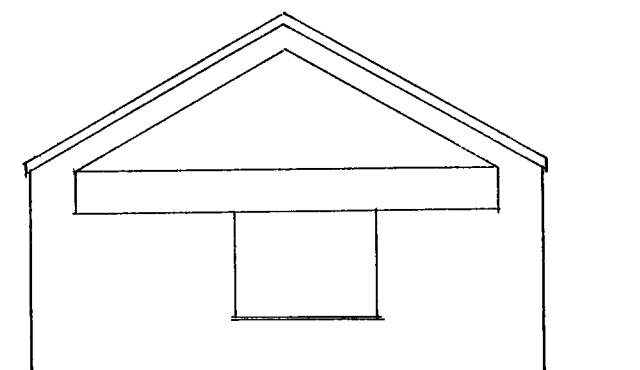


EXISTING &amp; PROPOSED REAR ELEVATION 1:100

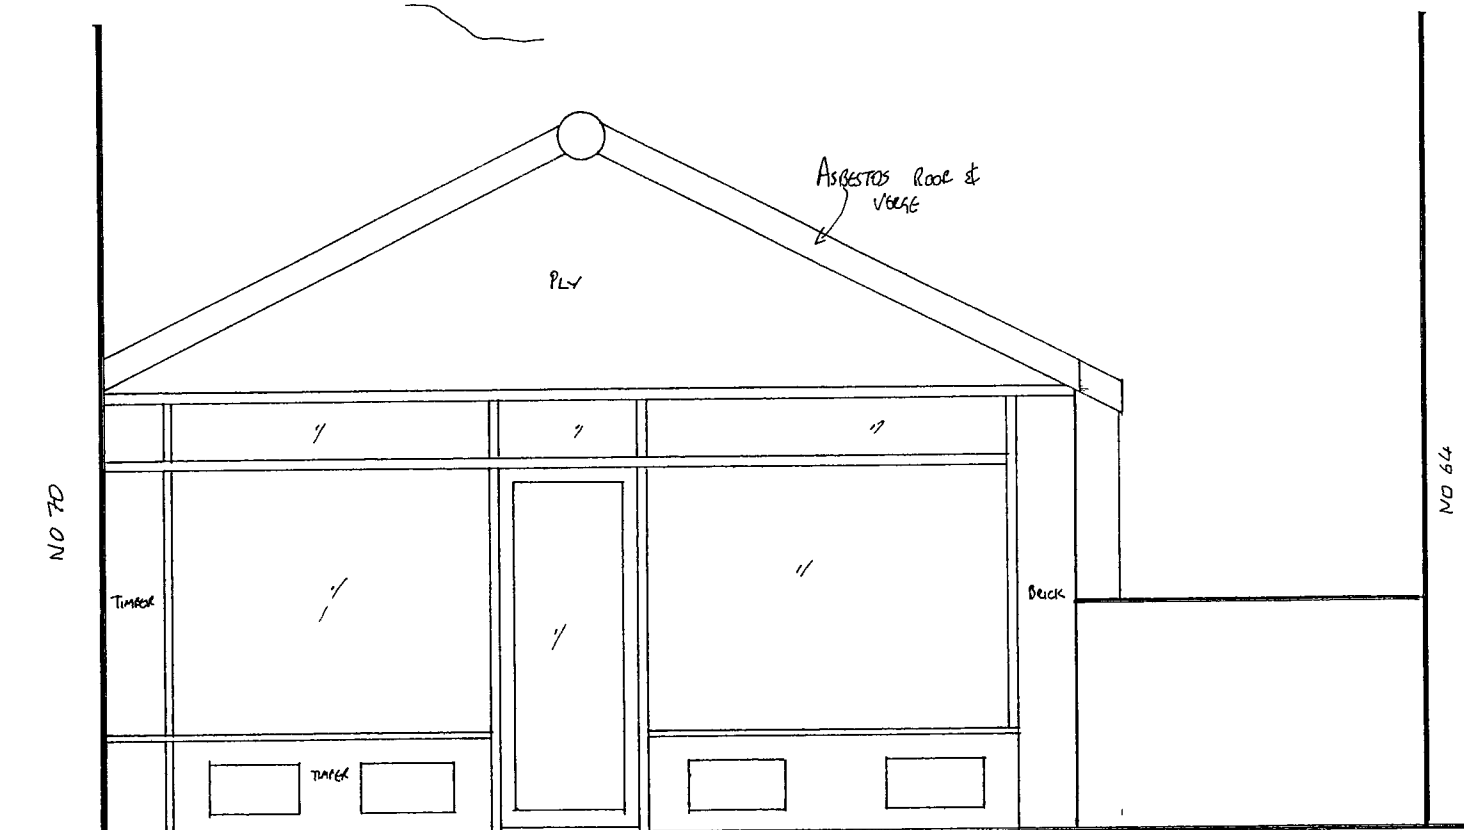

EXISTING FRONT ELEVATION

1:50

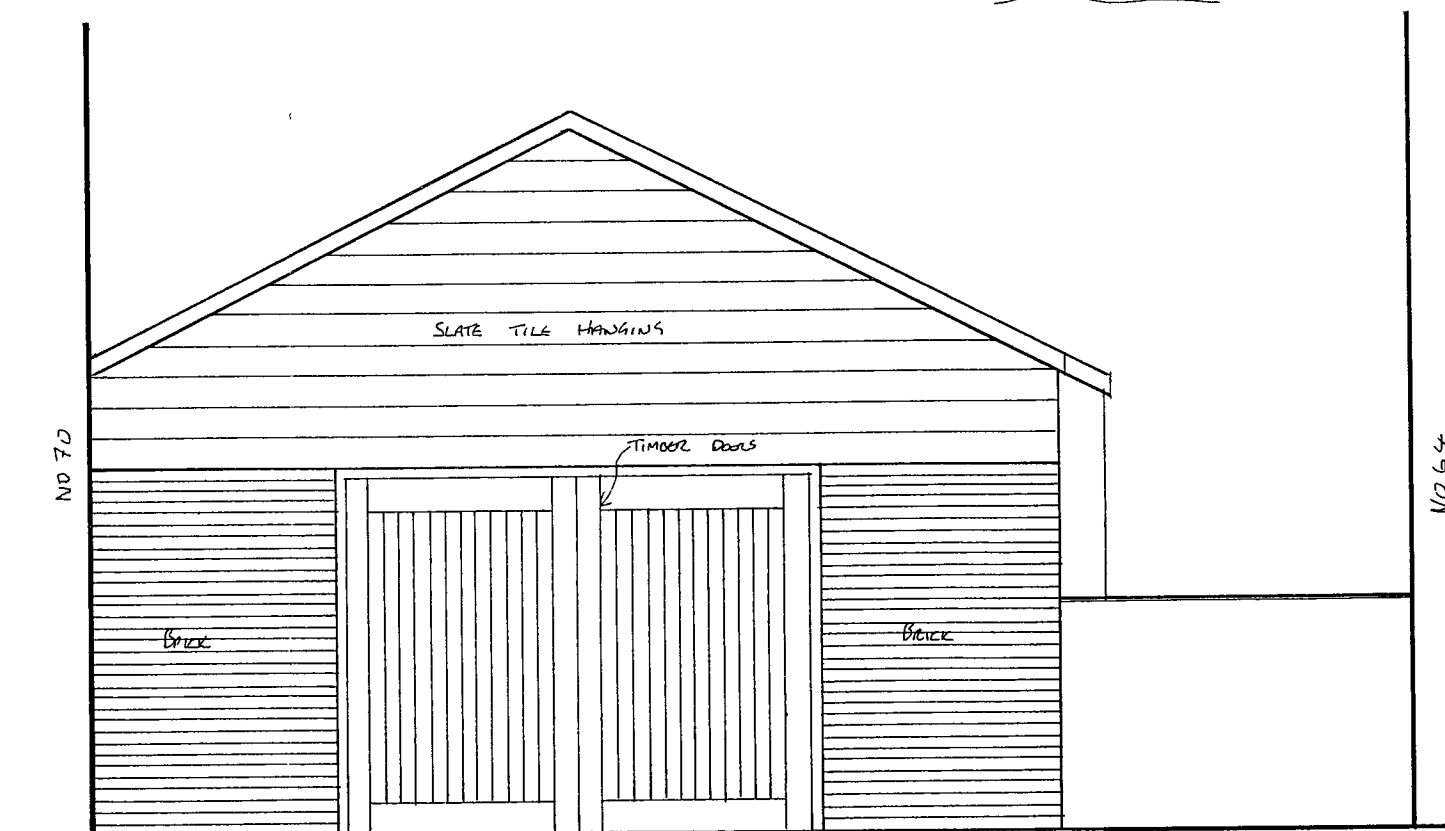

PROPOSED FRONT ELEVATION

1:50

## BARRVELL LTD

ARCHITECTURAL &  
PARTY WALL SERVICES153, South Street, Lancing,  
West Sussex BN15 8BD

01903 751927

e-mail: barrvell@yahoo.co.uk

Drawing Title

70A TARRANT STREET

ARUNDEL

CHANGE OF USE

Scale 1:50 1:100

Date OCT 08

Drawn by SB

MR KILGAR

Drg No

BAR/08/070/1

Rev

A2