




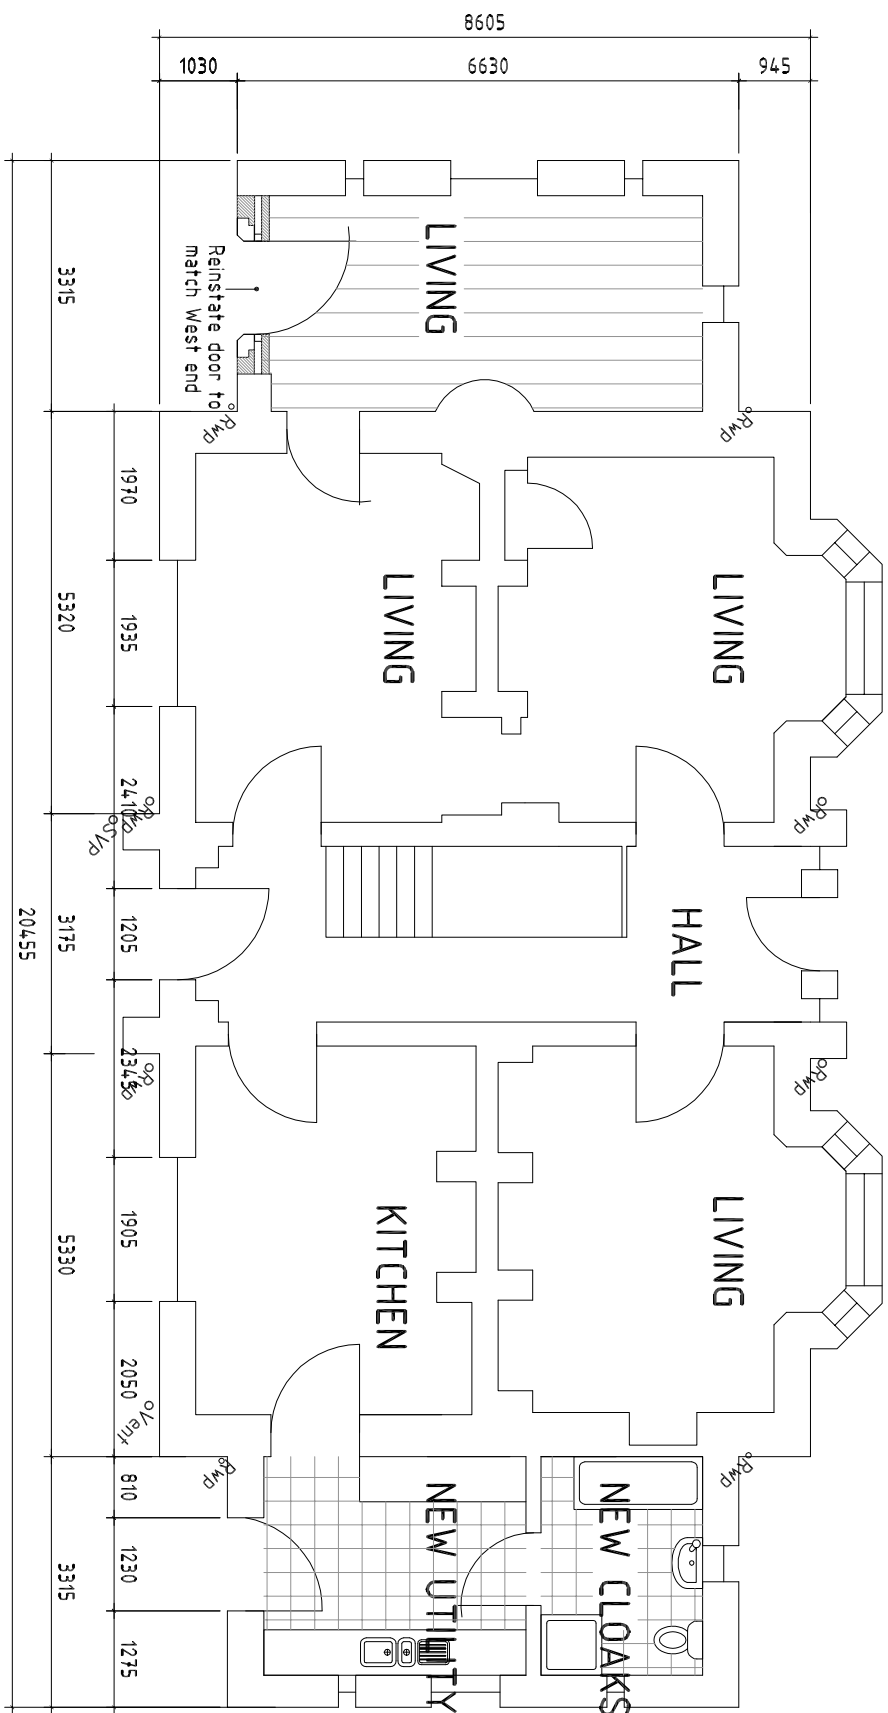


PROPOSED GROUND FLOOR PLAN

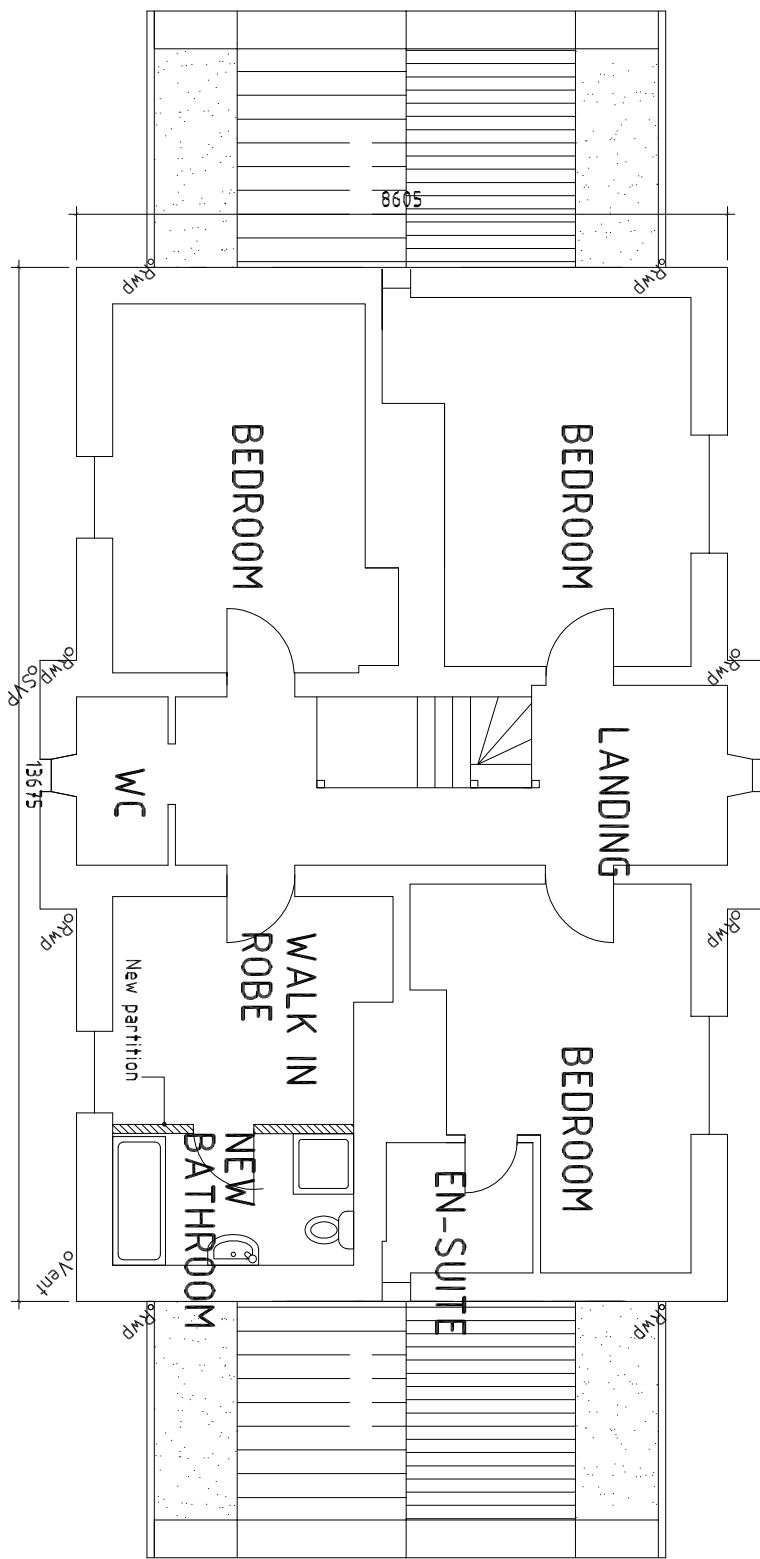


PROPOSED FIRST FLOOR PLAN

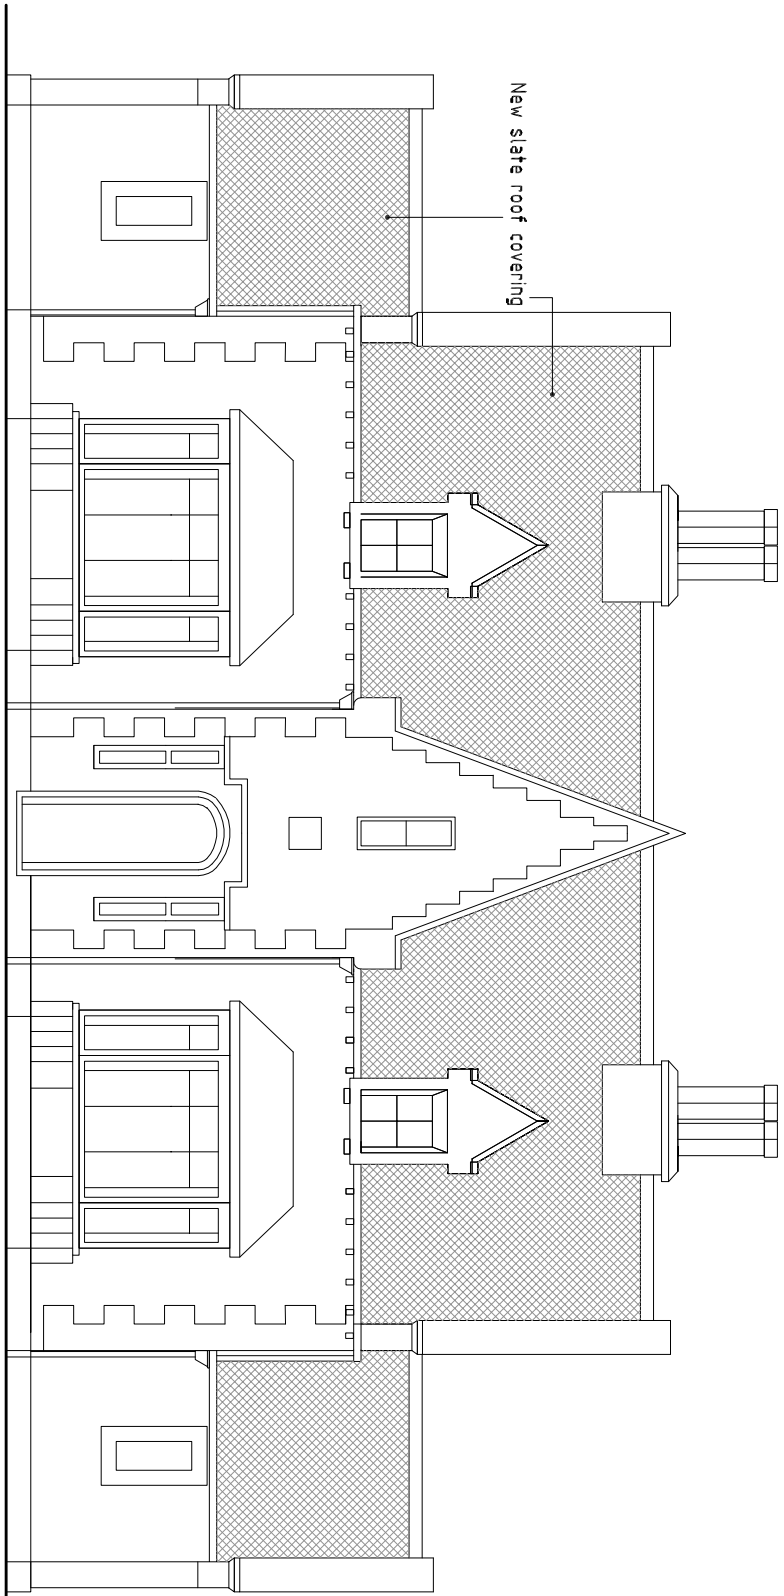


PROPOSED SOUTH ELEVATION

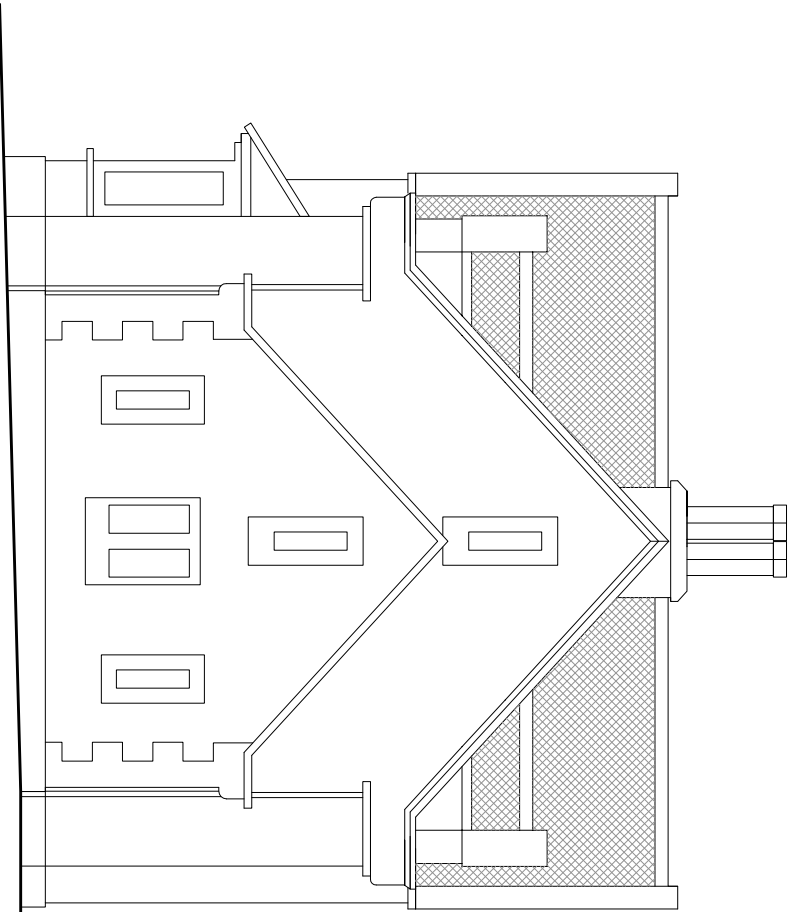


PROPOSED EAST ELEVATION

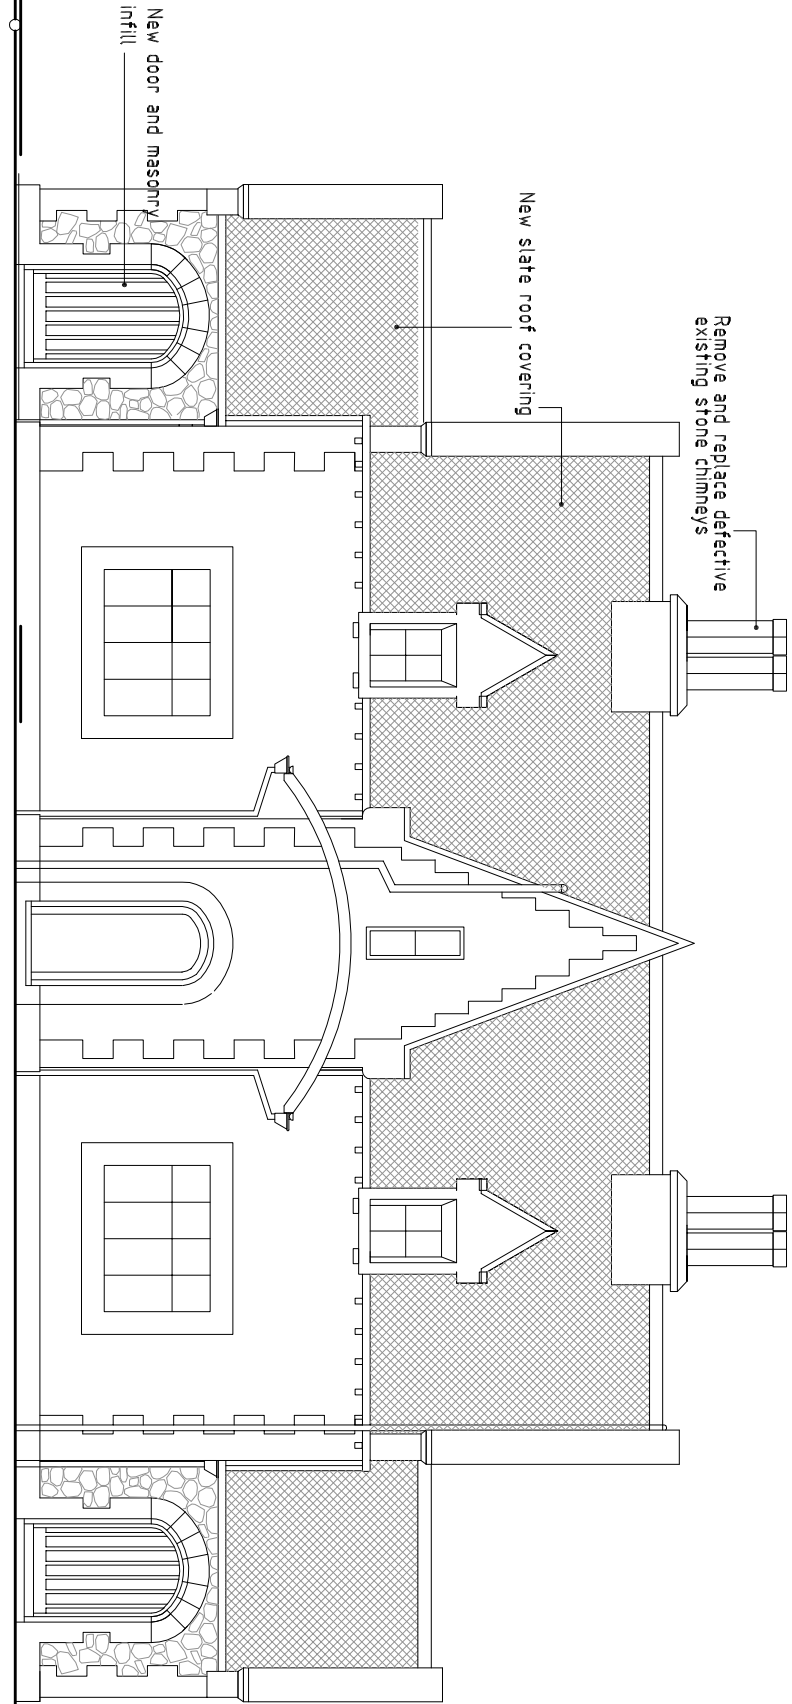


PROPOSED NORTH ELEVATION

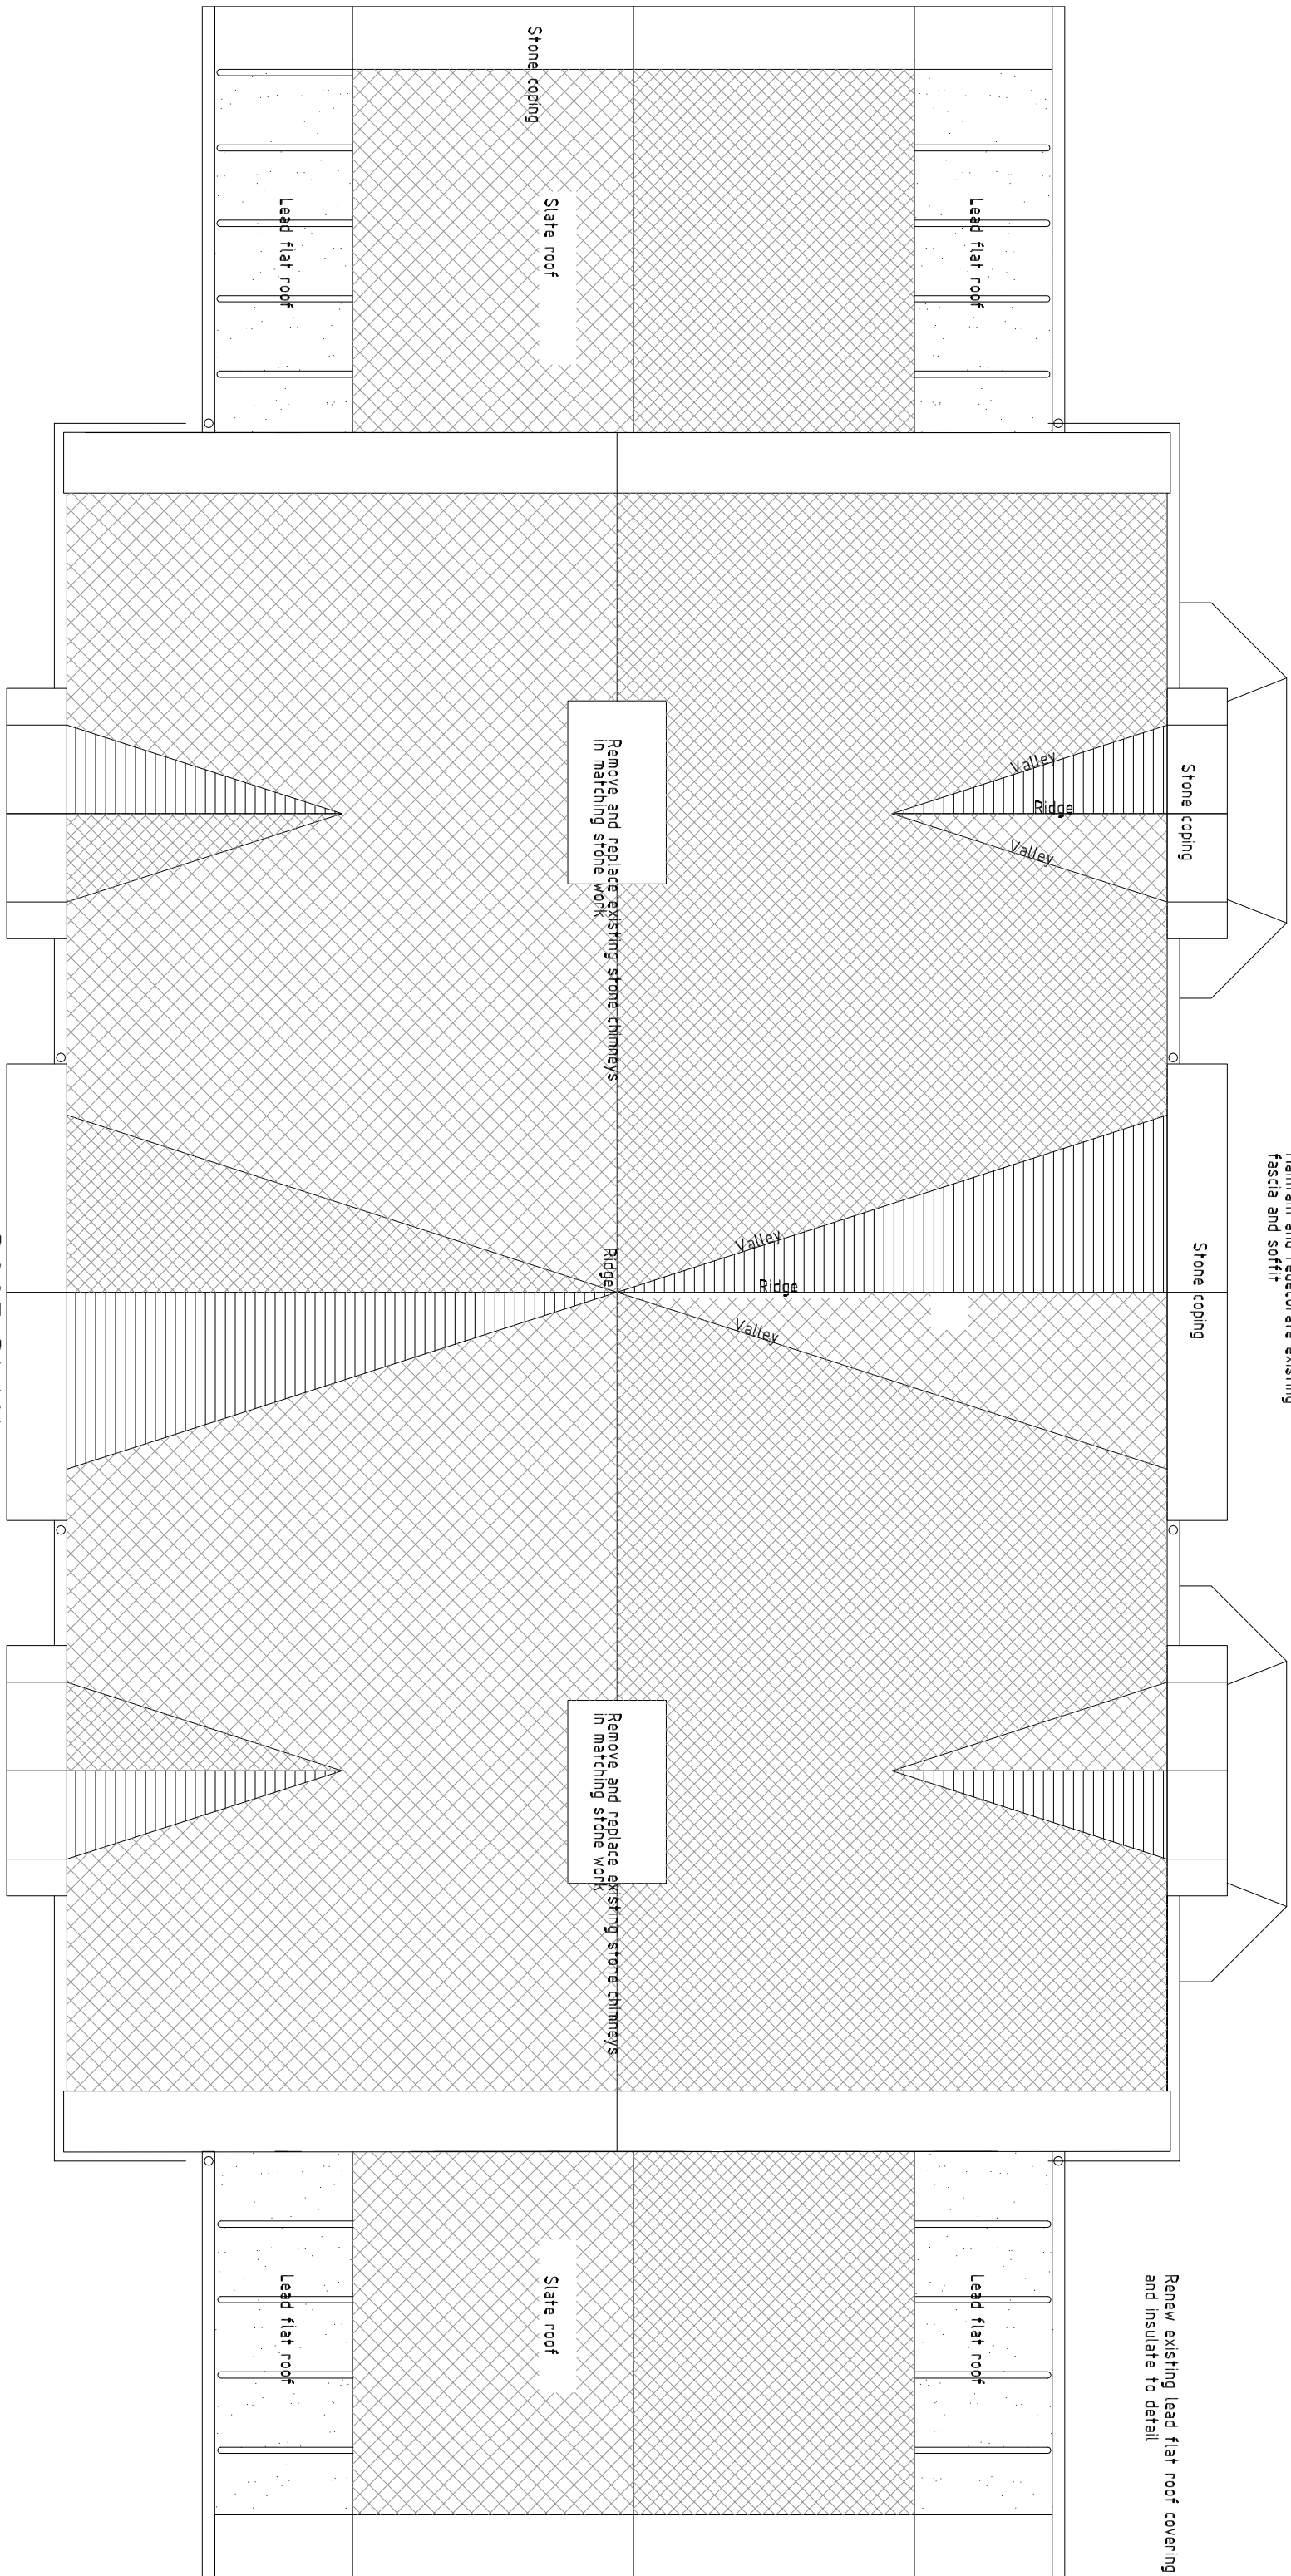


ROOF PLAN

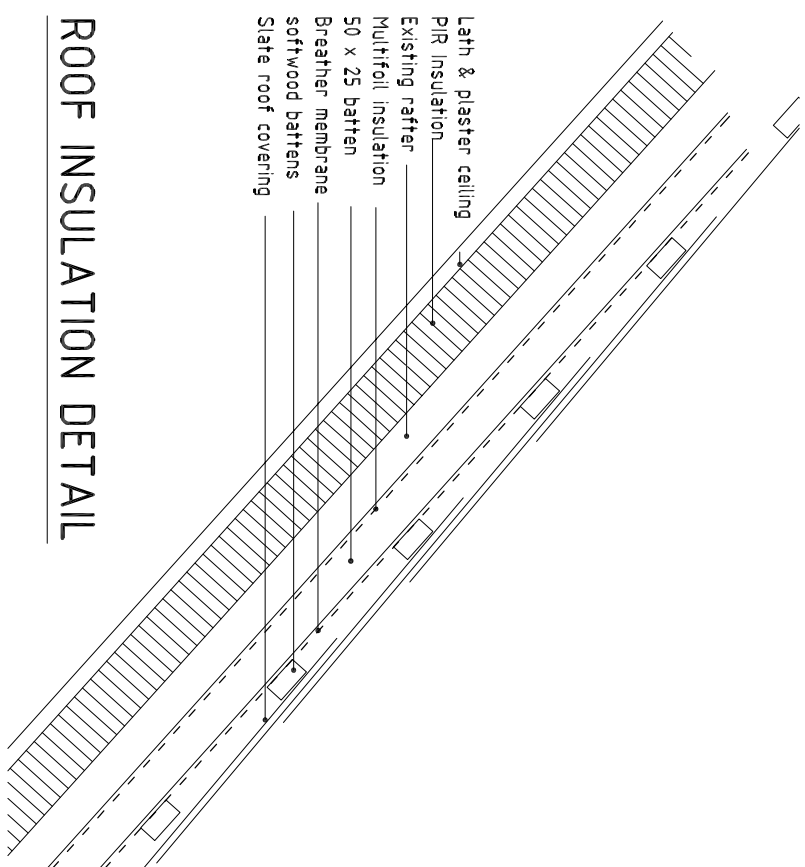


ROOF INSULATION DETAIL

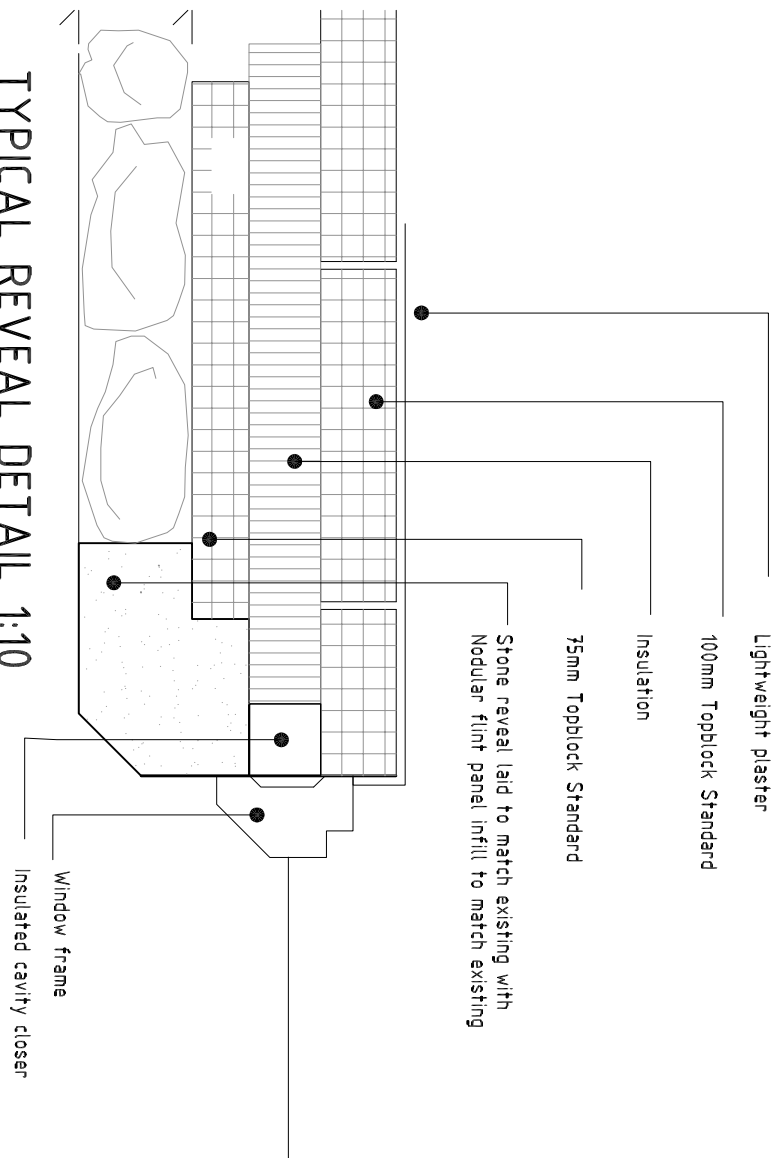


TYPICAL REVEAL DETAIL 1:10

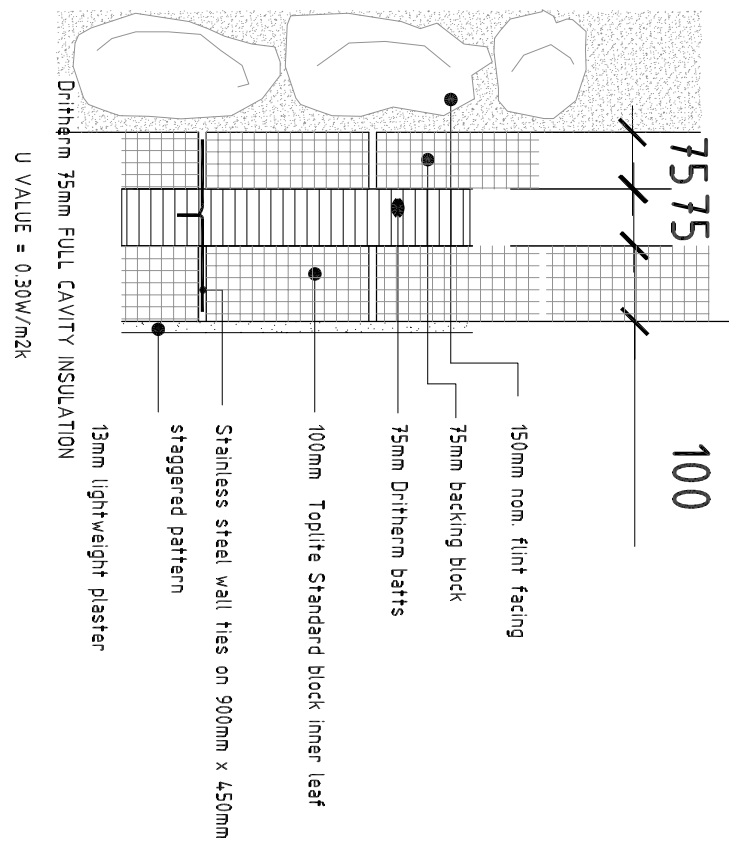

FLINT FACED CAVITY WALL DETAIL 1:10

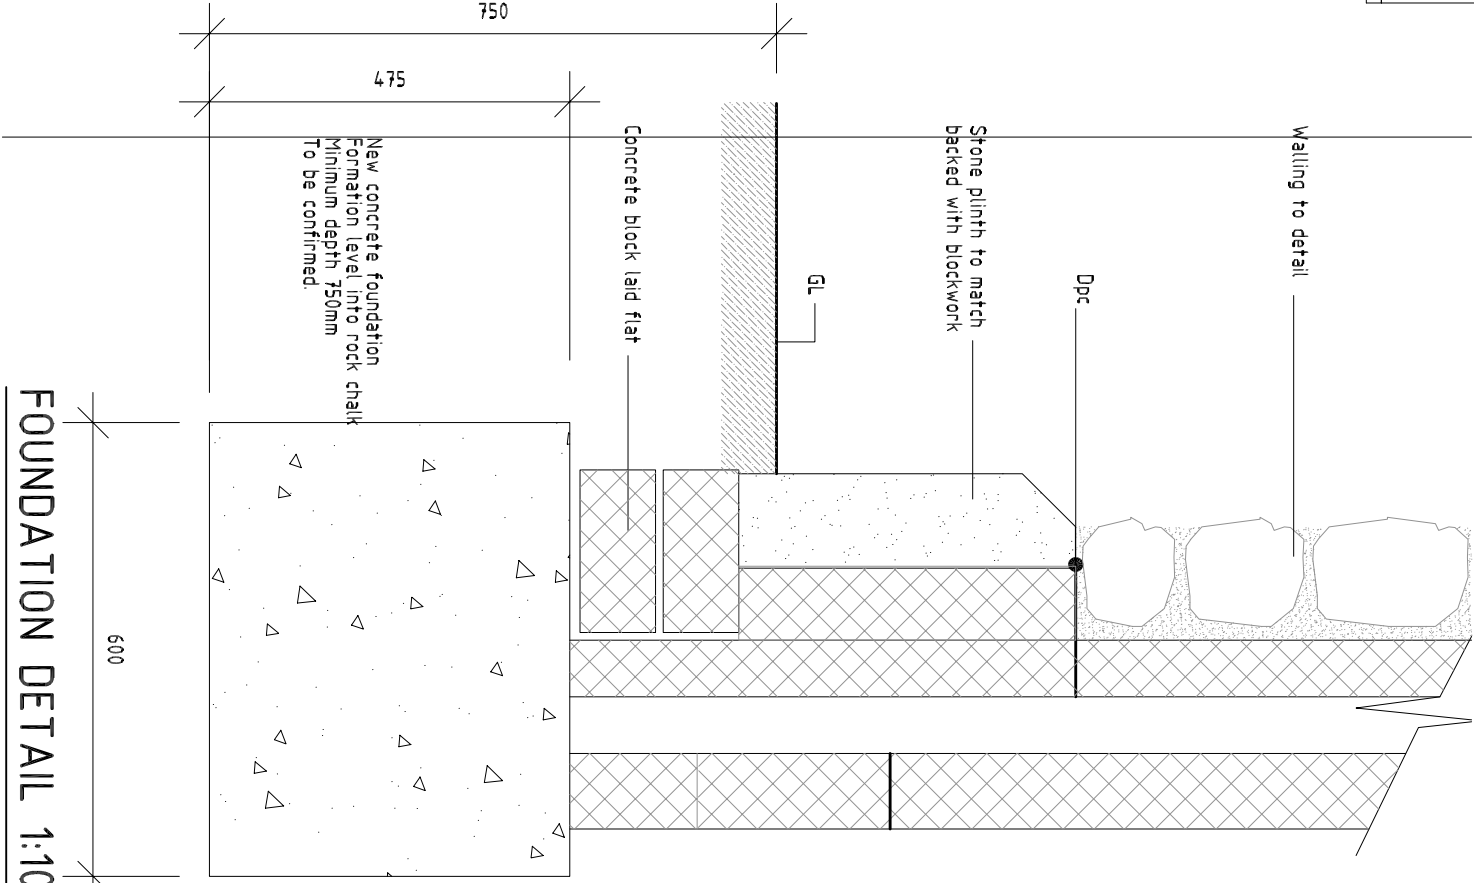

FOUNDATION DETAIL 1:10

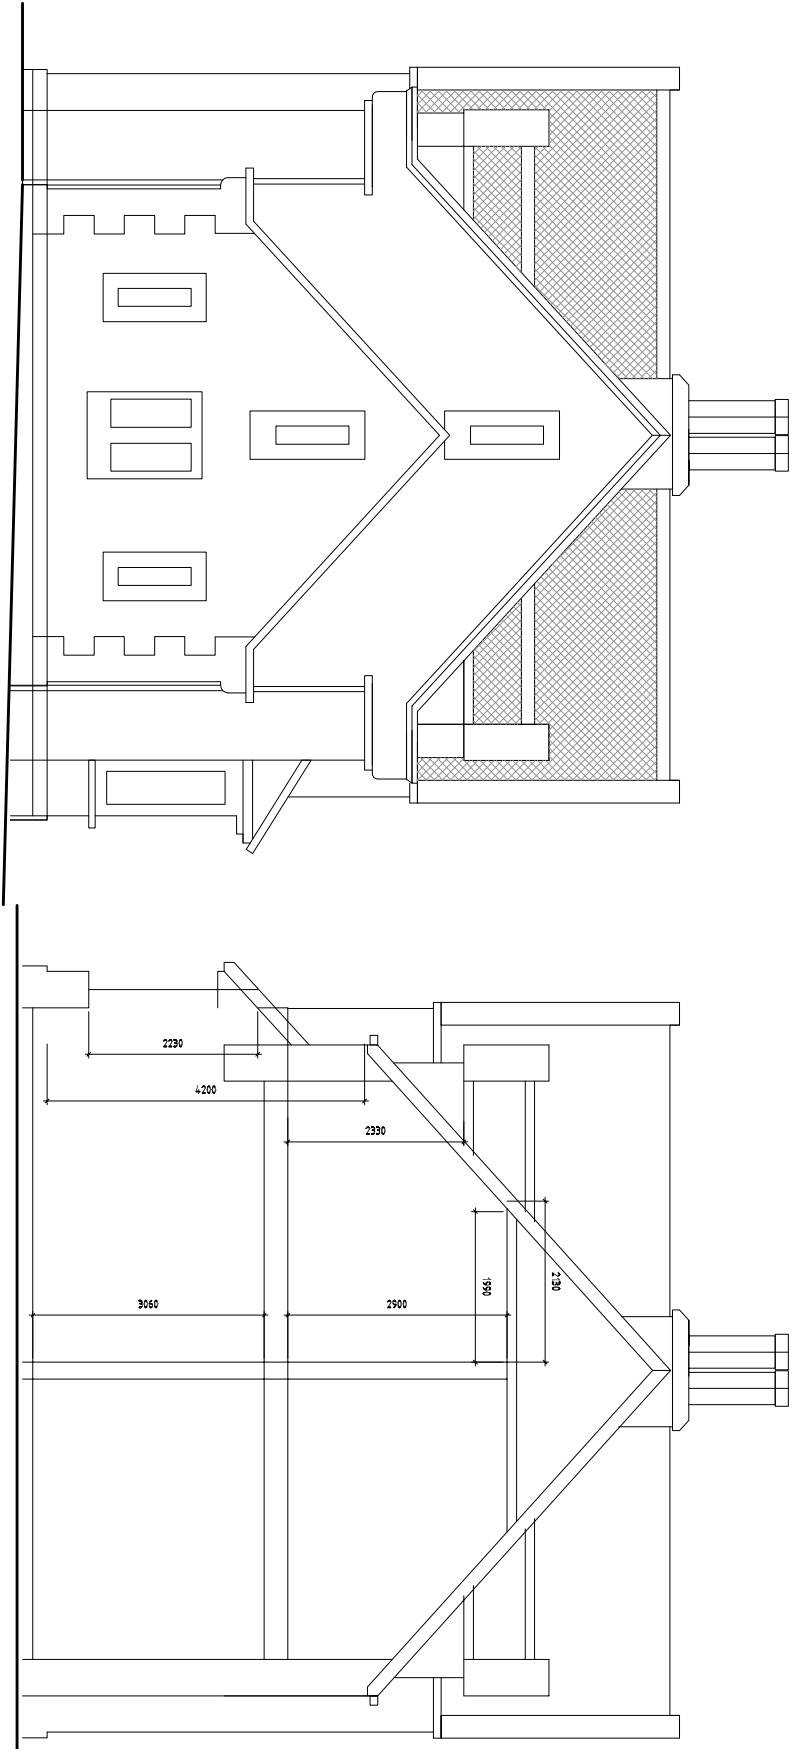

PROPOSED WEST ELEVATION

TYPICAL SECTION

GENERAL NOTES:			
The drawing has been prepared for the purposes of Planning and Building Regulation consents only.			
All measurements to be checked on site prior to commencement of works or fabrication of components.			
Any work carried out prior to obtaining the necessary Local Authority and/or Building Control consents is entirely at the owner/builders own risk.			
Any variations from the approved plan must be agreed with the Local Authority prior to implementation.			
Party Wall Act 1996 is reminded that he/she may have obligations under the Health and safety regulations. The Party, who has not been advised, is being used, the fabricator must check all dimensions and details.			
Where structural steelwork is being used, the fabricator must check all dimensions and details.			
prior to fabrication.			
Gas, electricity and water incoming mains supplies have not been traced. If in doubt as to their location consult the appropriate provider.			
The drawing should be used in conjunction with the accompanying notes and structural calculations where appropriate.			
Drawing Title			
GENERAL ARRANGEMENT			
Drawn	Check		
RB			
Copyright:	© David David Webb 2012 N/A		
Job No	Project name		
91041	A1		
Date:	Scale		
December 2009	1:100 1:50 1:10		
Project No	Dwg No		
PP - 0091689	9104.14		