


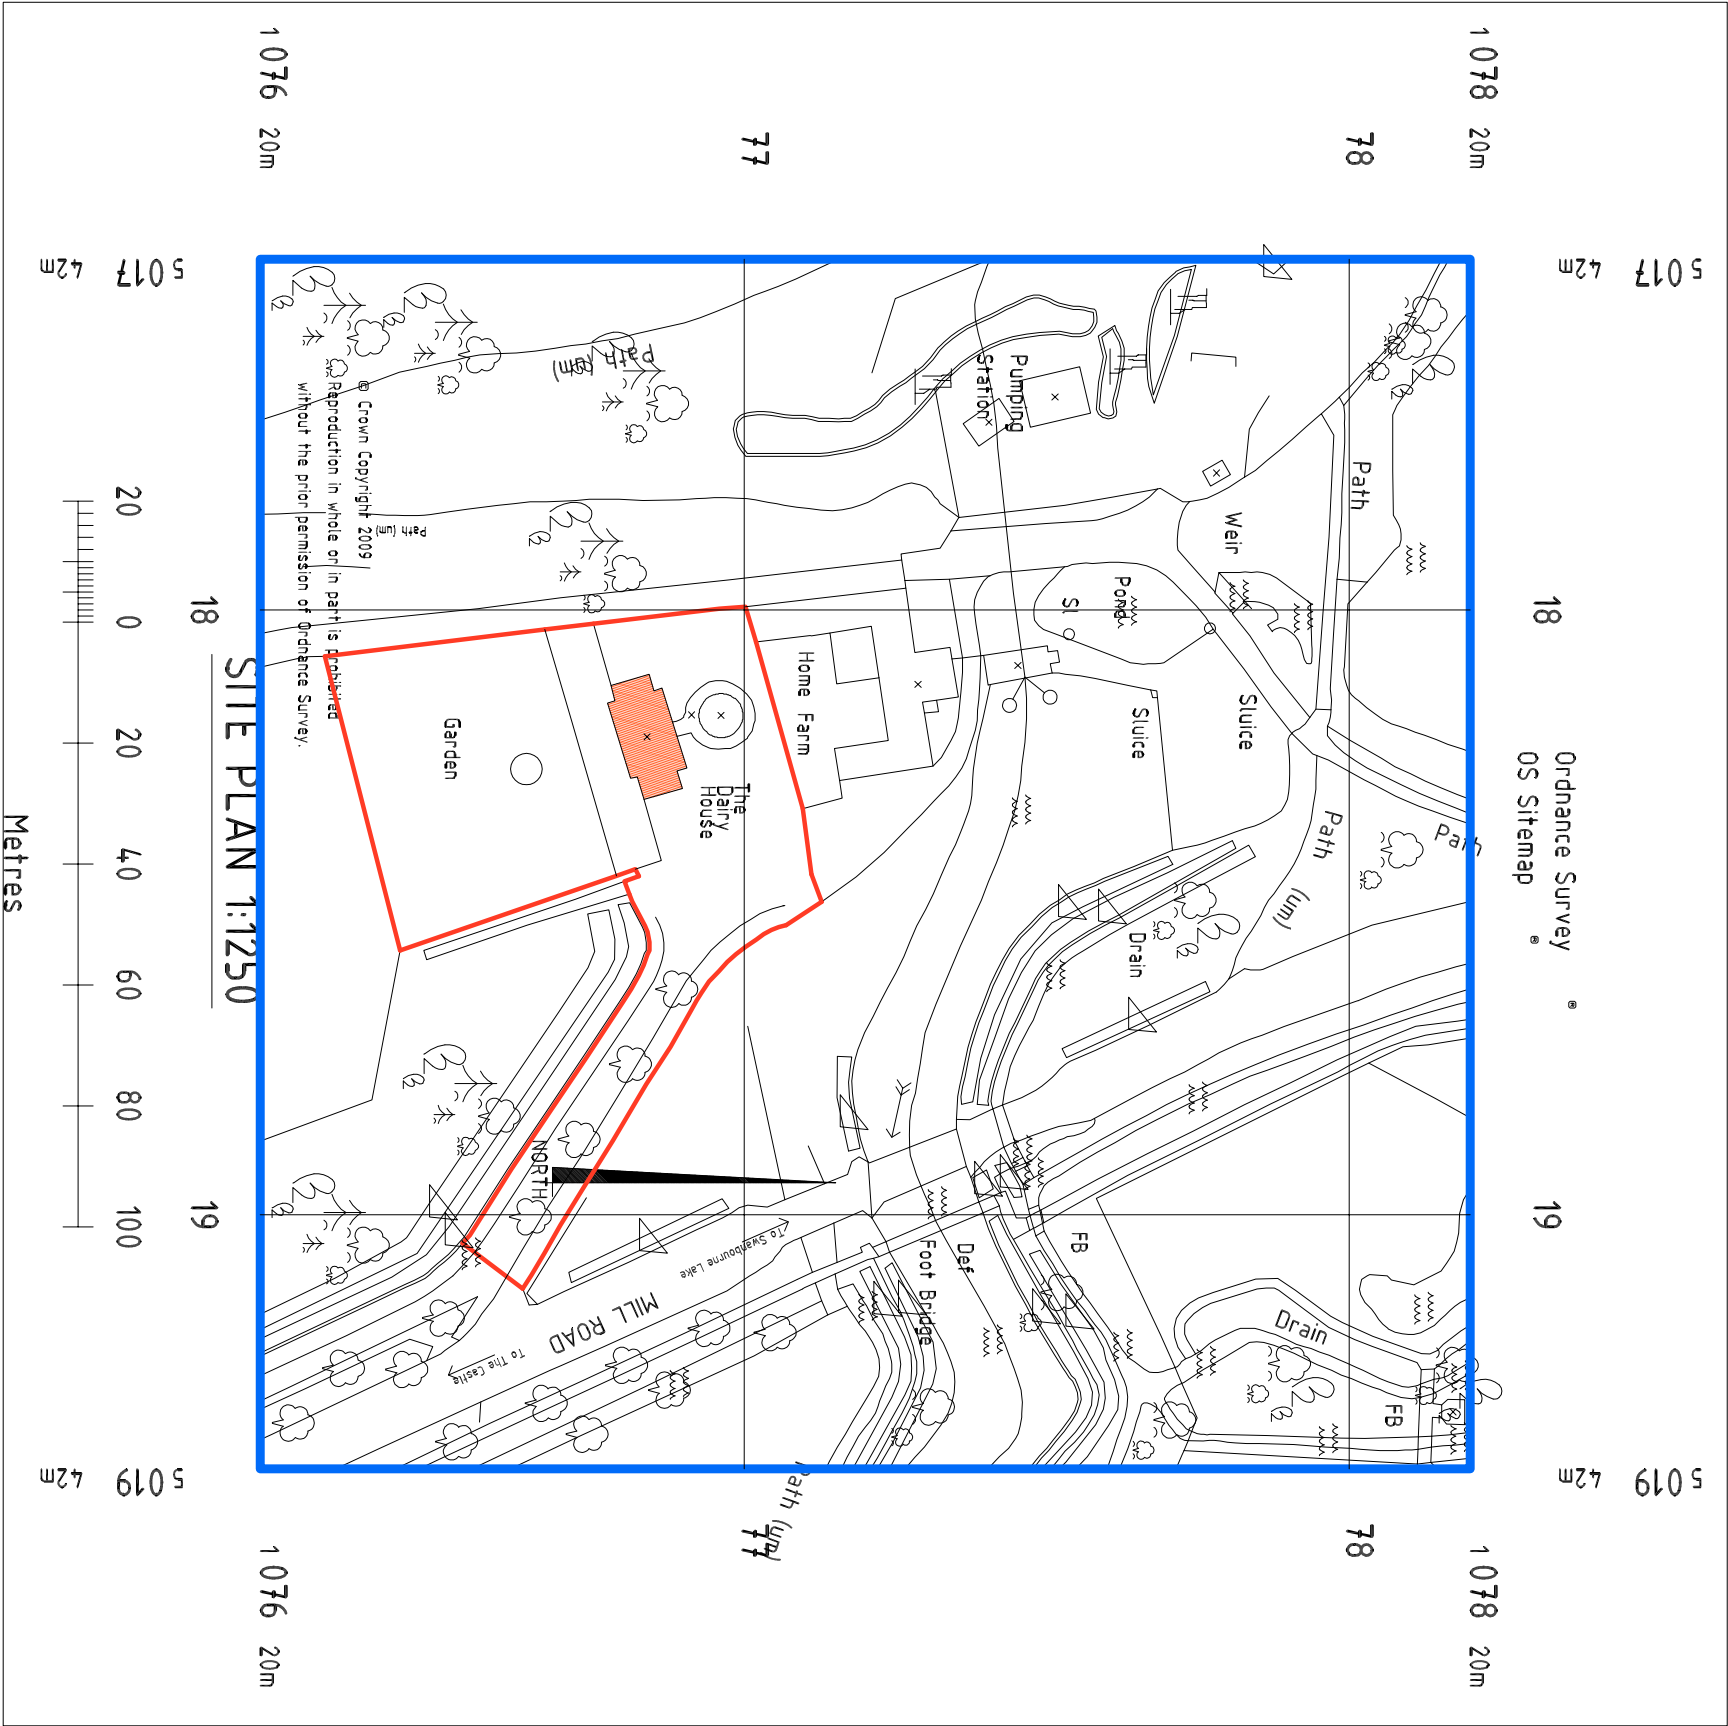

Builder:		
Rev:	Date:	Description:
Site Address: THE DAIRY HOUSE HOME FARM MILL ROAD ARUNDEL BN18 9PA		
Client: THE NORFOLK ESTATE		
Job: REFURBISHMENT AND RE-ROOFING OF THE DAIRY HOUSE		
Drawing Title: SITE PLAN		
PLANNING DRAWING		
Copyright: © Roland Boxall MBEng MRICS MIAS		
Job No. 91041	Plot size: A3	
Date: 22 December 2009	Scale: 1:1250	
Portal No. PP- 00911689	Drg. No. 91041.1	