


ALL DRAWINGS TO BE READ IN CONJUNCTION WITH SPECIALIST SUB-CONTRACTORS DETAILS.

ONLY FIGURED DIMENSIONS TO BE USED FOR CONSTRUCTION PURPOSES. ALL DIMENSIONS ARE TO BE CHECKED ON SITE PRIOR TO INSTALLATION AND THE ARCHITECT IS TO BE NOTIFIED OF ANY DISCREPANCIES.  
© This drawing is copyright and must not be reproduced without the written consent of the Architect.

REV    DATE    DESCRIPTION

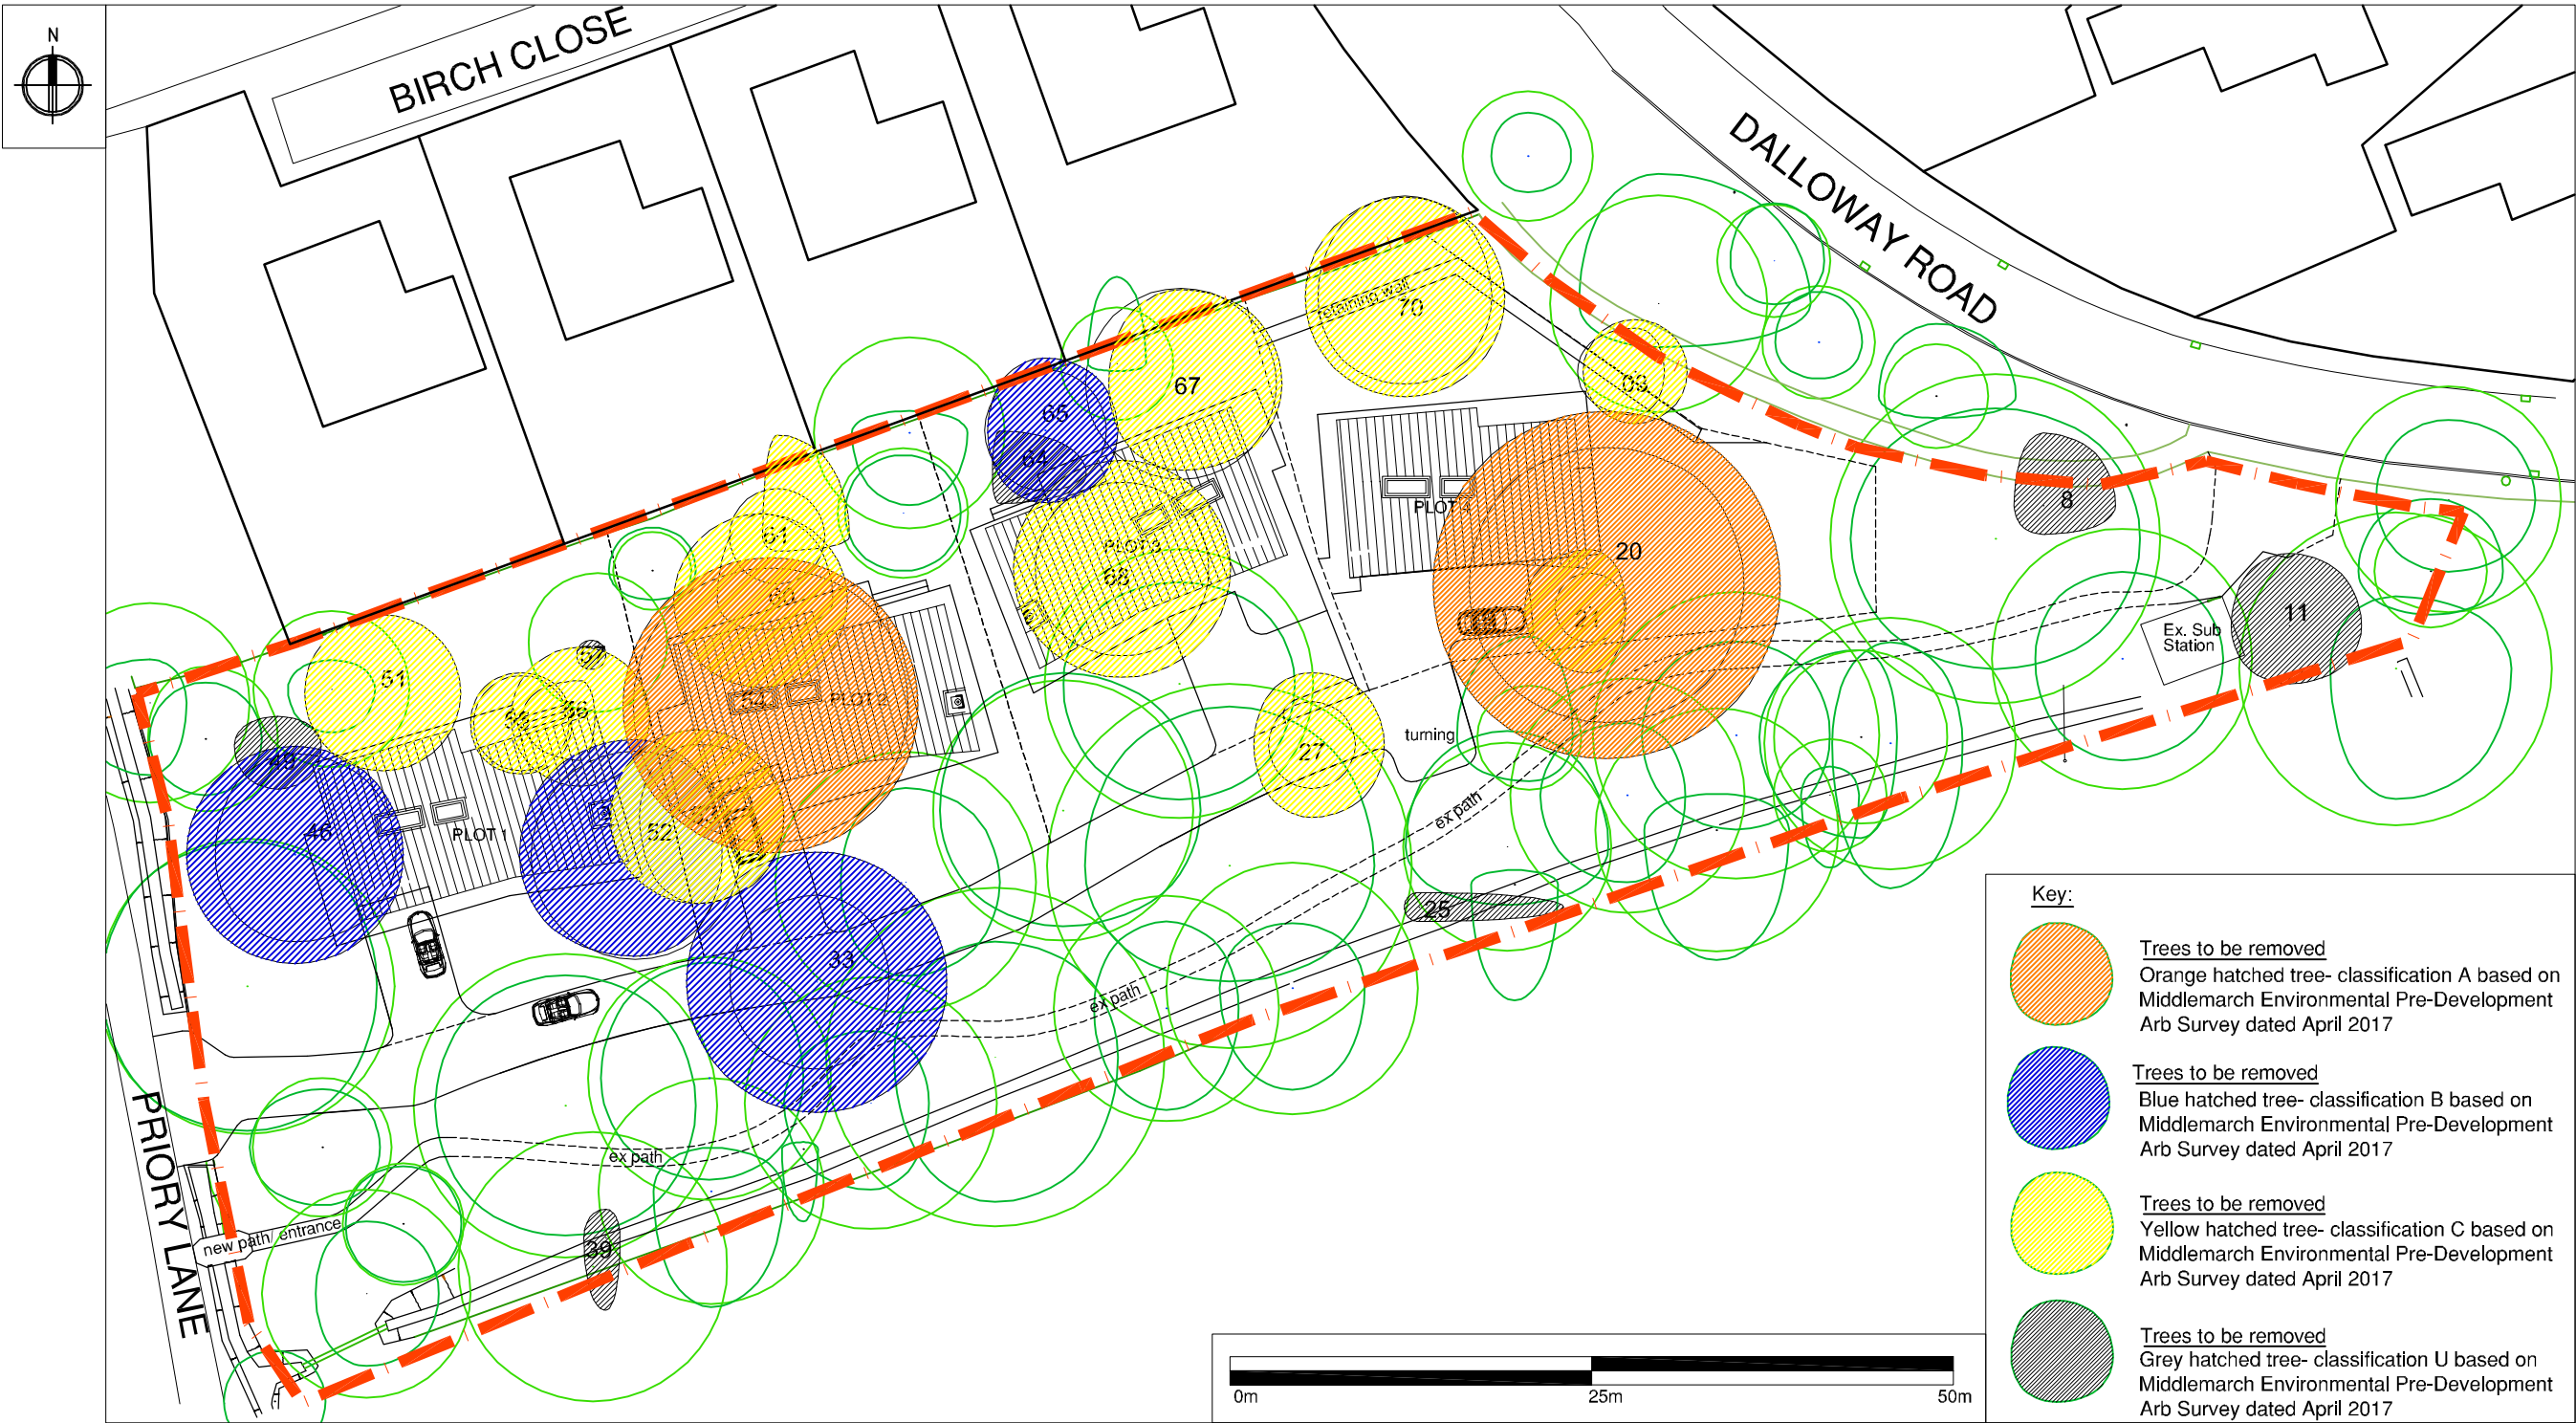

1:500 Site Plan as proposed

PLANNING

To be read in conjunction with Middlemarch Environmental Pre-Development Arb Survey dated April 2017

Land adj to Dalloway Road

Proposed Trees to be removed

saville jones | architects

date: Nov 17  
scale: 1 : 500 @A3

1515 SK 10